



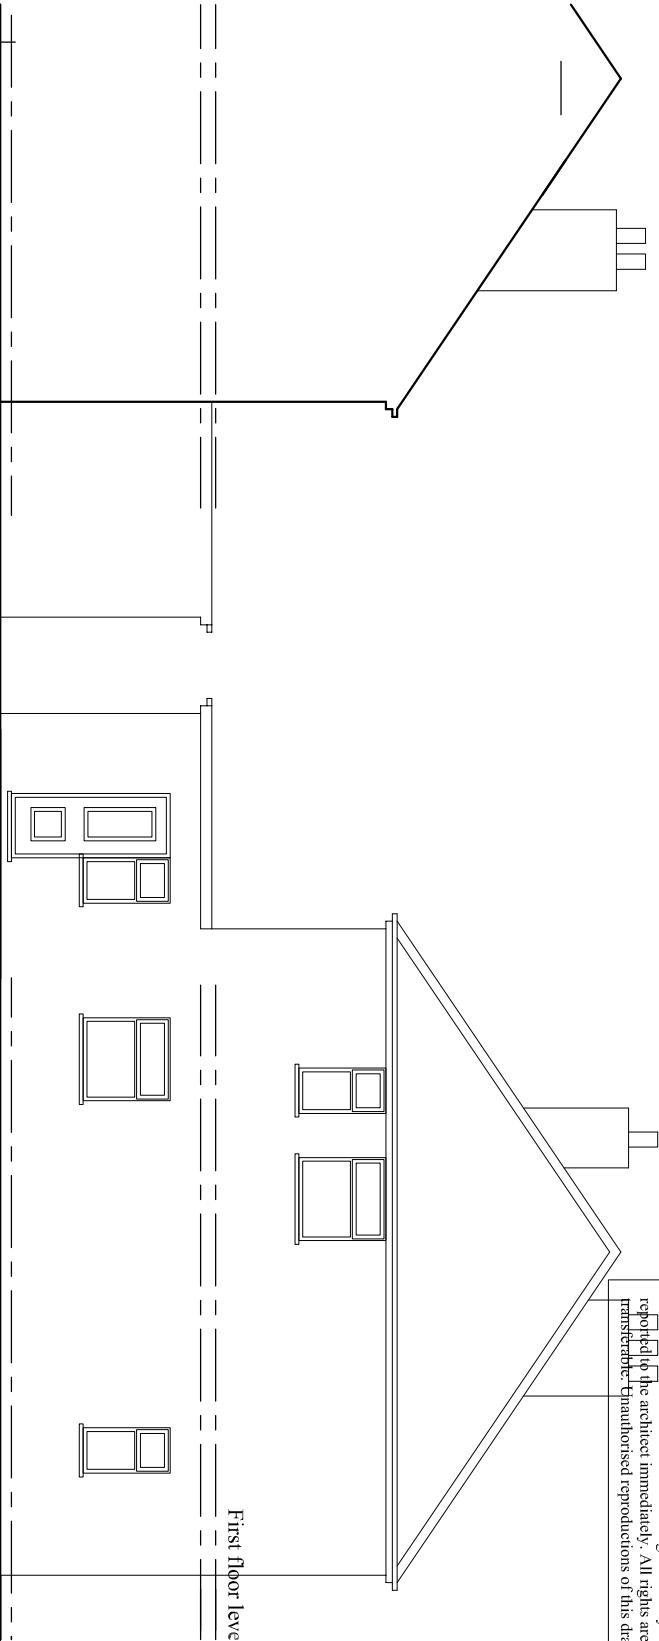


EXISTING SIDE ELEVATION

EXISTING SIDE ELEVATION


GARDEN

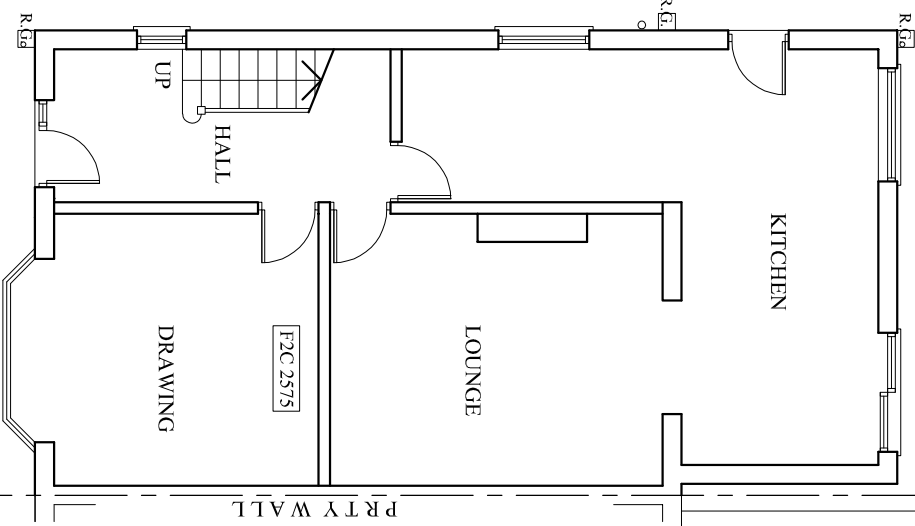

EXISTING GROUND FLOOR PLAN

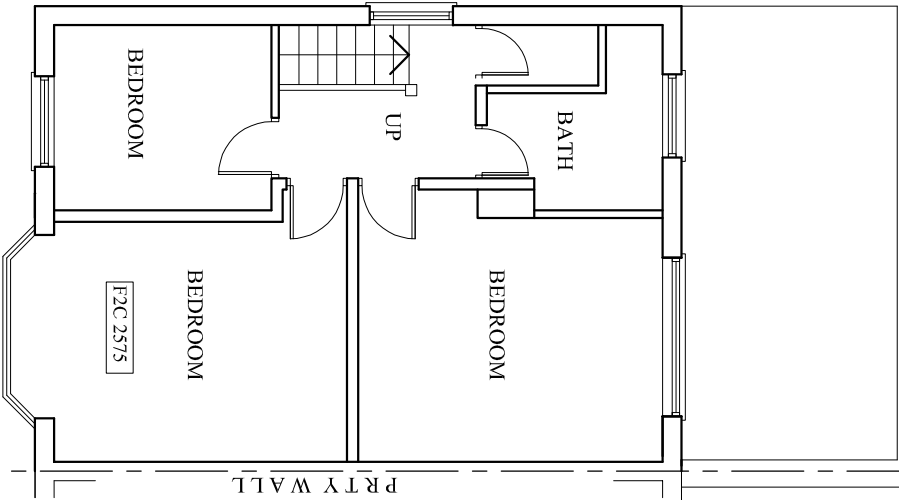

EXISTING FIRST FLOOR PLAN

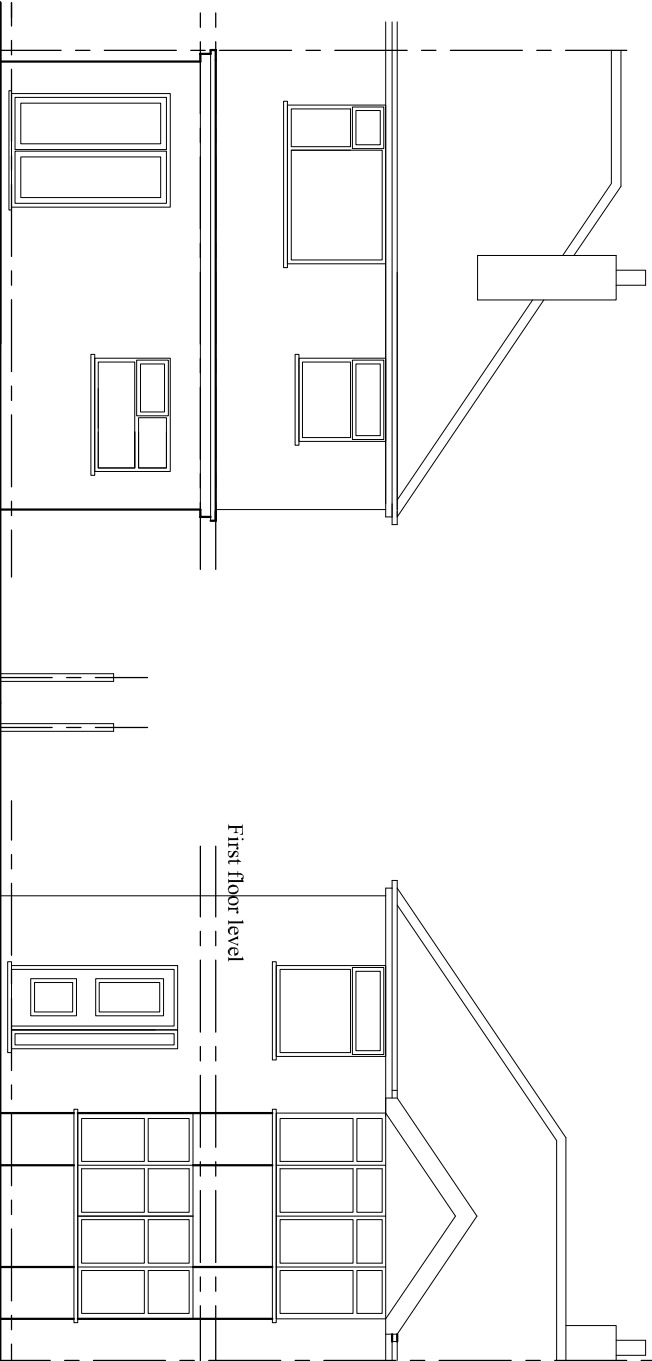

EXISTING REAR ELEVATION

EXISTING FRONT ELEVATION

PROJECT
13, Crimsworth Avenue,
Chorton

CLIENT
Mr. Sharif Yaqub

DRAWING TITLE
Existing Plan

JOB No
NA-P01

SCALE DATE REVISION
1:100@A3 Aug. 2018 -

t: 0782 895 3405

e: niamaat@hotmail.co.uk