



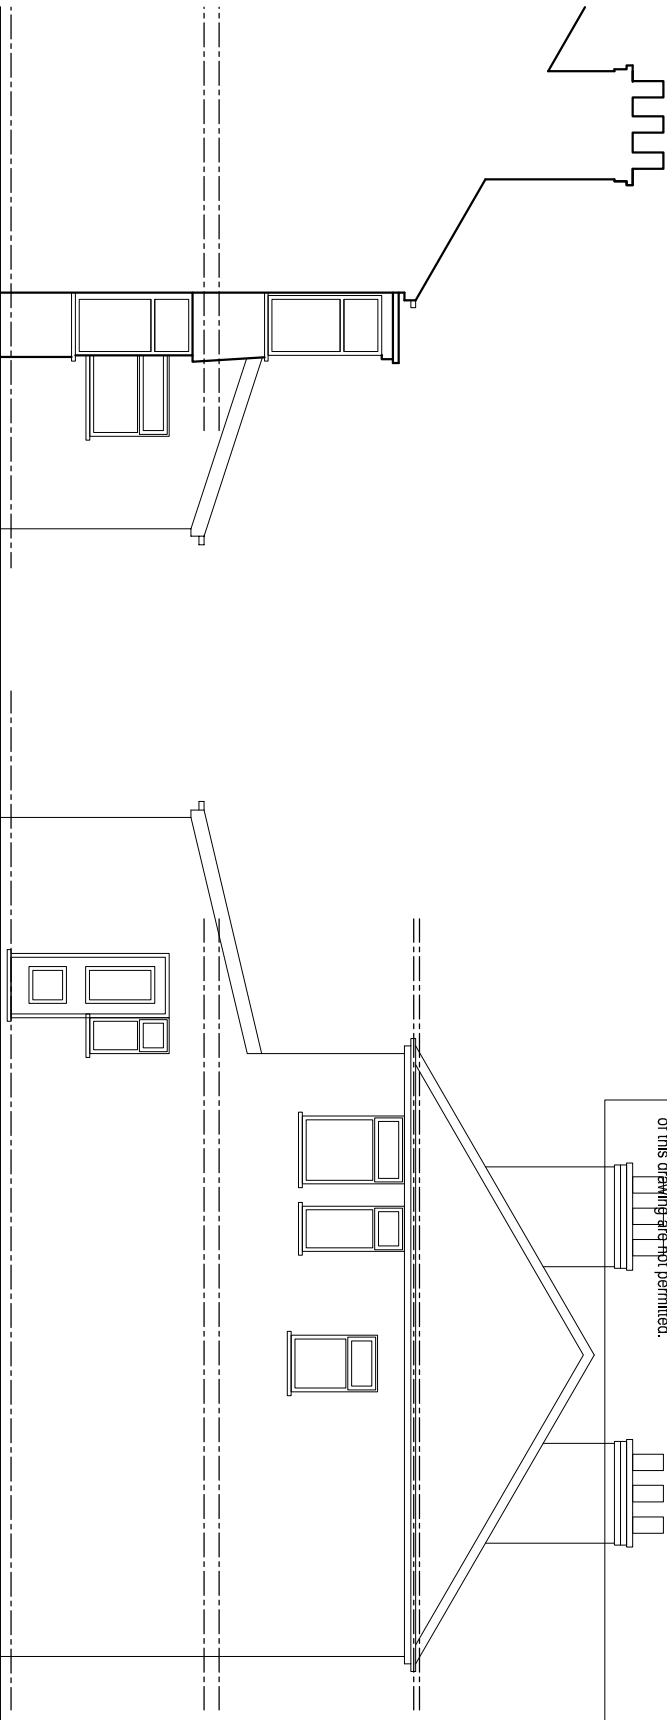


EXISTING SIDE ELEVATION


EXISTING SIDE ELEVATION

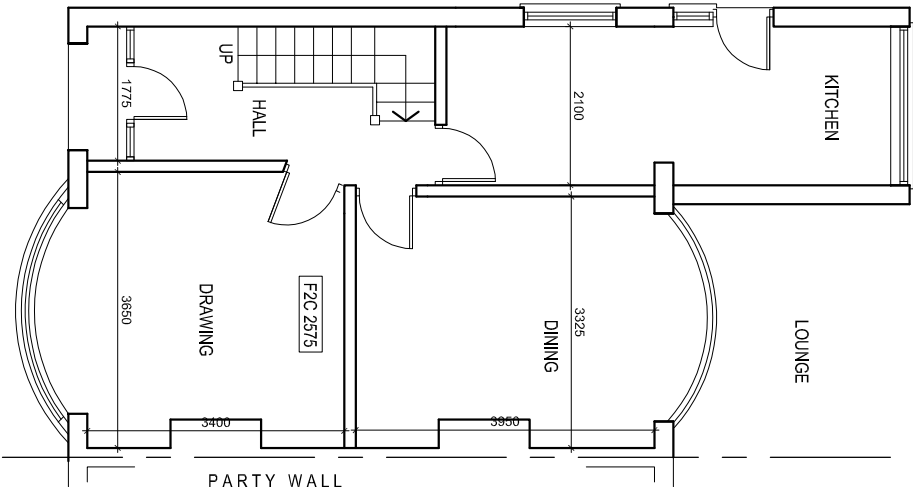

EXISTING GROUND FLOOR PLAN

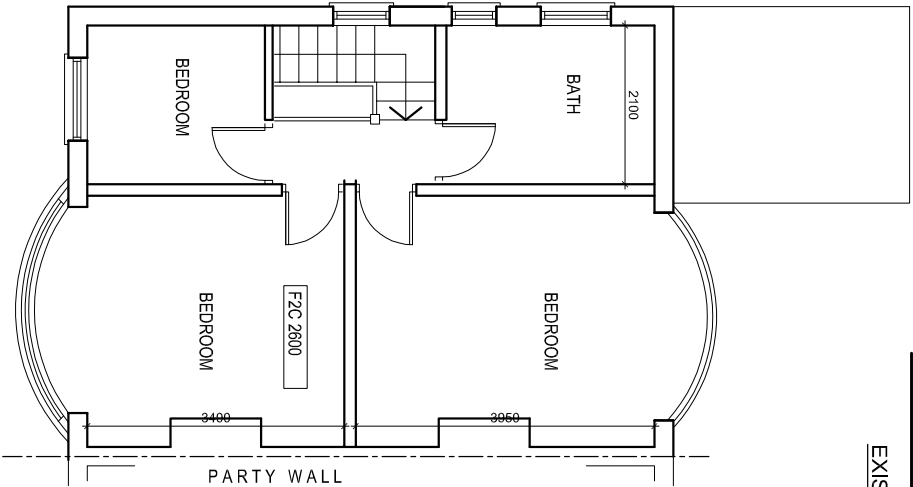

EXISTING FIRST FLOOR PLAN

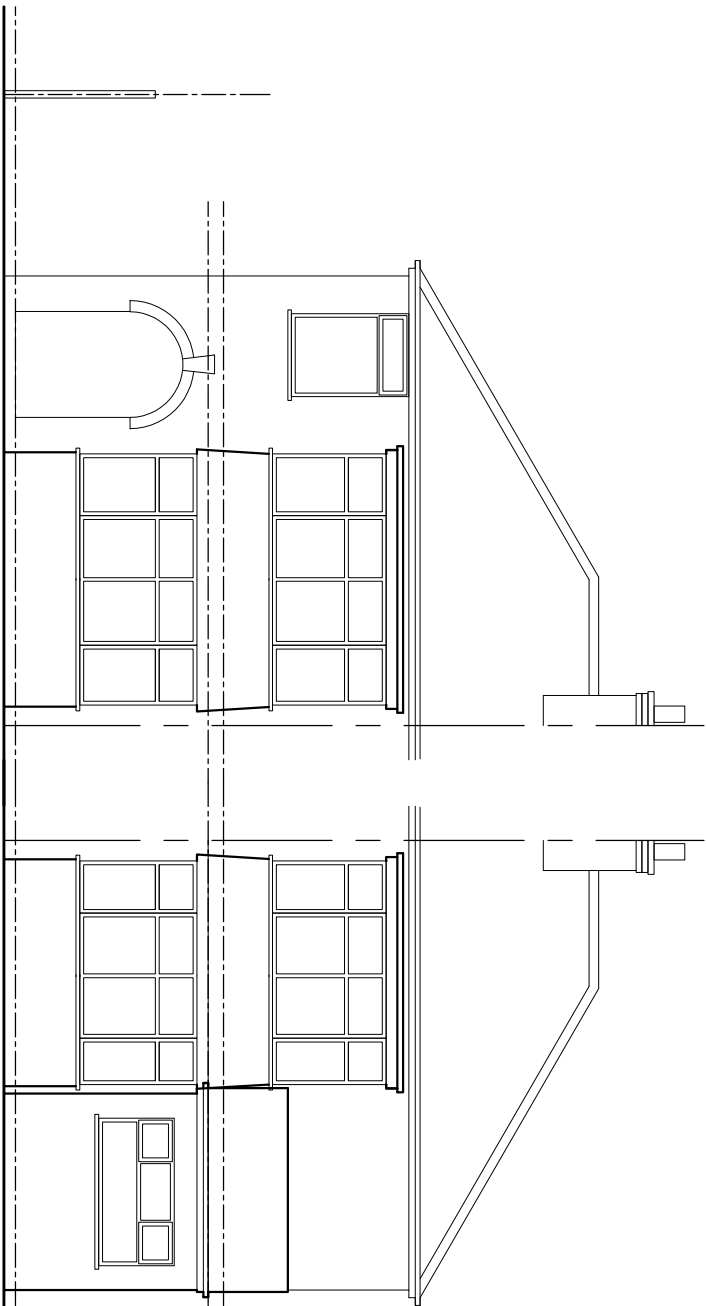

EXISTING FRONT ELEVATION

EXISTING REAR ELEVATION

PROJECT
609, Kingsway, Didsbury

CLIENT
Mr. M. Saleem

DRAWING TITLE
Existing Plan

JOB No
NA-P01

SCALE
1:100@A3

DATE
Sep. 2105

REVISION

t: 0782 895 3405

e: niamat@hotmail.co.uk