



Elevation Reference

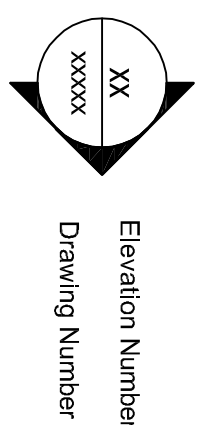

Indicates Pitched Roof

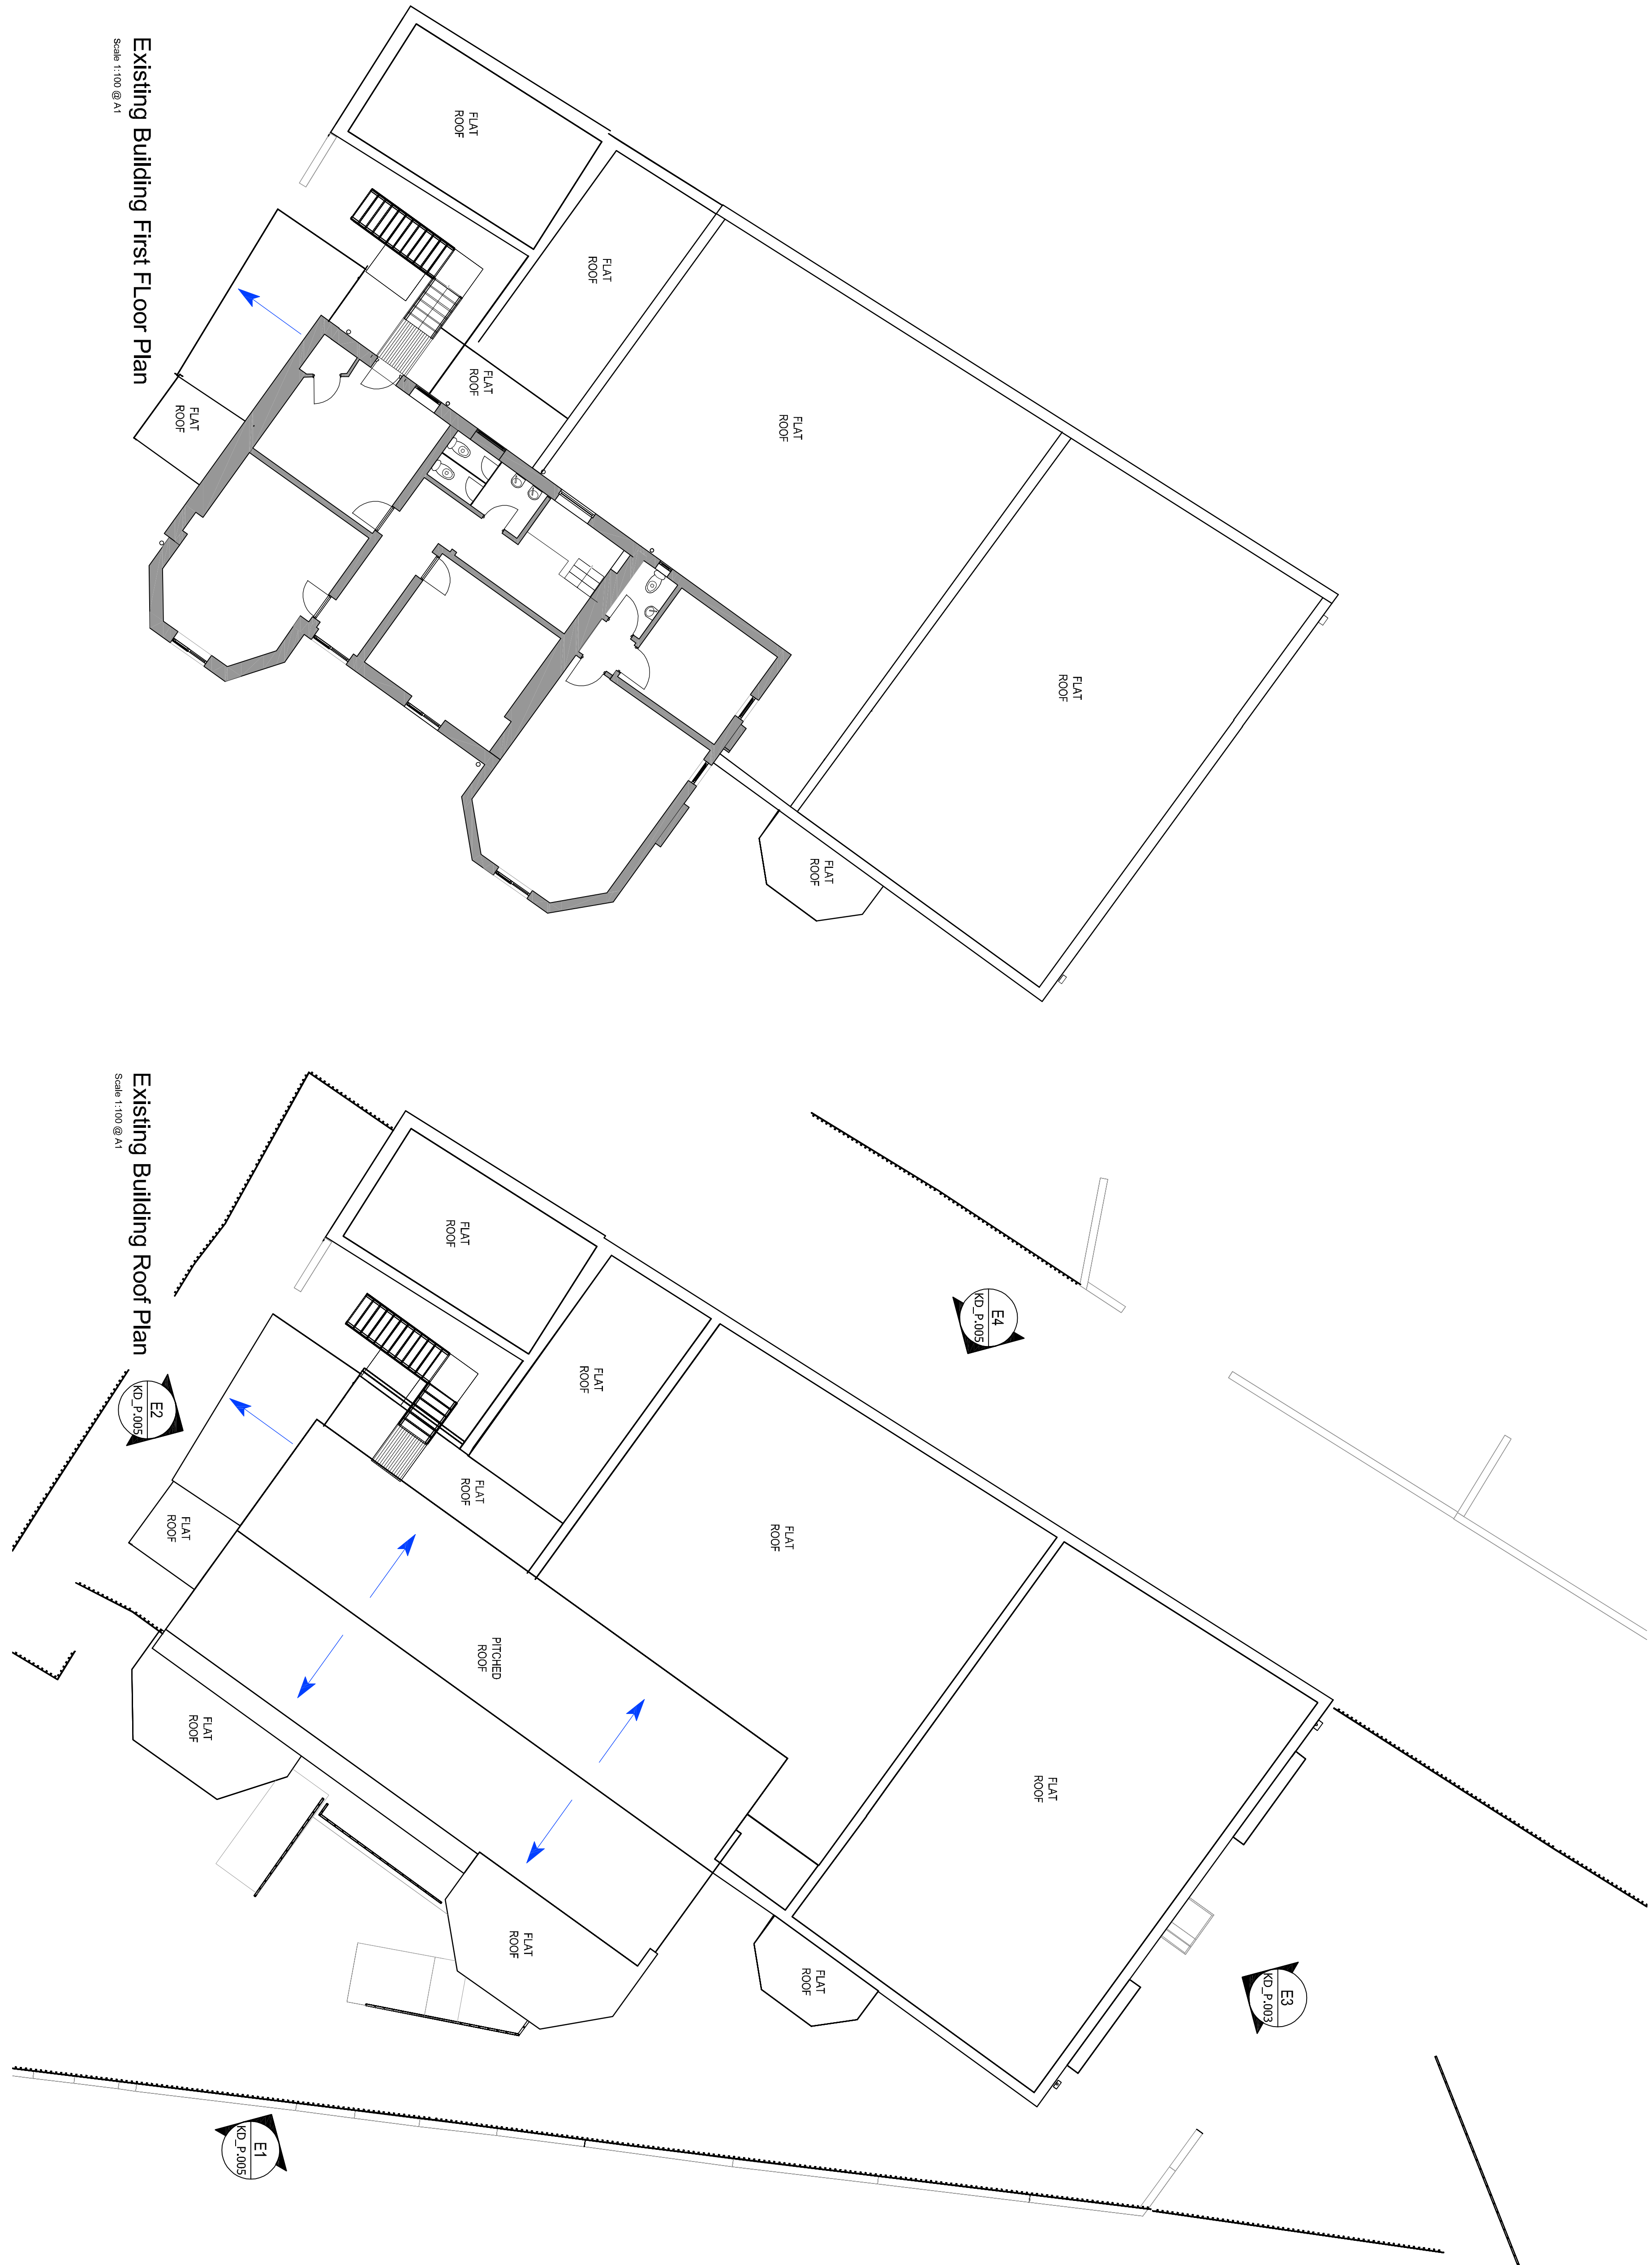


Existing Building First Floor Plan

Scale 1:100 @ A1

Existing Building Roof Plan

Scale 1:100 @ A1

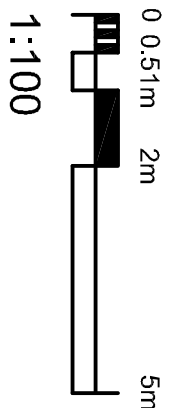

Rev	Description	Date created	Drawn by	Appr by
001	Original	24.10.19	SB	SB

AHR
AHR Building Consultancy Ltd
5th Floor
50-52 Piccadilly Street
Manchester
M2 4EW
United Kingdom

T +44(0)161 8287900
E manchester@ahr.co.uk
www.ahr.co.uk

Client
King David High School

Project
Replacement Girl's Yarneh Building

Existing General Arrangements
First Floor & Roof Plan

Project number	Scale	Issue	Status
2015_00871_006	1:100	1	Planning
Drawing number	Rev	Issue	Status
00_002	1	1	Planning

This drawing is the work of the architect and is not to be used for any other purpose without the written consent of the architect. The architect shall not be responsible for any errors or omissions in this drawing. The copyright in this drawing shall remain with the architect. This drawing is copyright and remains the property of AHR.