





Note:
Do not scale from this drawing.
Dimensions are to be checked on
site.
If in doubt please ask

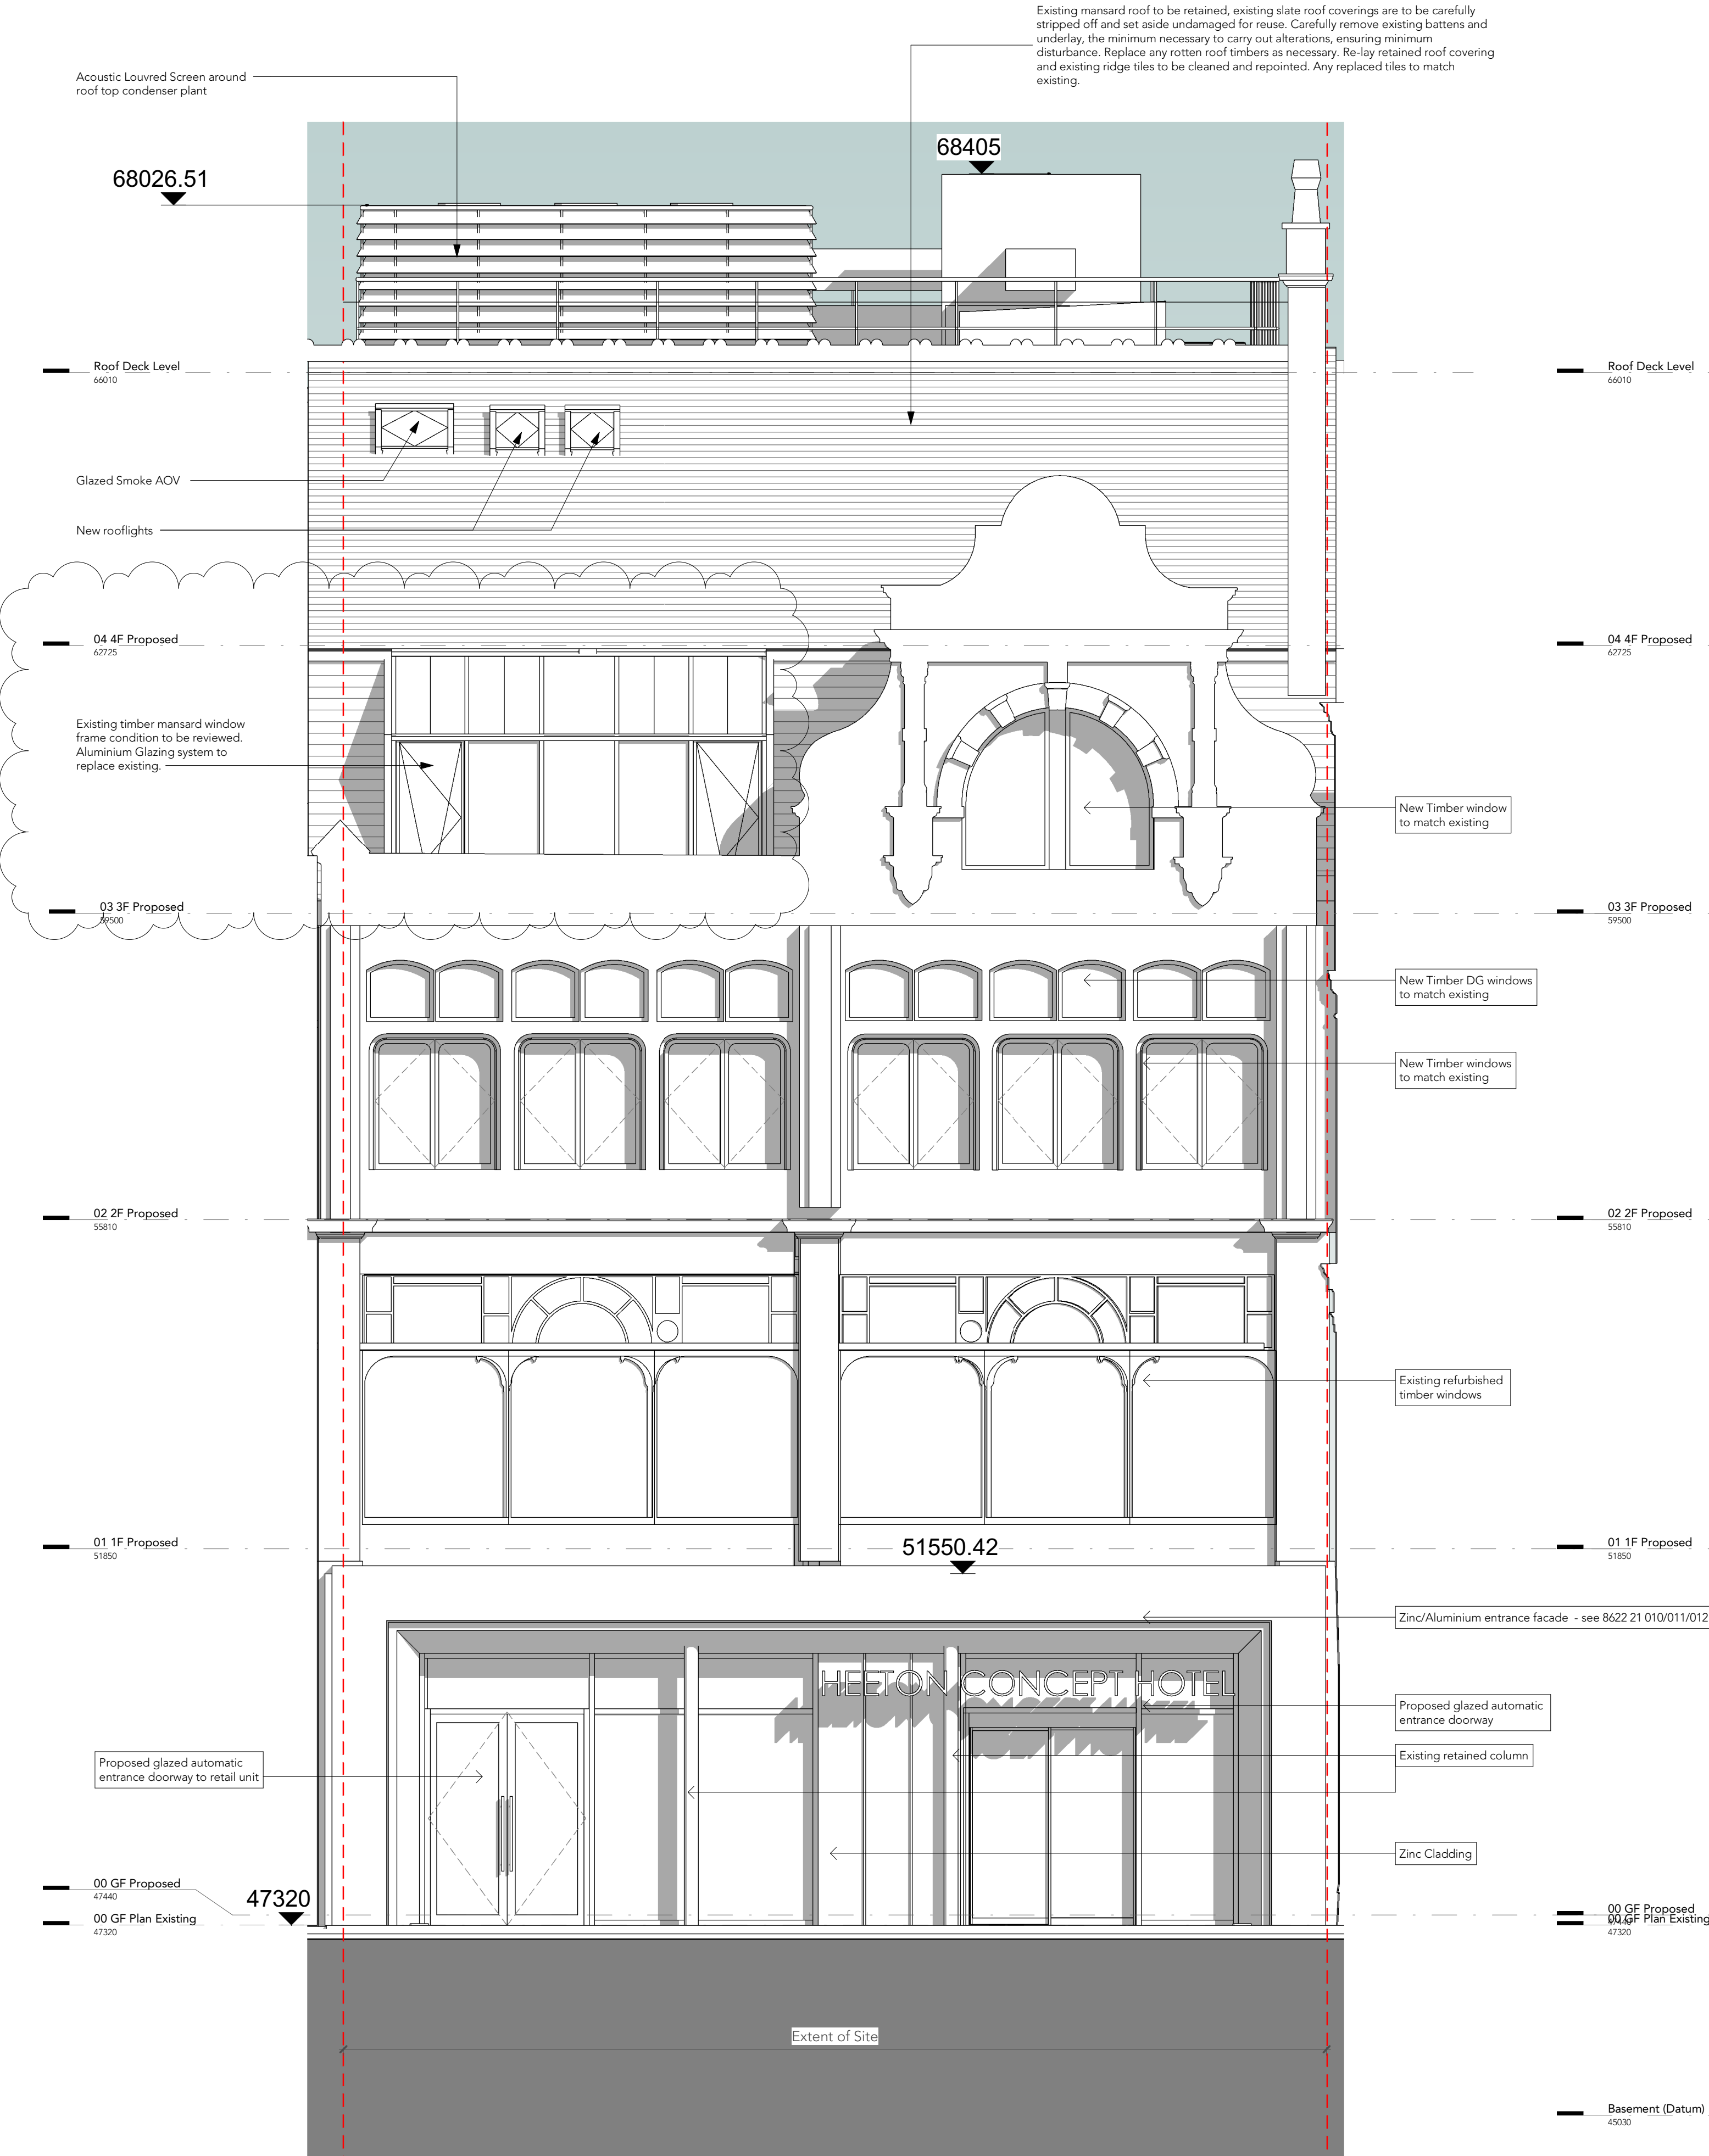

Proposed Front Elevation- Oldham Street
1 : 50

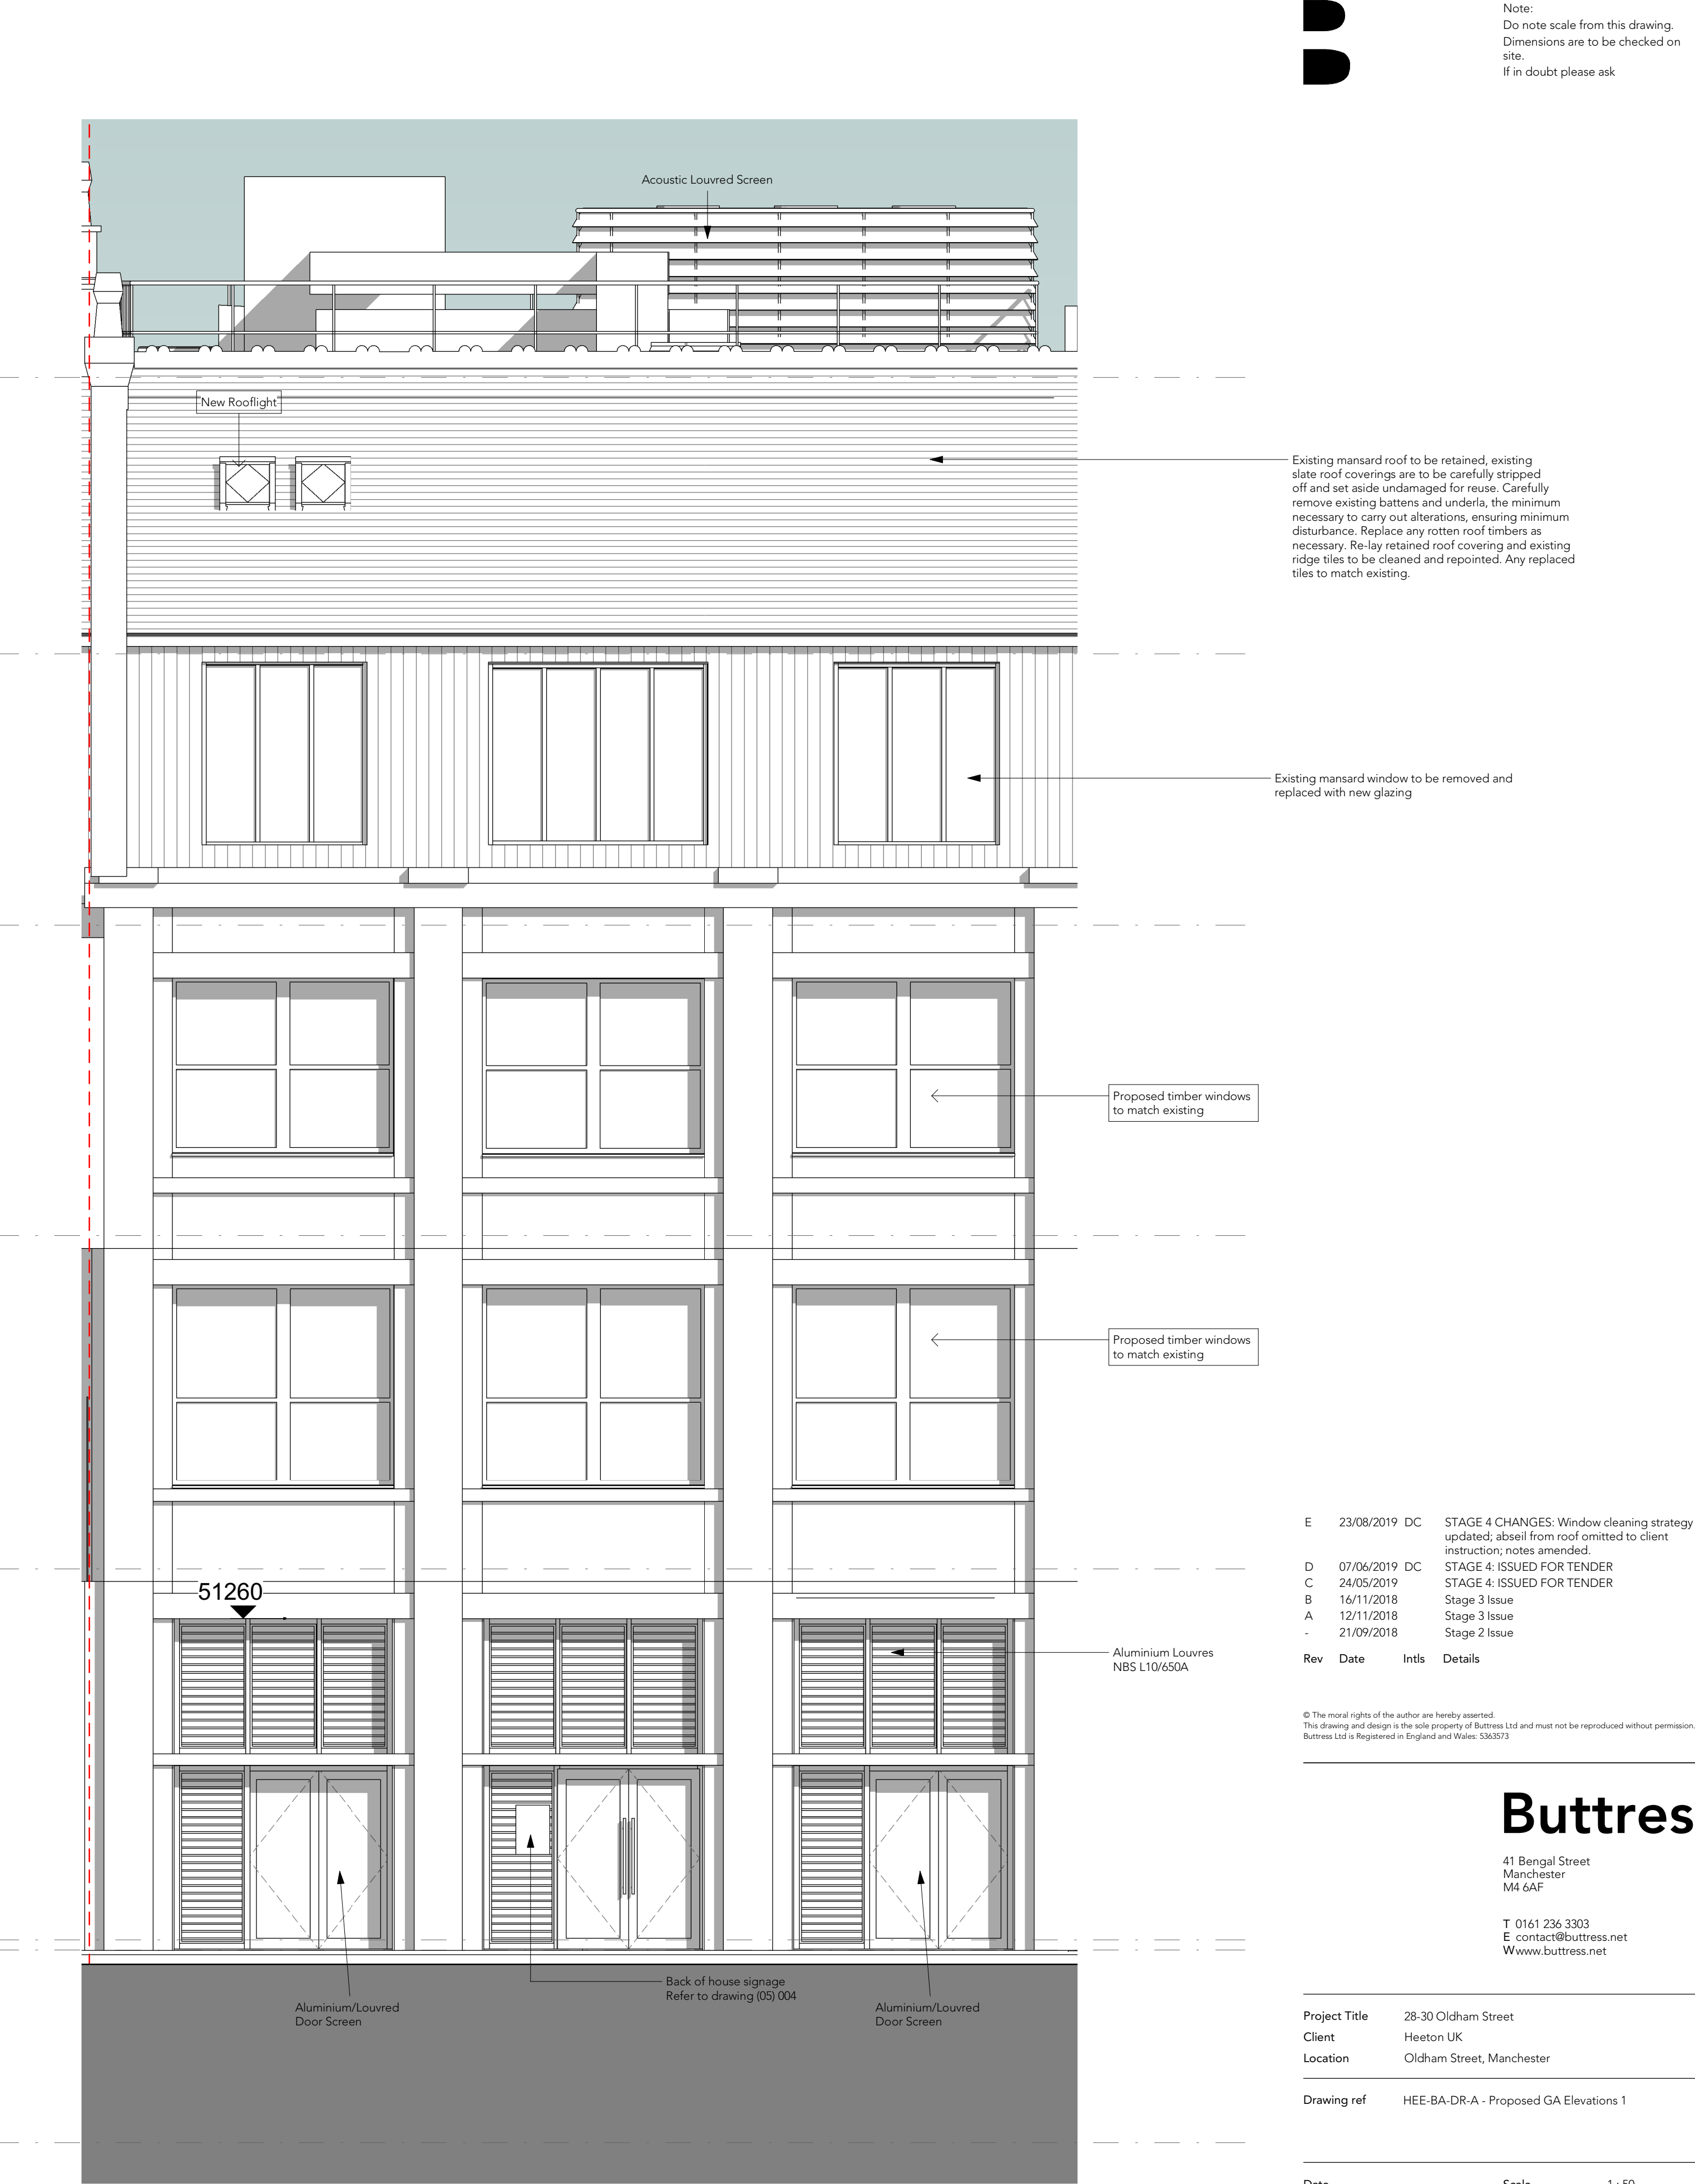

Proposed Rear Elevation - Spear Street
1 : 50

E	23/08/2019	DC	STAGE 4 CHANGES: Window cleaning strategy updated; abseil from roof omitted to client instruction; notes amended.
D	07/06/2019	DC	STAGE 4: ISSUED FOR TENDER
C	24/05/2019		STAGE 4: ISSUED FOR TENDER
B	16/11/2018		Stage 3 Issue
A	12/11/2018		Stage 3 Issue
-	21/09/2018		Stage 2 Issue

Rev	Date	Ints	Details
-----	------	------	---------

© The moral rights of the author are hereby asserted.
This drawing and design is the sole property of Buttress Ltd and must not be reproduced without permission.
Buttress Ltd is Registered in England and Wales: 5383573

Buttress

41 Bengal Street
Manchester
M4 6AF

T 0161 236 3303
E contact@buttress.net
W www.buttress.net

Project Title	28-30 Oldham Street
Client	Heston UK
Location	Oldham Street, Manchester

Drawing ref	HEE-BA-DR-A - Proposed GA Elevations 1
-------------	--

Date	DC	Scale	1 : 50
Checker	DC	Orig Paper Size	A1

Status STAGE 4

Drawing ref	Job No	Drawing No	Revision
8622	(05) 010	E	