



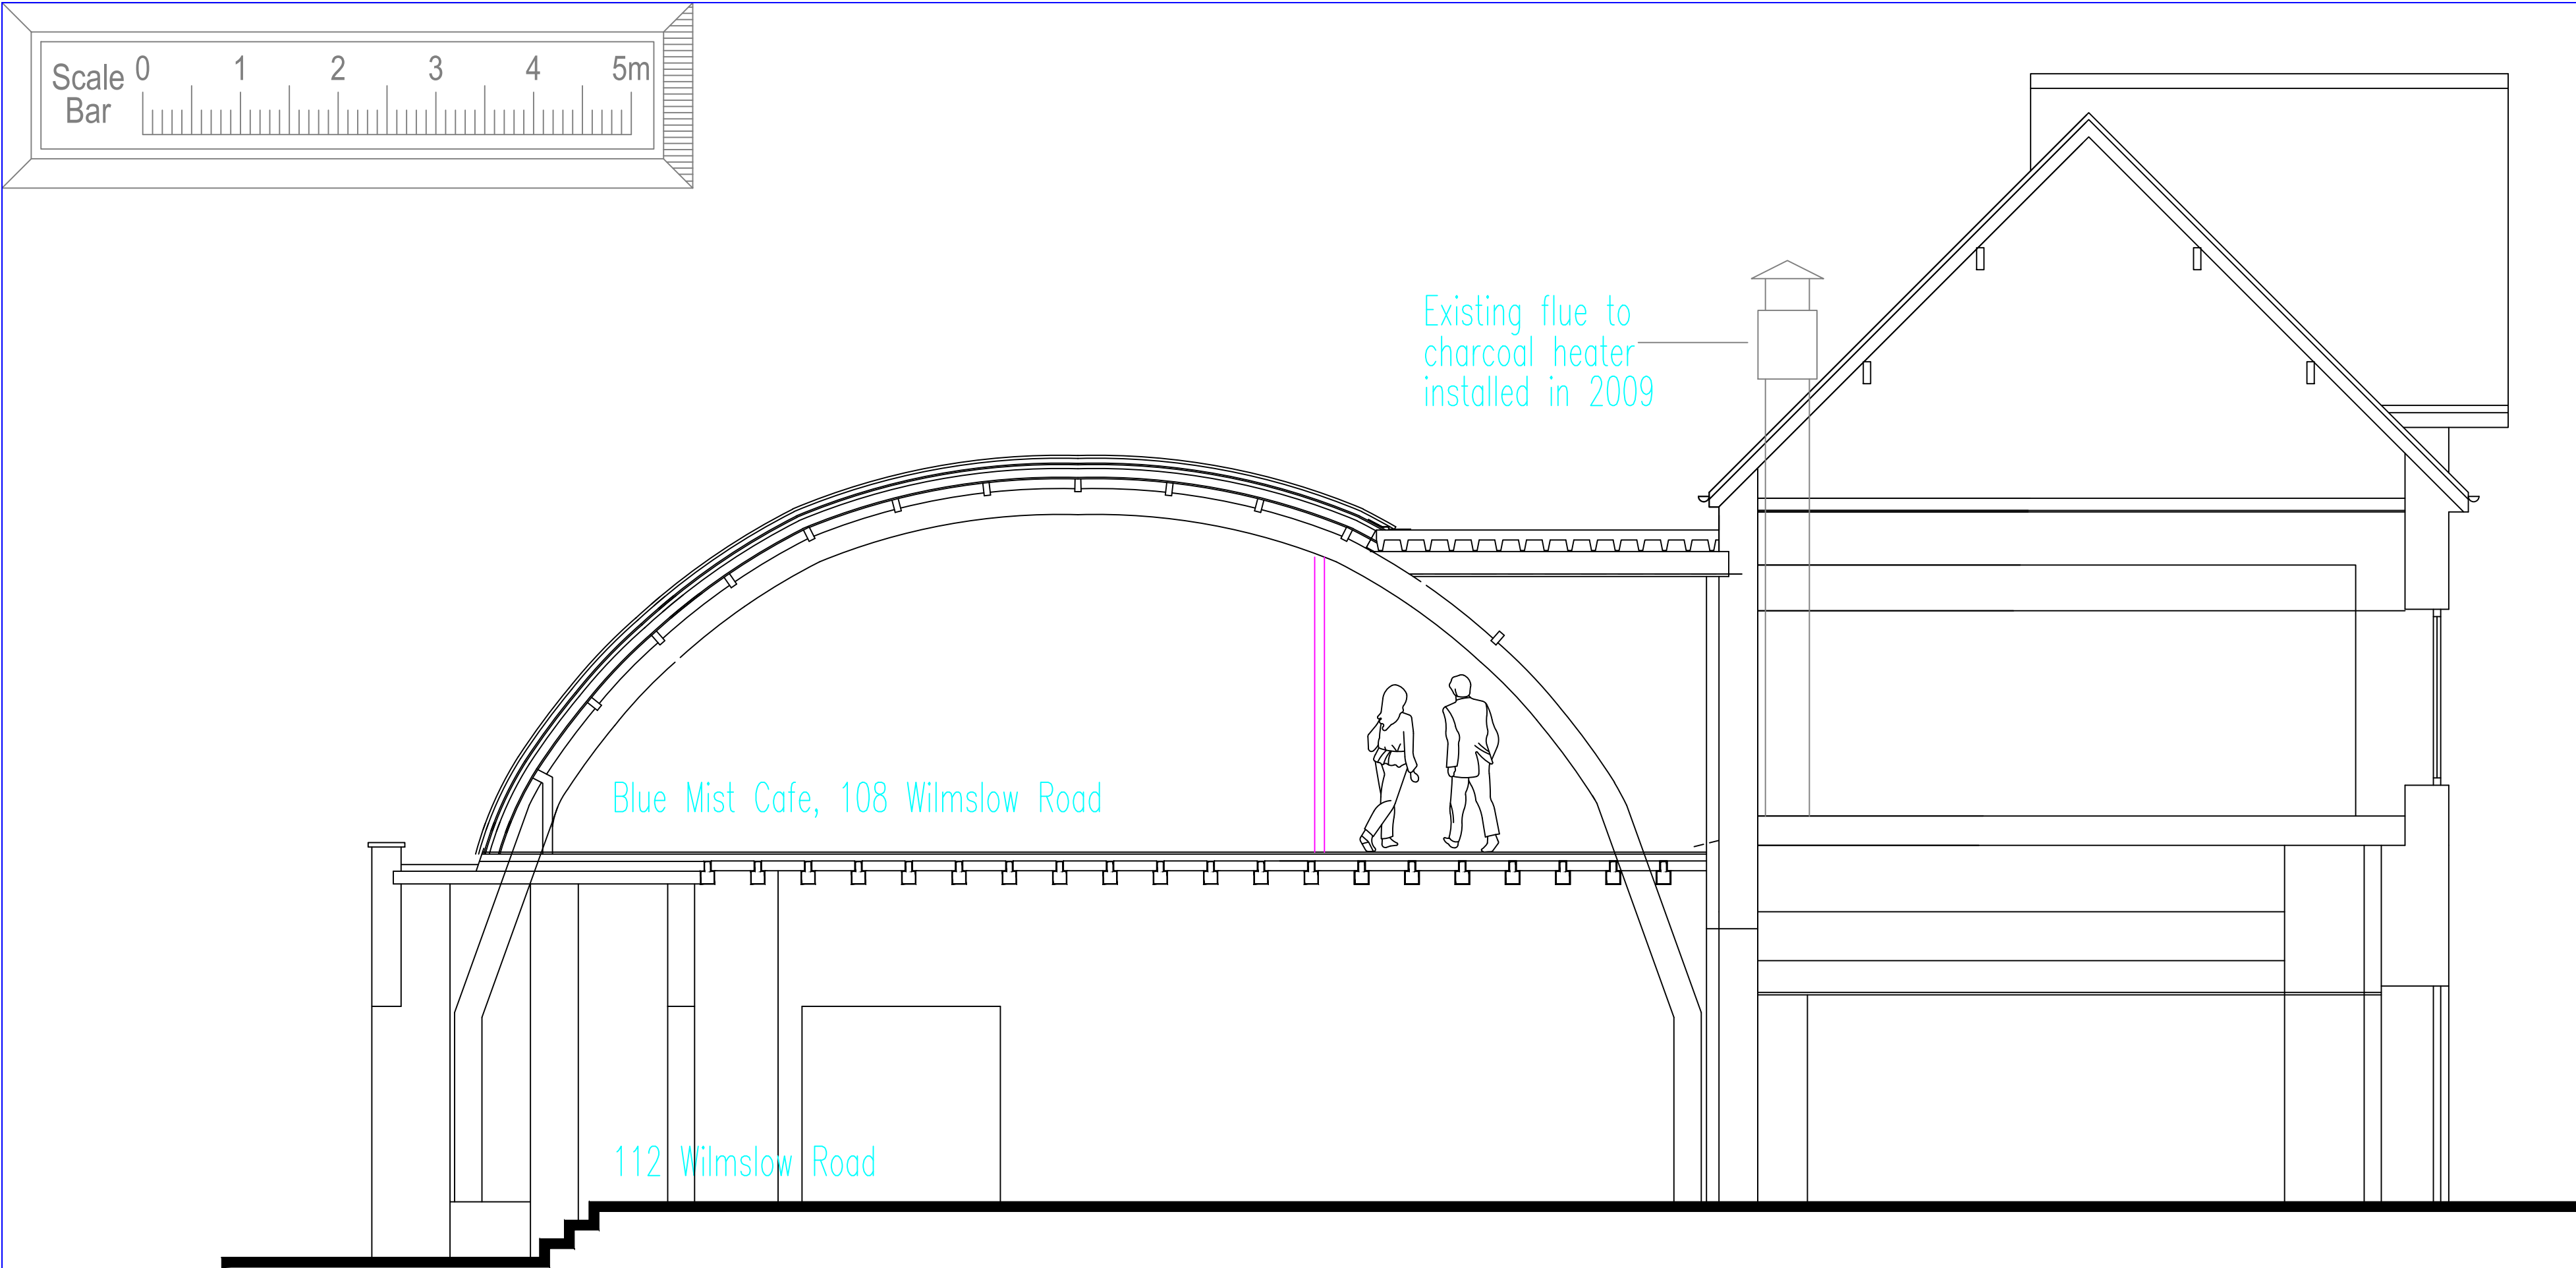


Section A-A

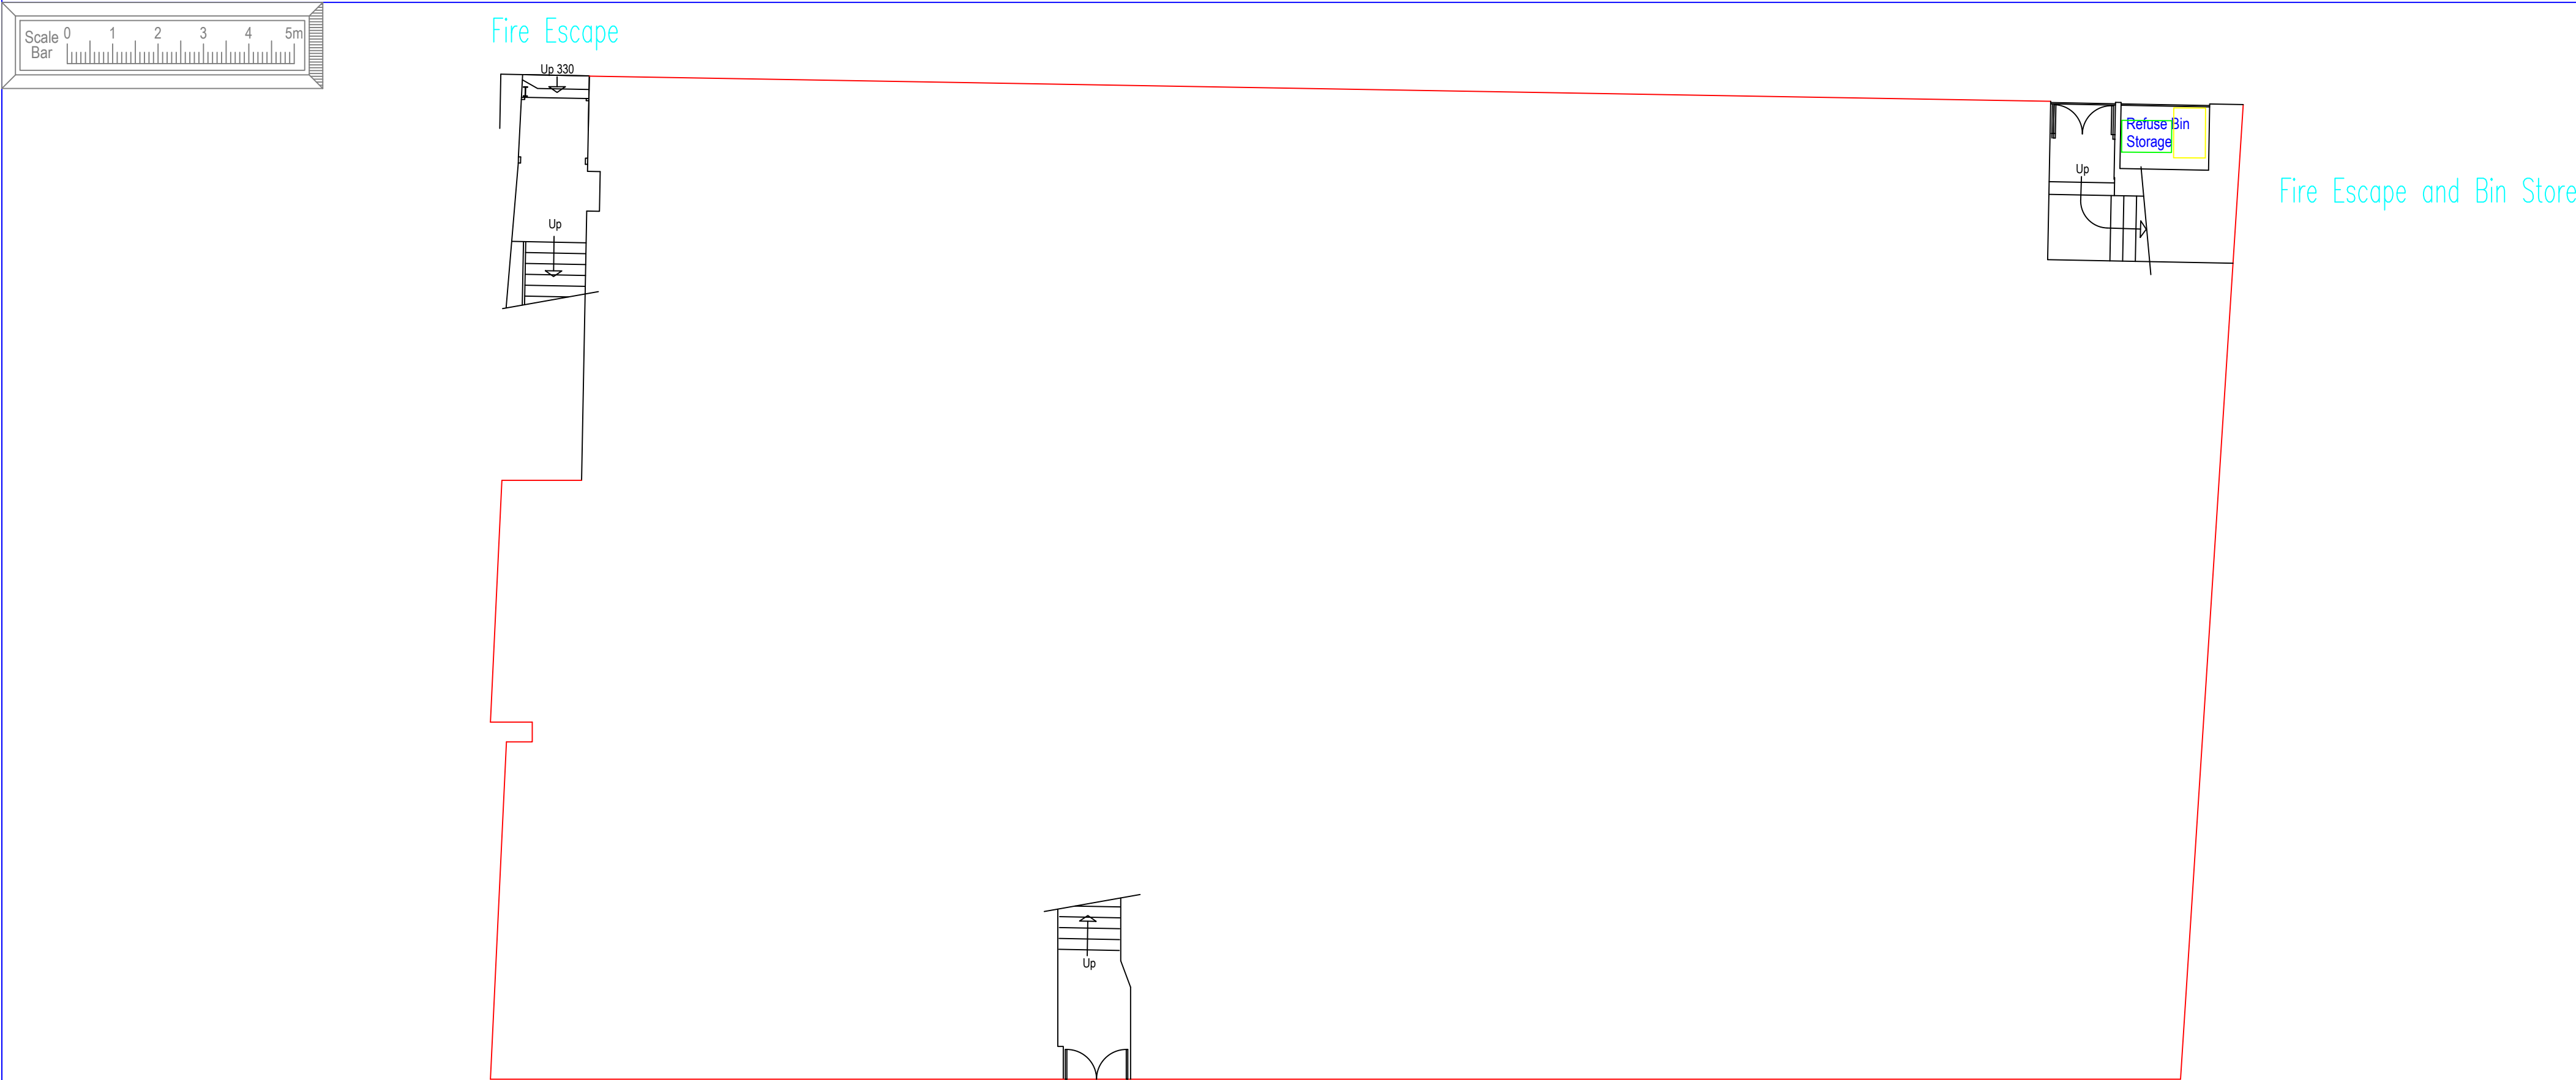


Ground Floor Plan - Scale 1:100

Blue line denotes the extent of the other land owned by the applicant that is not part of this application for change of use to a shisha cafe to operate till 00:00 / 00:30 hours

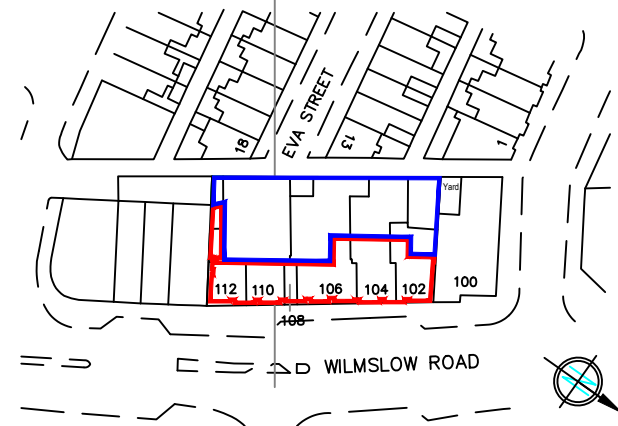

Block Plan - Scale 1:1250

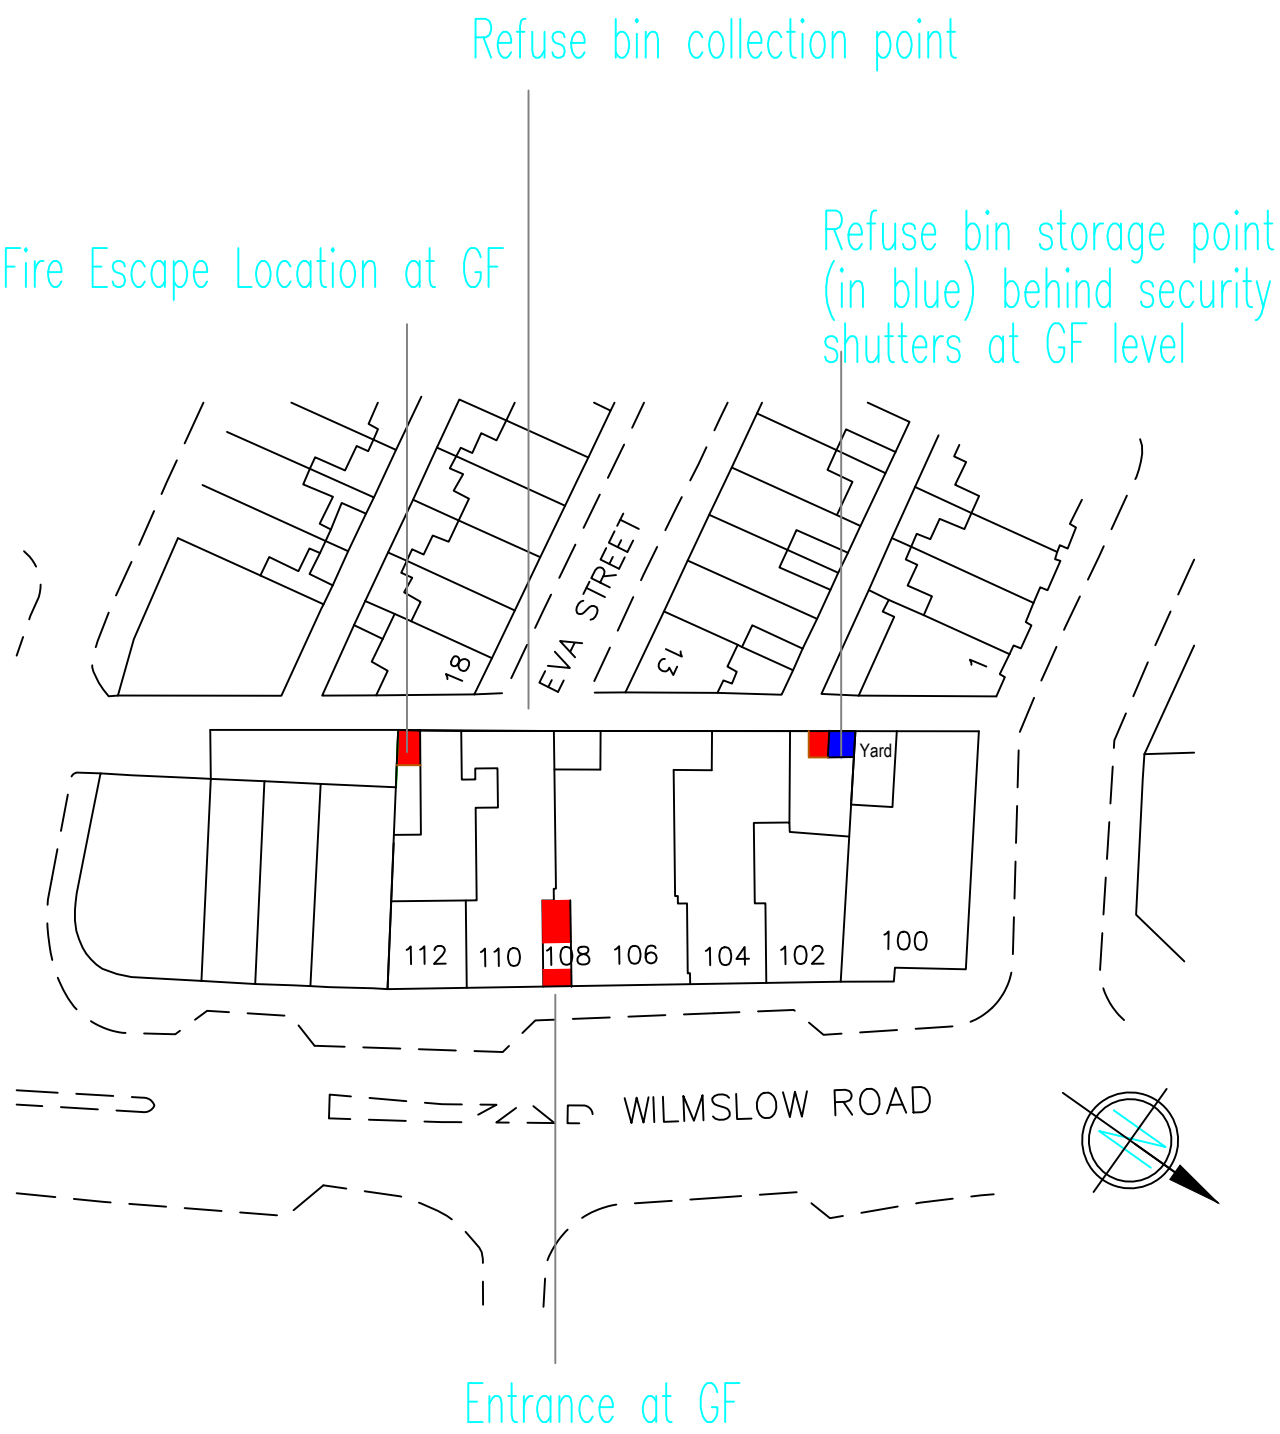

Site Location Plan - Scale 1:500

Client	A	Issued for planning	7 Oct 19	DAP
	Rev.	Mod. Notes	Date	By
Blue Mist Cafe	Drawing Title Section A-A, Site Location Plan, Location of Ground Floor Refuse Storage and Emergency Exits			
Location				
108, Wilmslow Road	Scale 1:50,1:100,1:500,1:1250		Sheet A1	
Rusholme, M14 5AJ	Date Oct 19		Drawn by DAP	
Job Title	Planning Application For Change Of Use From A3 to Sui Generis Shisha Cafe Operating Till 00:00 / 00:30 hours			
	Dwg. No. 19/31-04			Rev. A