



ELEVATION TO PORTUGAL STREET EAST scale 1:100 @ A1

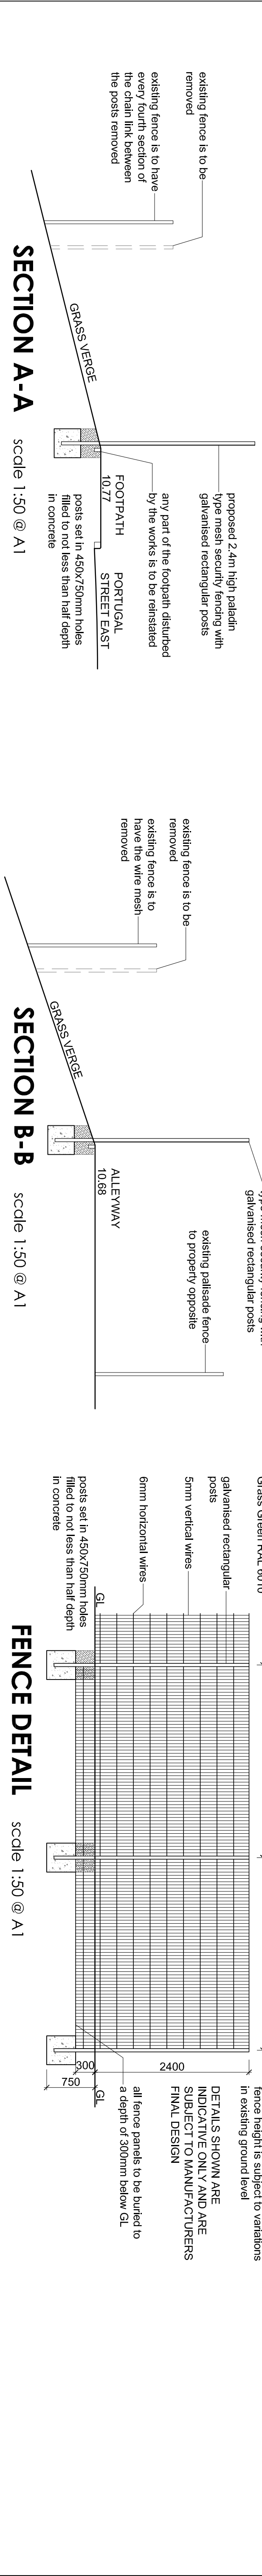


FENCE DETAIL scale 1:50 @ A1

ELEVATION TO TRAVIS STREET scale 1:100 @ A1

- T1 - T5
- Native Black Poplar trees are to remain and can be pruned in accordance with Local Authority guidance.
- Trees are to be protected during any construction work with a temporary fence to BS8337 2012

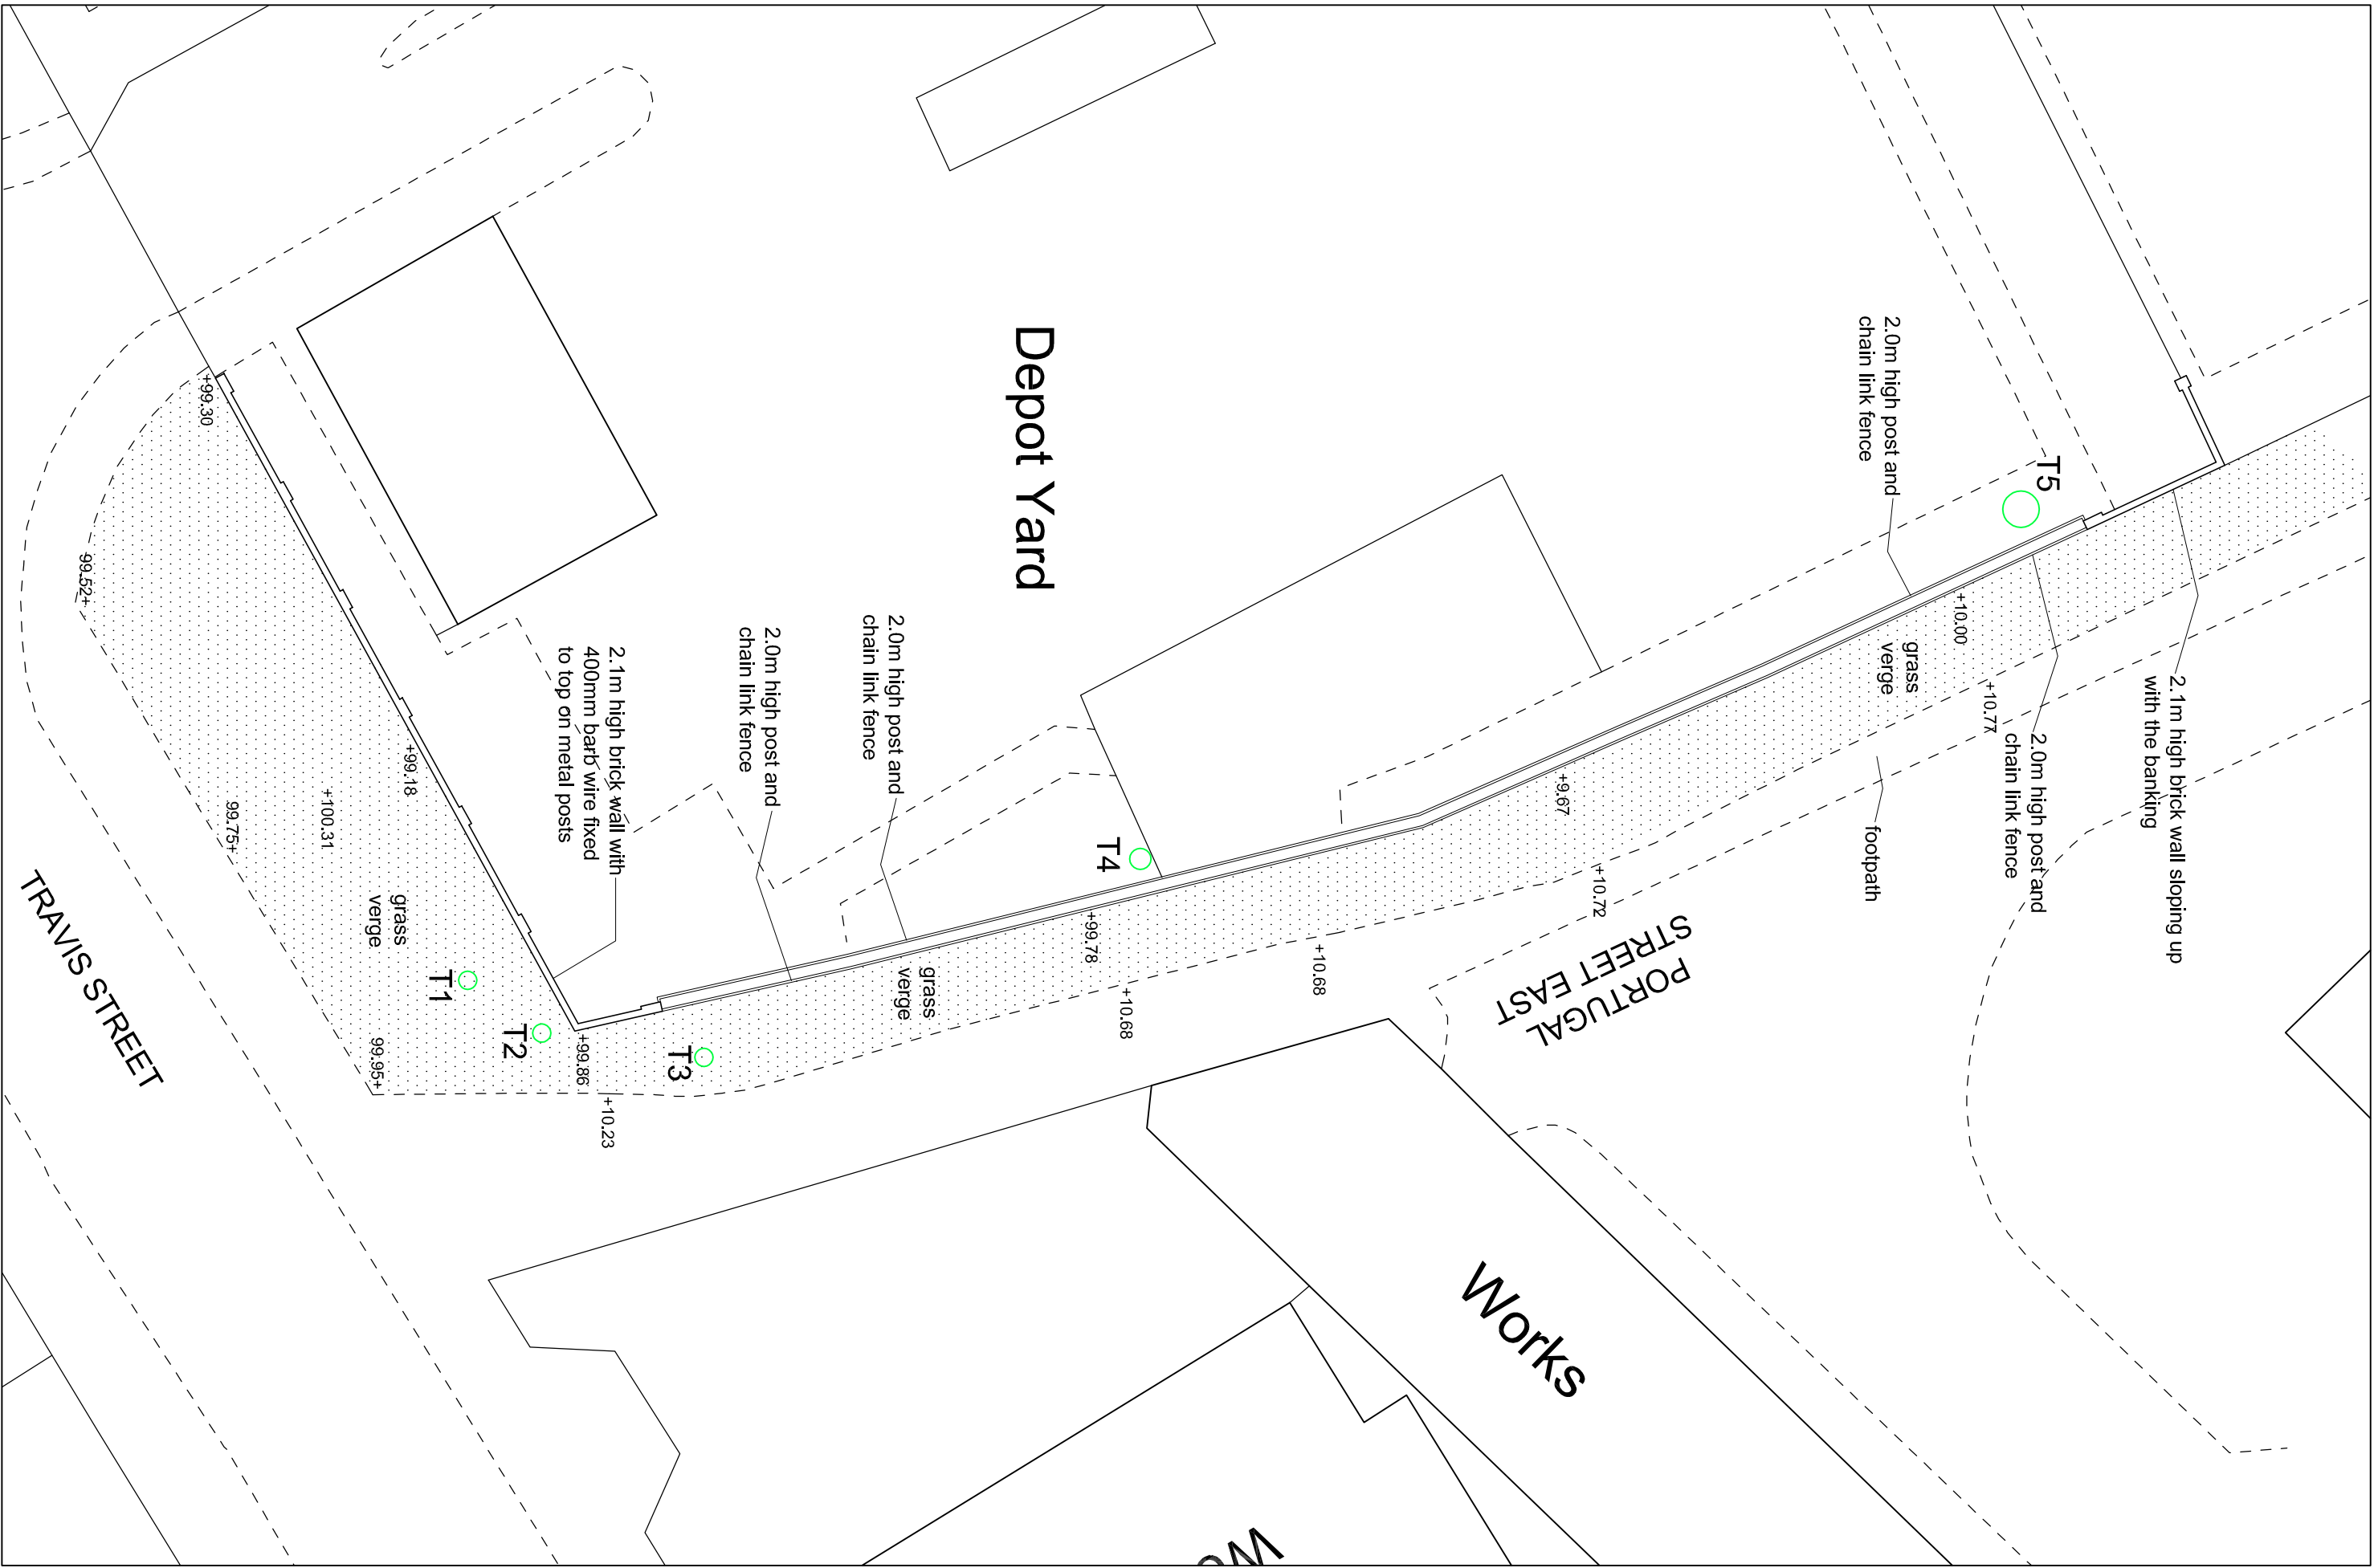

EXISTING SITE PLAN scale 1:200 @ A1

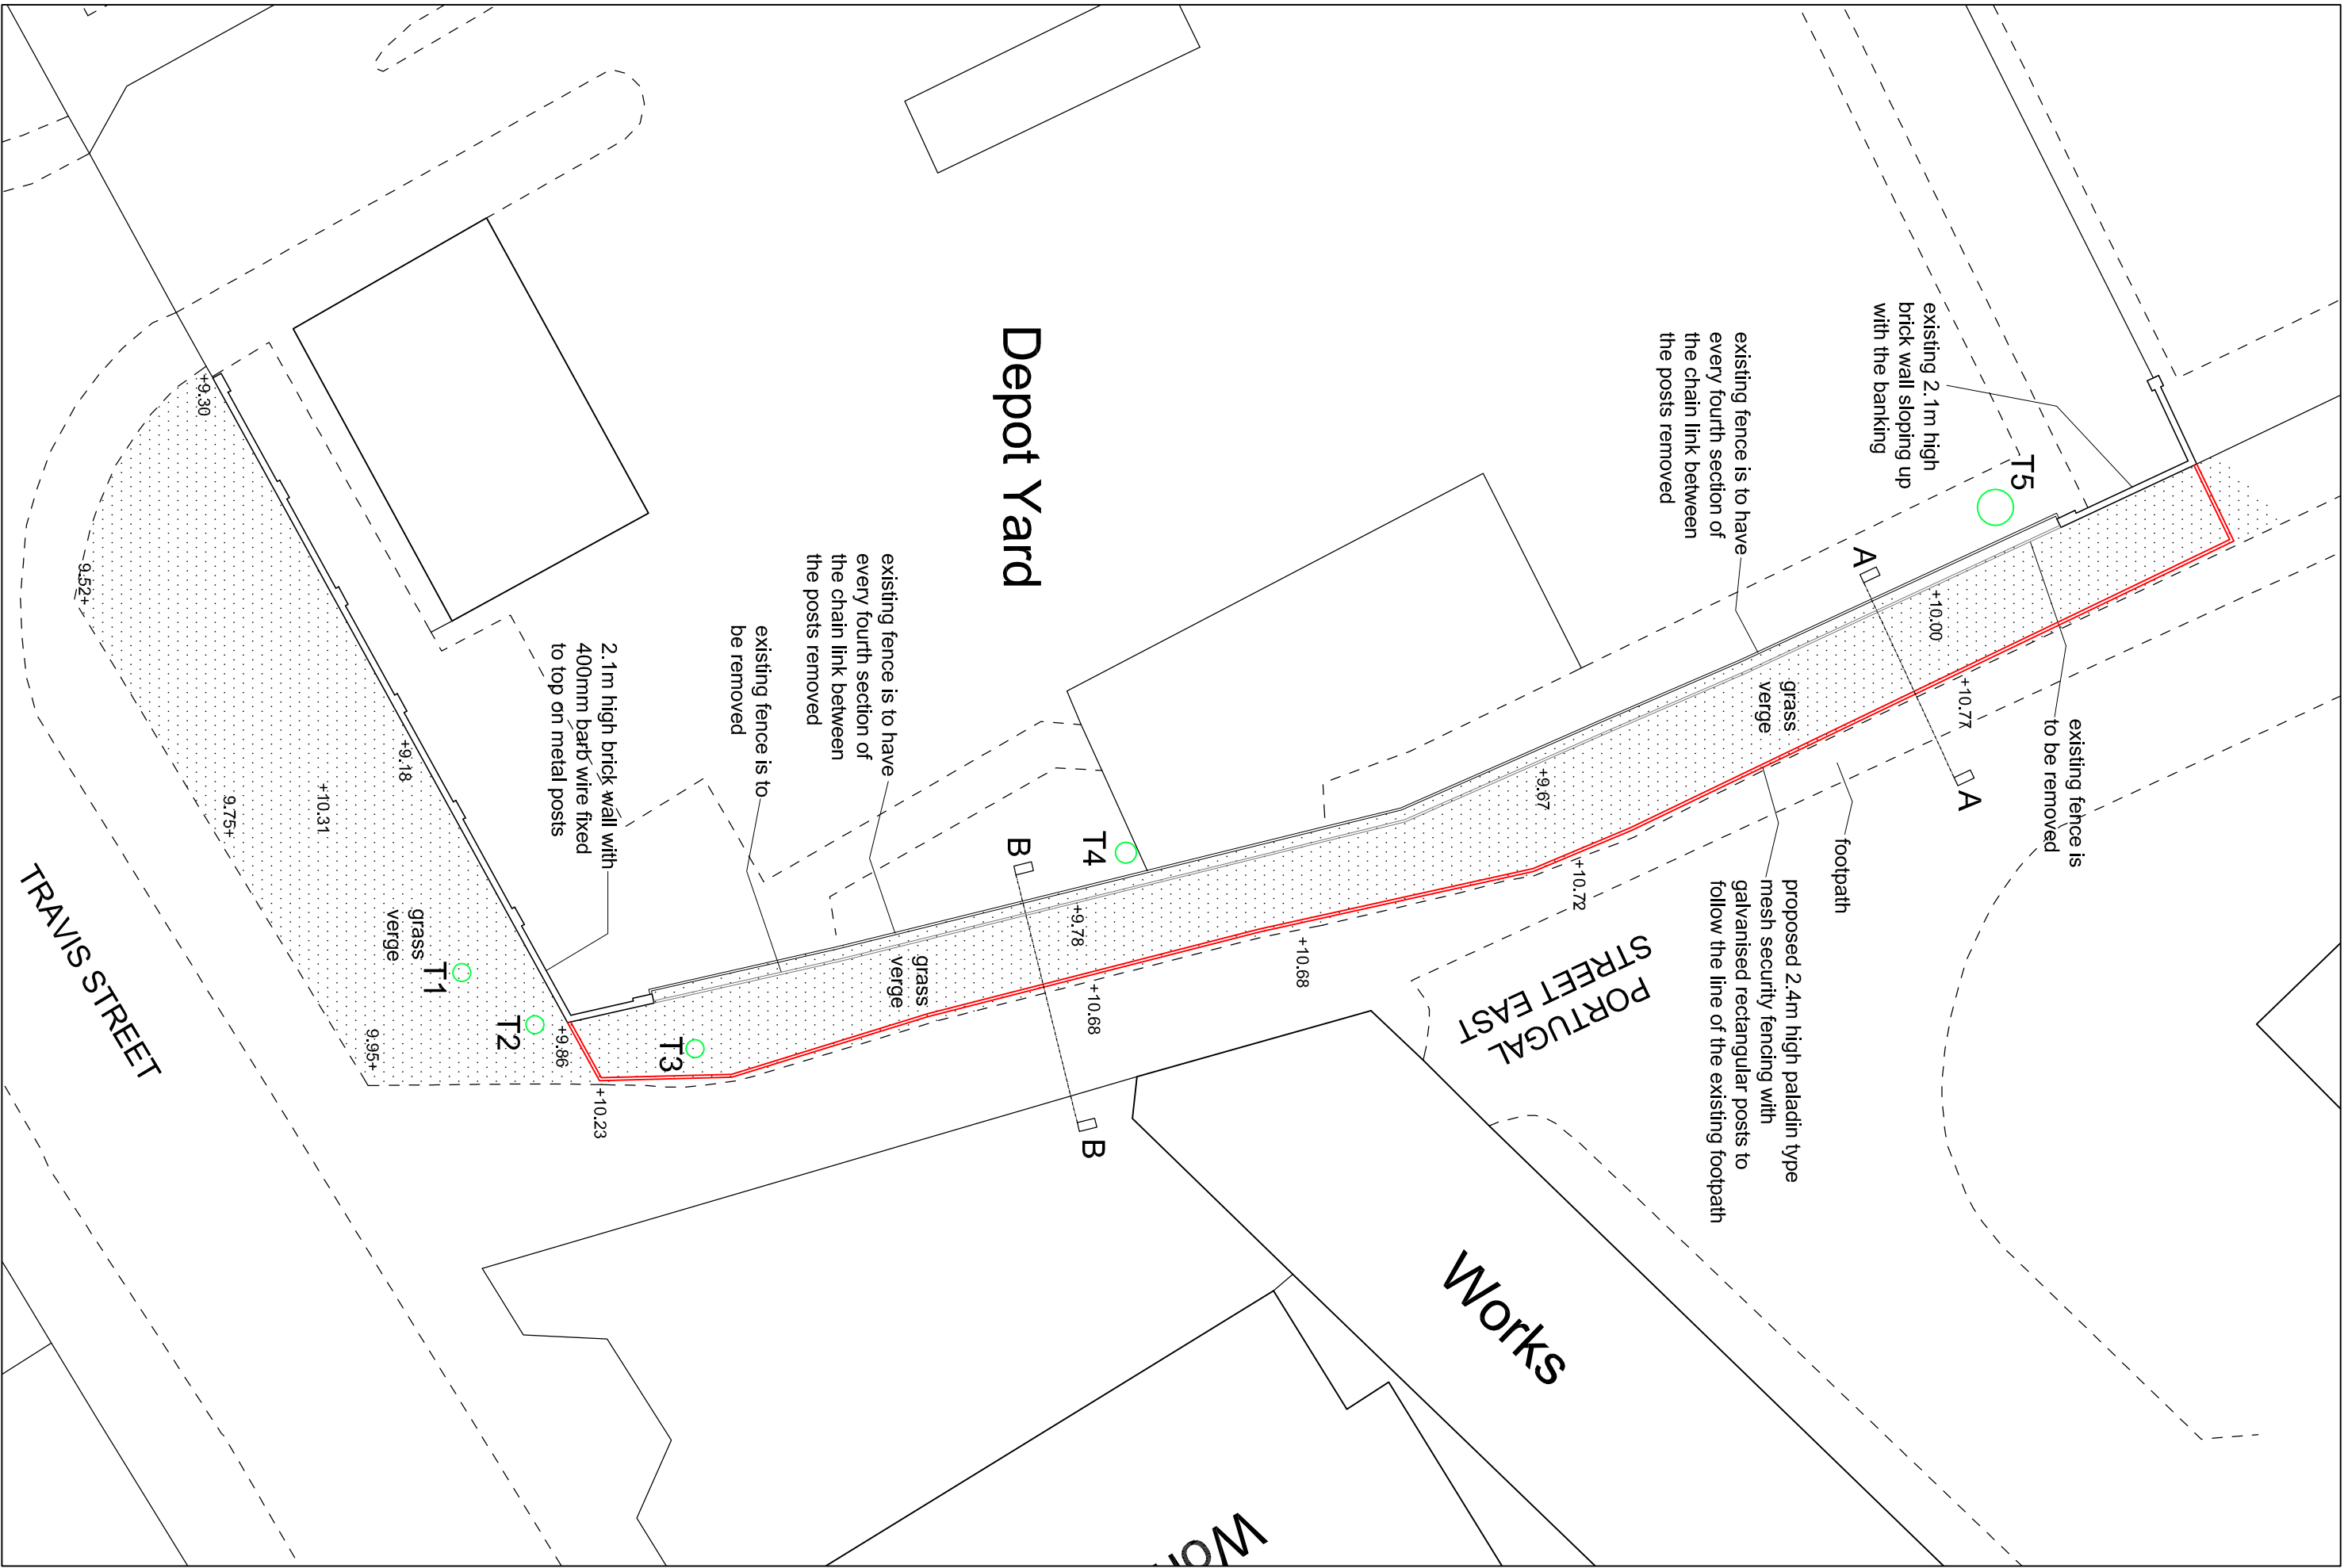

PROPOSED SITE PLAN scale 1:200 @ A1

- NOTES:
1. The Drawing & Design are copyright and may not be reproduced without the written consent of JYM Partnership.
 2. DO NOT SCALE - Use Figure Dimensions ONLY.
 3. The CONTRACTOR is to check and verify all figure Dimensions, levels, and locations of all existing and proposed works and notify The JYM Partnership of any discrepancies, work and drawings, specifications and/or bill of quantities as directed.
 4. The Contractor is to check the surveying against all other relevant 5. If in Doubt - ASK!



JYM partnership

Oak House, 28 Sceptre Way,
Walton Summit, Preston PR5 6AW
Tel : 01772 323666
Fax : 01772 338611
Email : jym@jympartnership.co.uk
www.jympartnership.co.uk

project:

**MANCHESTER VOC -
TRAVIS STREET M1 2NG
PROPOSED FENCING
WORKS**

Client:

**ROYAL MAIL PROPERTY
AND FACILITIES
SOLUTIONS**

drawing title:

**EXISTING AND PROPOSED
SITE PLANS AND PROPOSED
ELEVATIONS AND
PROPOSED SECTIONS**

scale:	AS DETAILED @ A1		
drawn:	CG	checked:	SPB
date:	AUGUST 19		
project no.	1908/23	drg. no.	P002
rev.	.		