


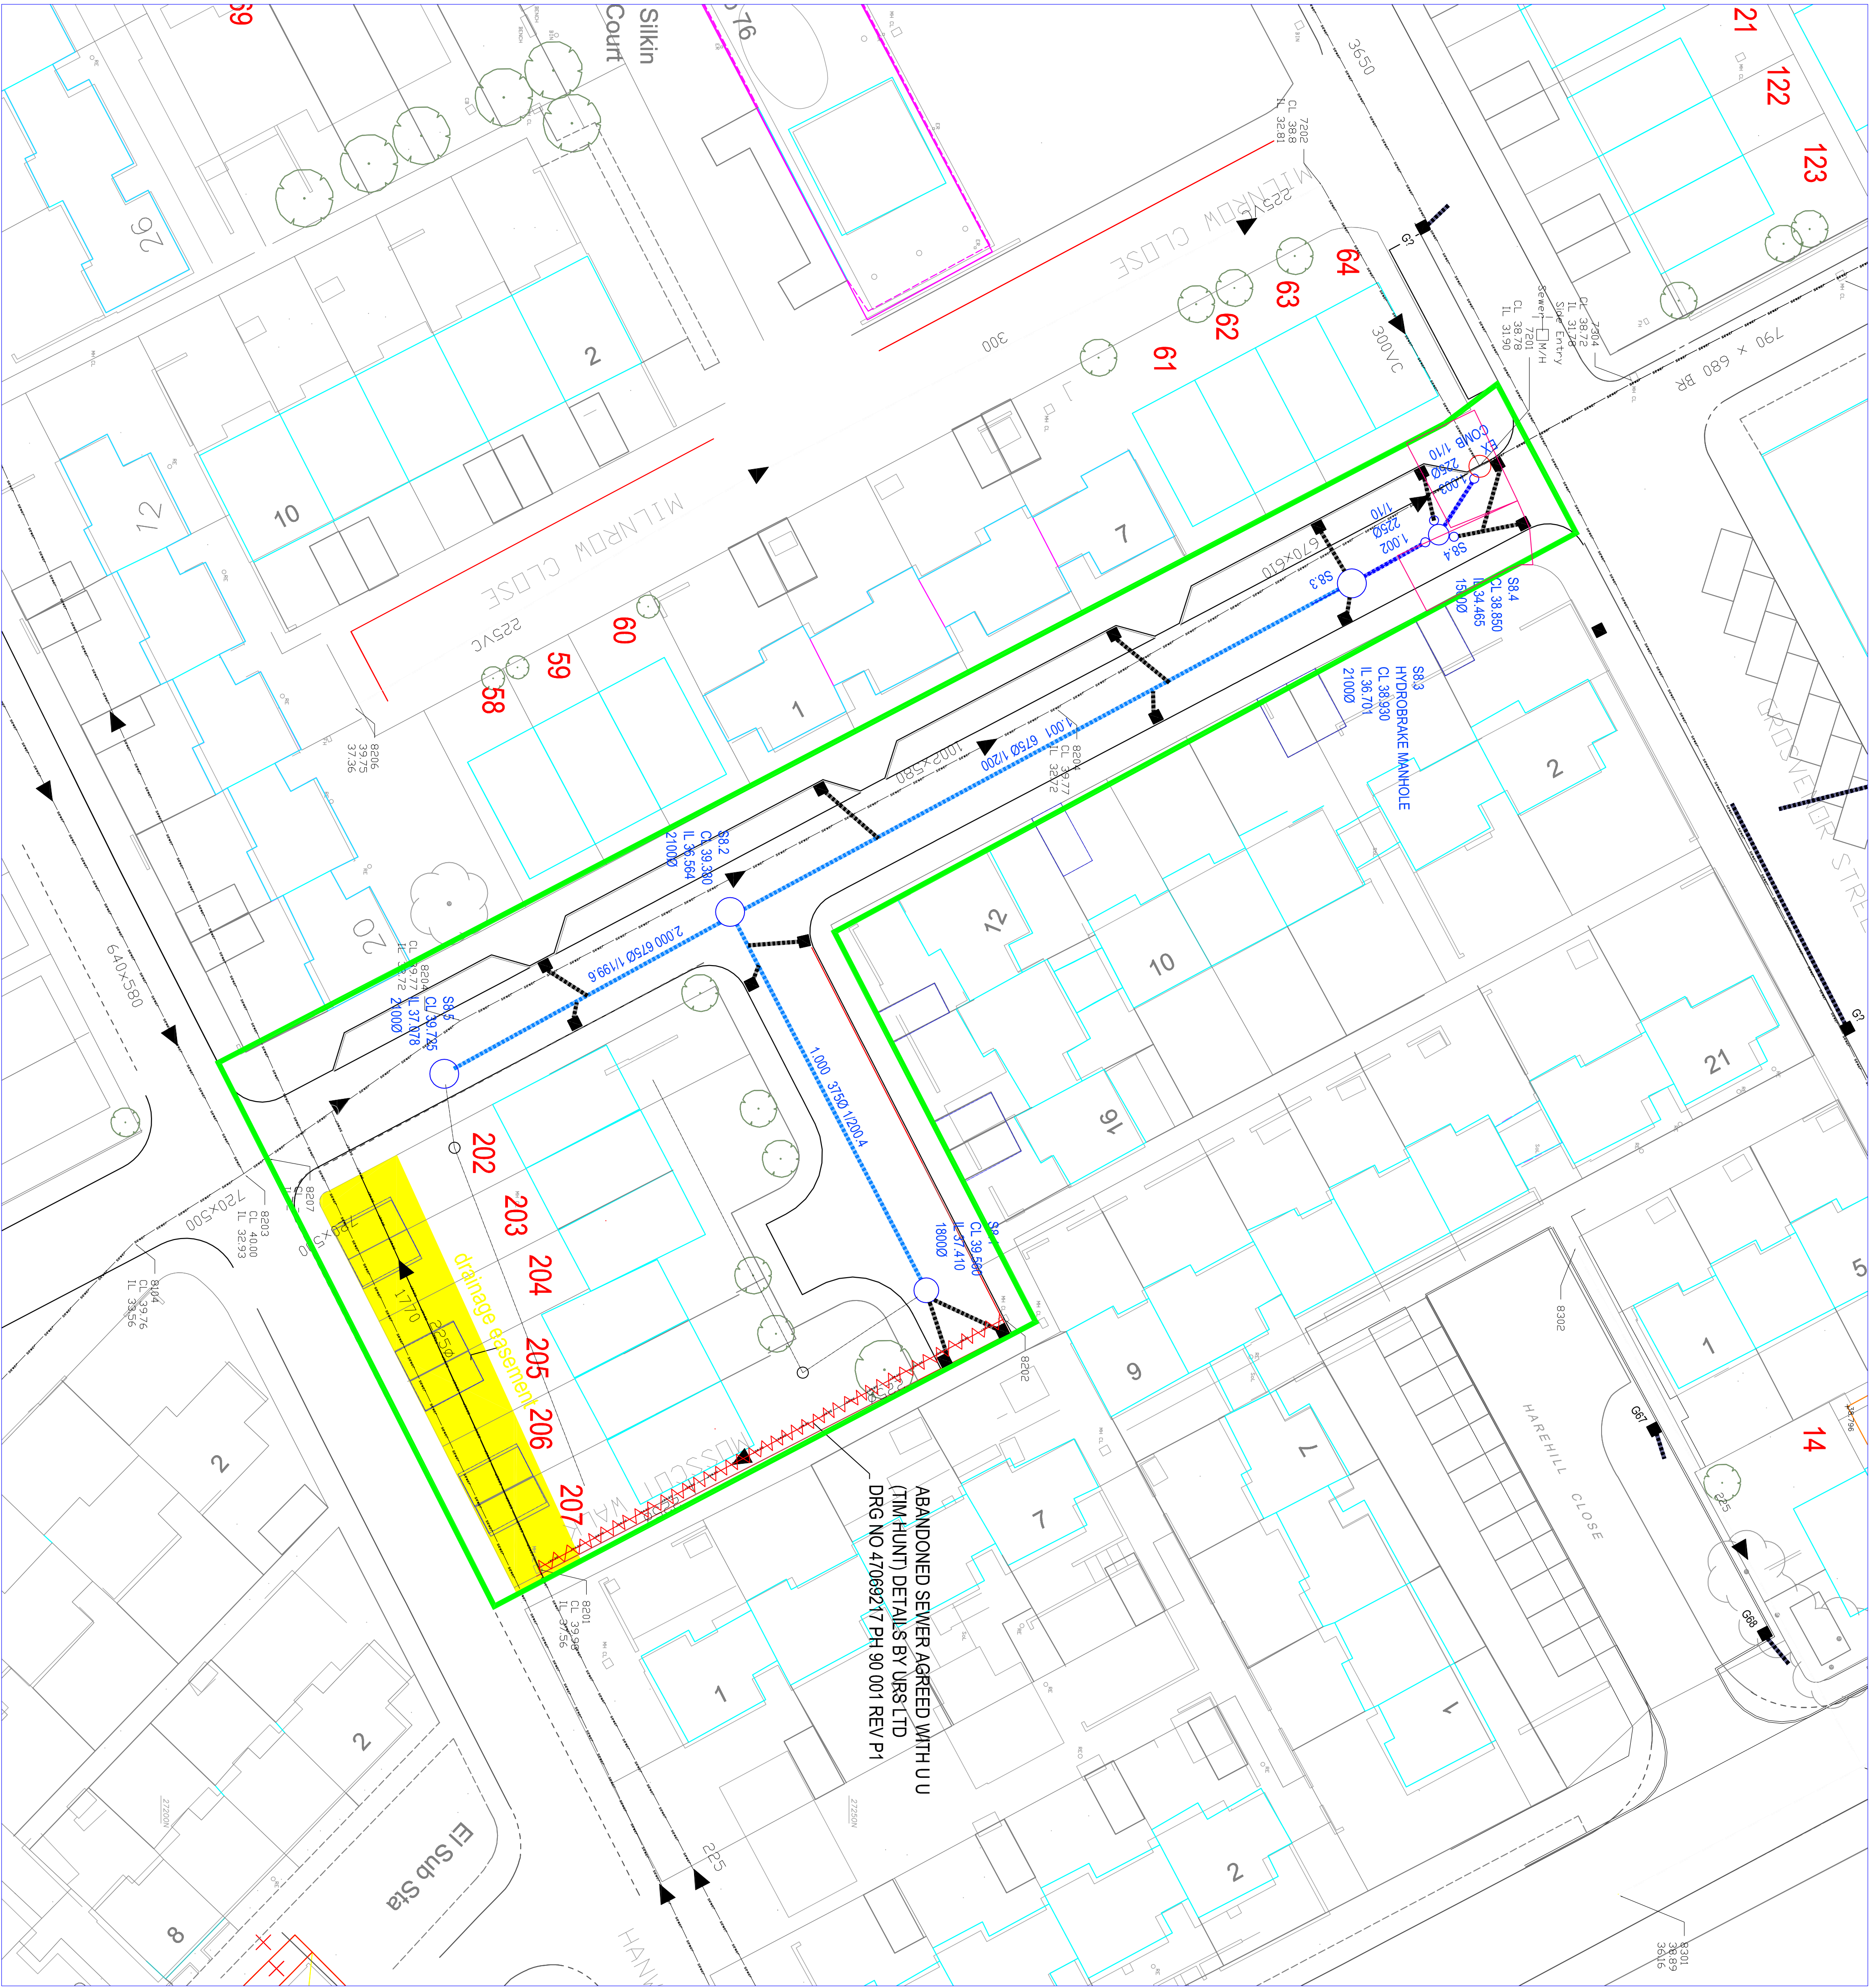

This drawing is copyright to Urban Vision Partnership Limited. It shall not be used without permission. All alterations to be referred back to the originator for verification prior to commencing the works. All dimensions are in metres unless otherwise stated.

HEALTH AND SAFETY INFORMATION

Hazards that would not have been foreseen by a reasonably competent contractor have been identified by the designer:

- EXCAVATING NEAR LIVE SERVICES
- WORKING ADJACENT TO LIVE TRAFFIC
- DEEP EXCAVATIONS GUARD AGAINST FALLSTRIPS

- NOTES:**
1. THE CONTRACTOR SHOULD NOTE THAT RECORDS OF MANY OF THE EXISTING DRAINS DO NOT EXIST AND THEREFORE ARE EITHER NOT SHOWN OR ARE SHOWN ON ASSUMED LINES. THE EXACT LOCATION OF THESE WILL NEED TO BE DETERMINED ON SITE.
 2. ALL COVERS SHALL CONFORM TO THE REQUIREMENTS OF BS EN 124.
 3. THE CONTRACTOR SHALL CHECK AND CONFORM TO THE ENGINEER ASSUMED LEVELS AND CONNECTIONS TO EXISTING SEWERS AS SOON AS POSSIBLE AND PRIOR TO THE COMMENCEMENT OF ANY WORKS ON SITE.
 4. ALL ADAPTABLE DRAINAGE WORKS SHALL BE IN ACCORDANCE WITH SEWERS FOR ADOPTION 6TH EDITION AND UNITED UTILITIES STANDARD DETAILS.
 5. DO NOT SCALE FROM THIS DRAWING FOR SETTING OUT PURPOSES.
 6. CONTRACTOR TO JET AND PROVE ALL EXISTING CONNECTIONS THAT ARE REQUIRED FOR RE-USE. THE CONNECTION SHALL BE CHECKED & APPROVED BY ENGINEER AS SUITABLE FOR RE-USE. CONNECTIONS NOT DEEMED TO BE SUITABLE SHALL BE REPLACED WITH NEW CONNECTION PIPE IF INSTRUCTED BY THE ENGINEER.

KEY:

- PROPOSED SURFACE WATER SEWER
- PROPOSED ADOPTED MANHOLE
- DRAINAGE EASEMENT
- ABANDONED SEWER

CO1	Based on Consultation	14.04.15	AO	SB	MB
D00	Sewer inspection notes amended	08.04.15	AO	BD	MB
D02	Drainage network details amended	23.03.15	AO	BD	MB
D01	FIRST DESIGN ISSUE	20.02.15	AO	BD	MB
rev	description	date	drawn	chk	app



Urban Vision Partnership, Ltd Emerson House, Albert Street, Eccles, Manchester, M30 0TE. T 0161 779 4600

SOLUTIONS 4 BRUNSWICK

BRUNSWICK PH

**NETWORK 8 STATHAM WALK
S104 DRAINAGE LAYOUT**

approval status	date
○ Feasibility / Sketch	18/03/2015
○ Design	AD
○ Review	MB
○ Construction	approved
○ As Built	MB
project ref:	UV/004393
drawing number	UV/004393-0558-07
scale @ A1	1/250
revision	CO1
www.urbanvision.org.uk	