



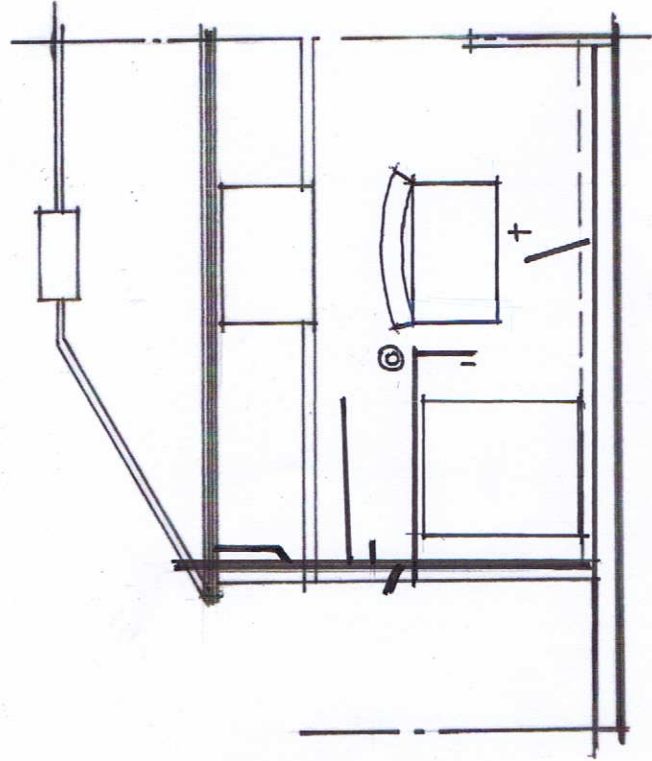


EXIST. REAR ELEVATION

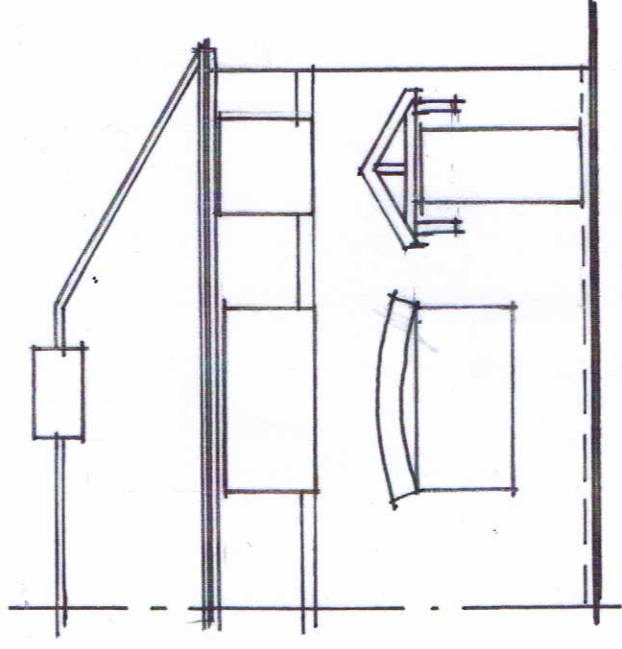


EXISTING SIDE ELEVATIONS



EXIST. FRONT ELEVATION

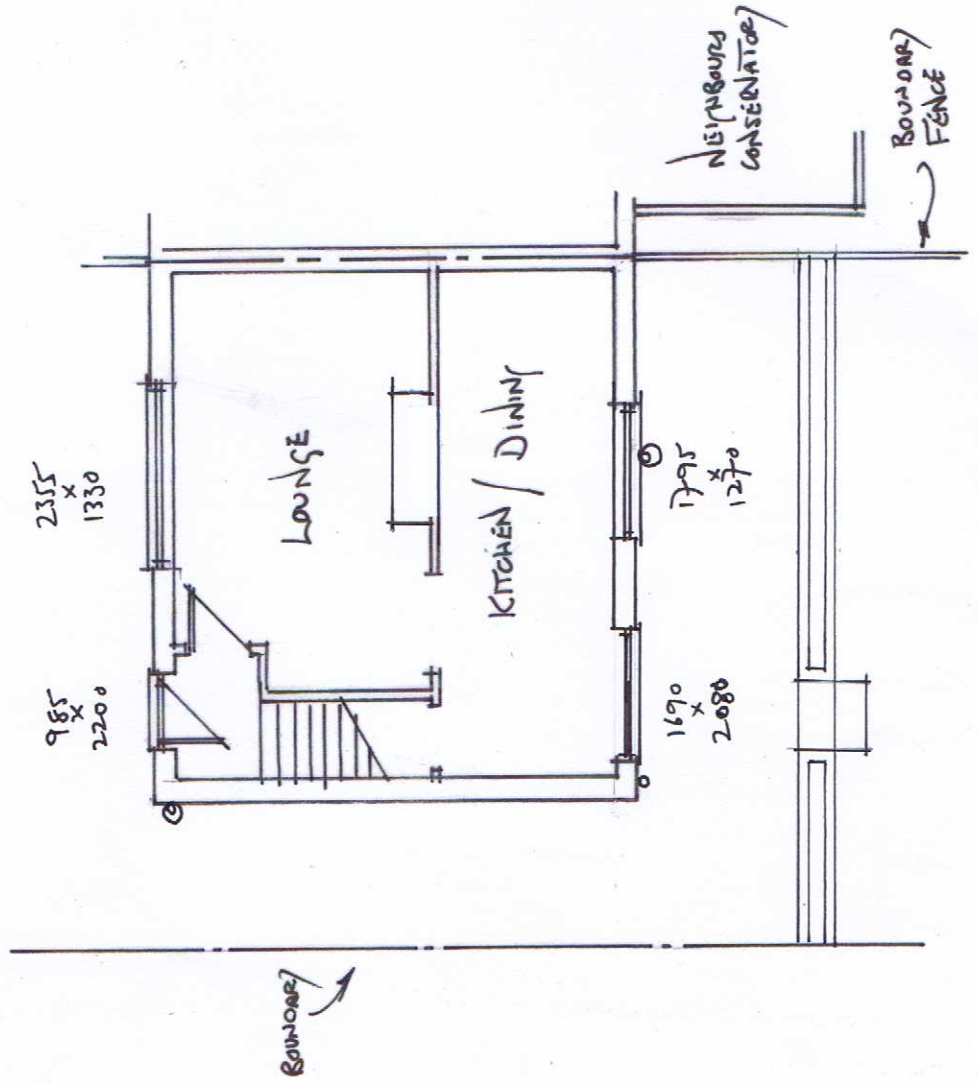

EXIST. G.F. PLAN (SCALE 1:100)

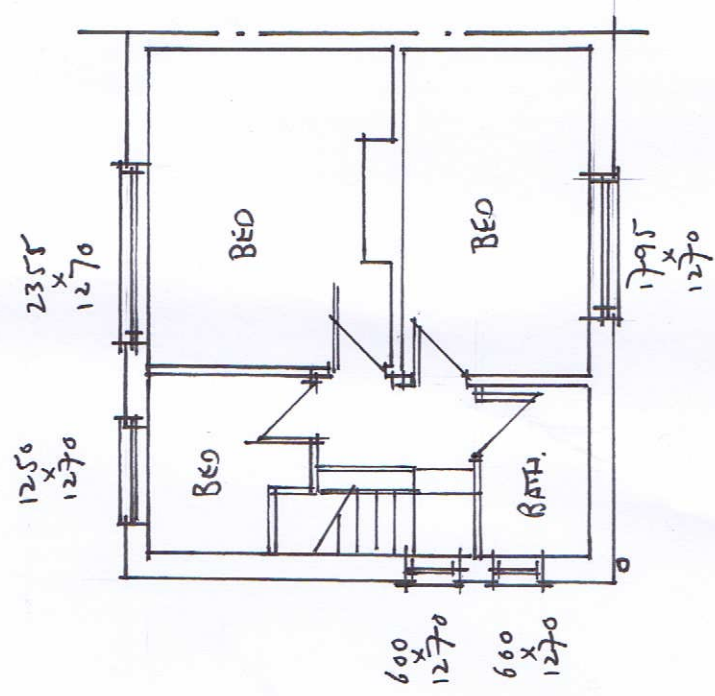


EXISTING F.F. PLAN


MIC & MRS MARTIN	
PROP. REAR ORANIER	
AT NO 6 FERNBURY AVENUE BURTON MANCHESTER M19 1PQ	
A.J. DESIGN LTD 78 CAWOY ROAD HARLOW MIDSEX SK9 3BY ajdesignlimited@gmail.com	
SCALE 1:100 1:50	
DATE 29/5/21	D501

UNIT SPEC

ANTHRAHITE (RE) OUT 4 IN
 ALU 81 FORD DOORS
 & ROOF
 CECILUS ELITE (VASS TO
 ORANGE) SIX POA
 NEW UNIT PERIMETER (UTTERING
 TO MATEM PROTECT)
 REPLACEMENT UTTERING
 SATIN SILVER HANDLES TO
 DOORS.

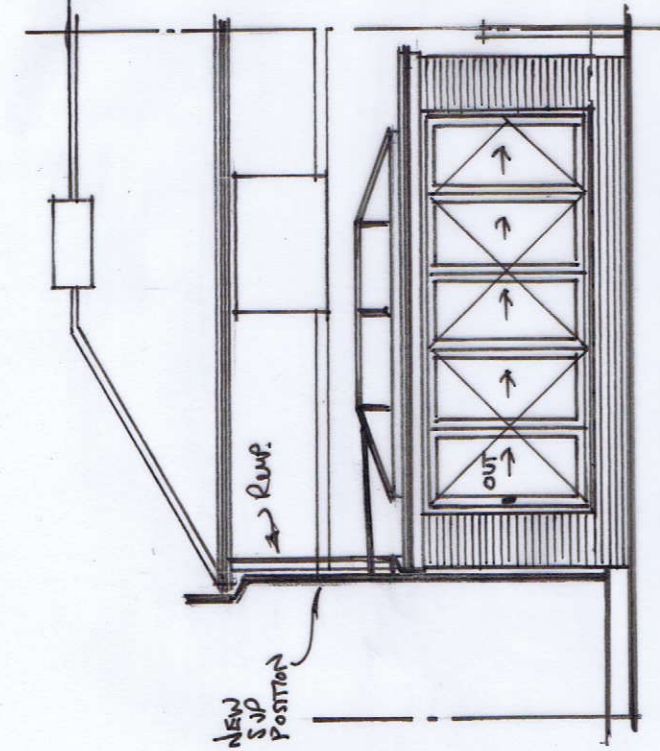


PROP. REAR ELEVATION

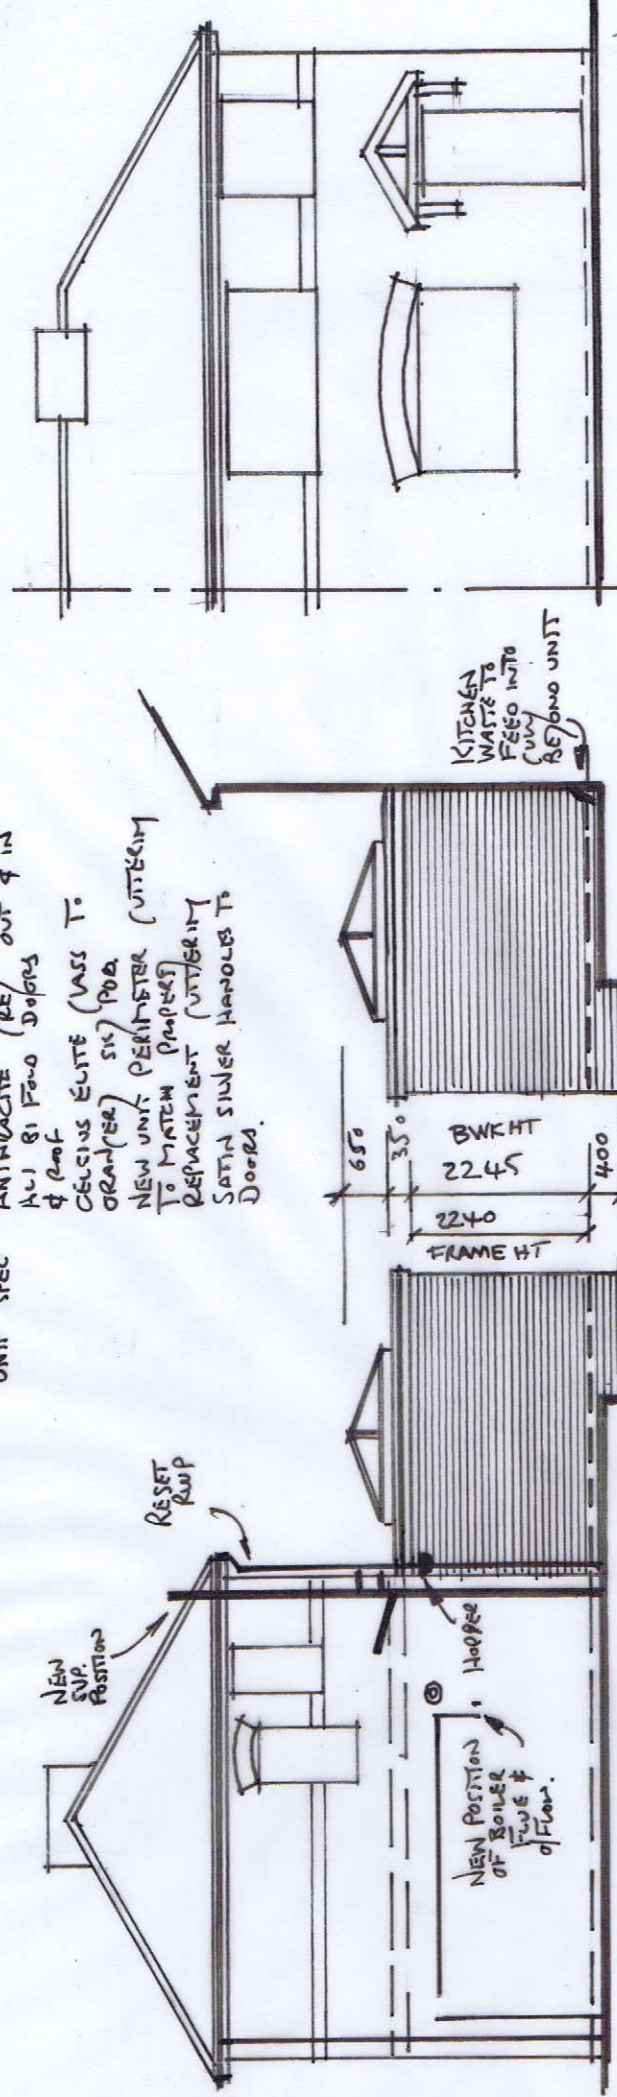


PROP. SIDE ELEVATIONS

PROP. FRONT ELEVATION

UNCHANGED

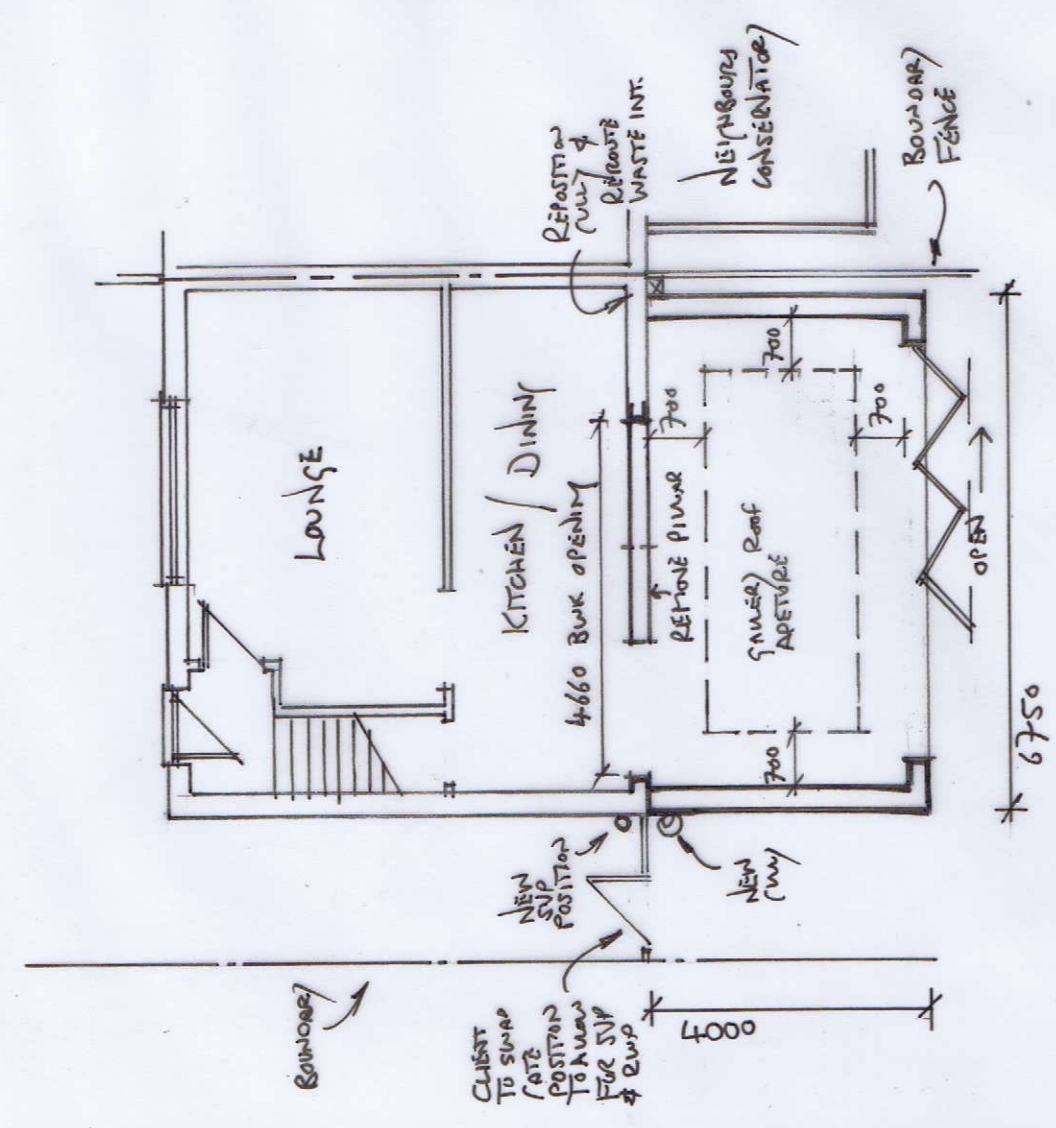

PROPOSED G.F. PLAN

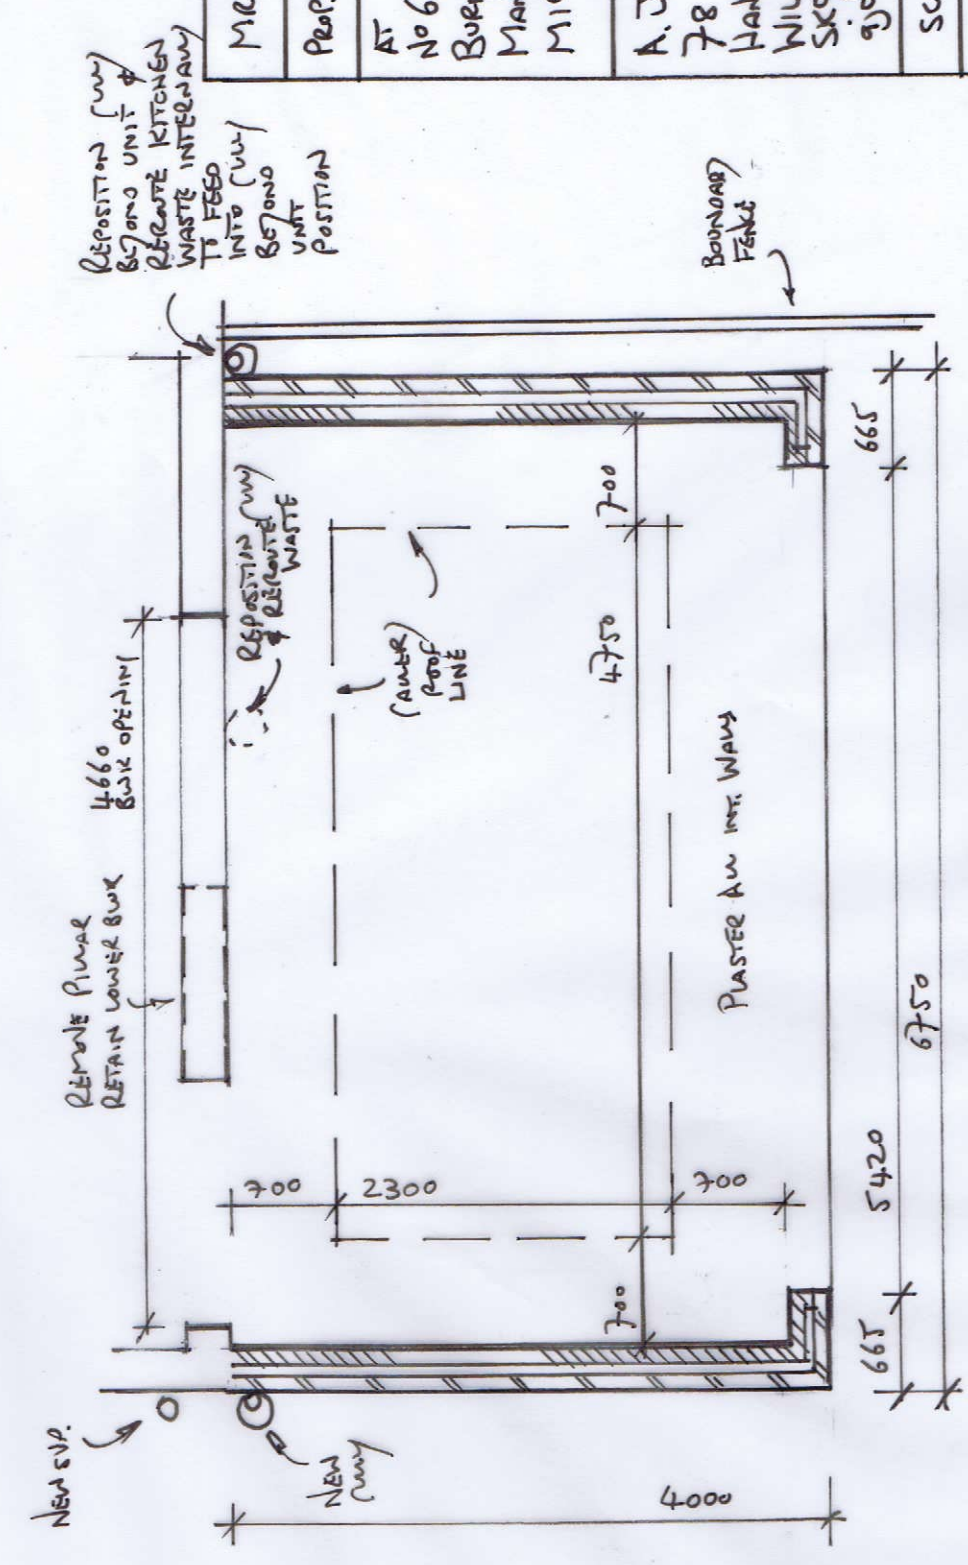

BASE PLAN (SCALE 1:50)

MIC & MRS MARTIN
PROP. REAR ORANGE
AT NO 6 FERNBURY AVENUE BURNLEY MANCHESTER M19 1PQ
A.J. DESIGN LTD 78 CALDY ROAD HARFORTH WILMSLOW SK9 3B/ ajdesignlimited@gmail.com
SCALE 1:100 1:50
DATE 29/5/21
D502