



CAPENHURST CLOSE, WYTHENSHAW, MANCHESTER

PRE PLANNING ADVICE

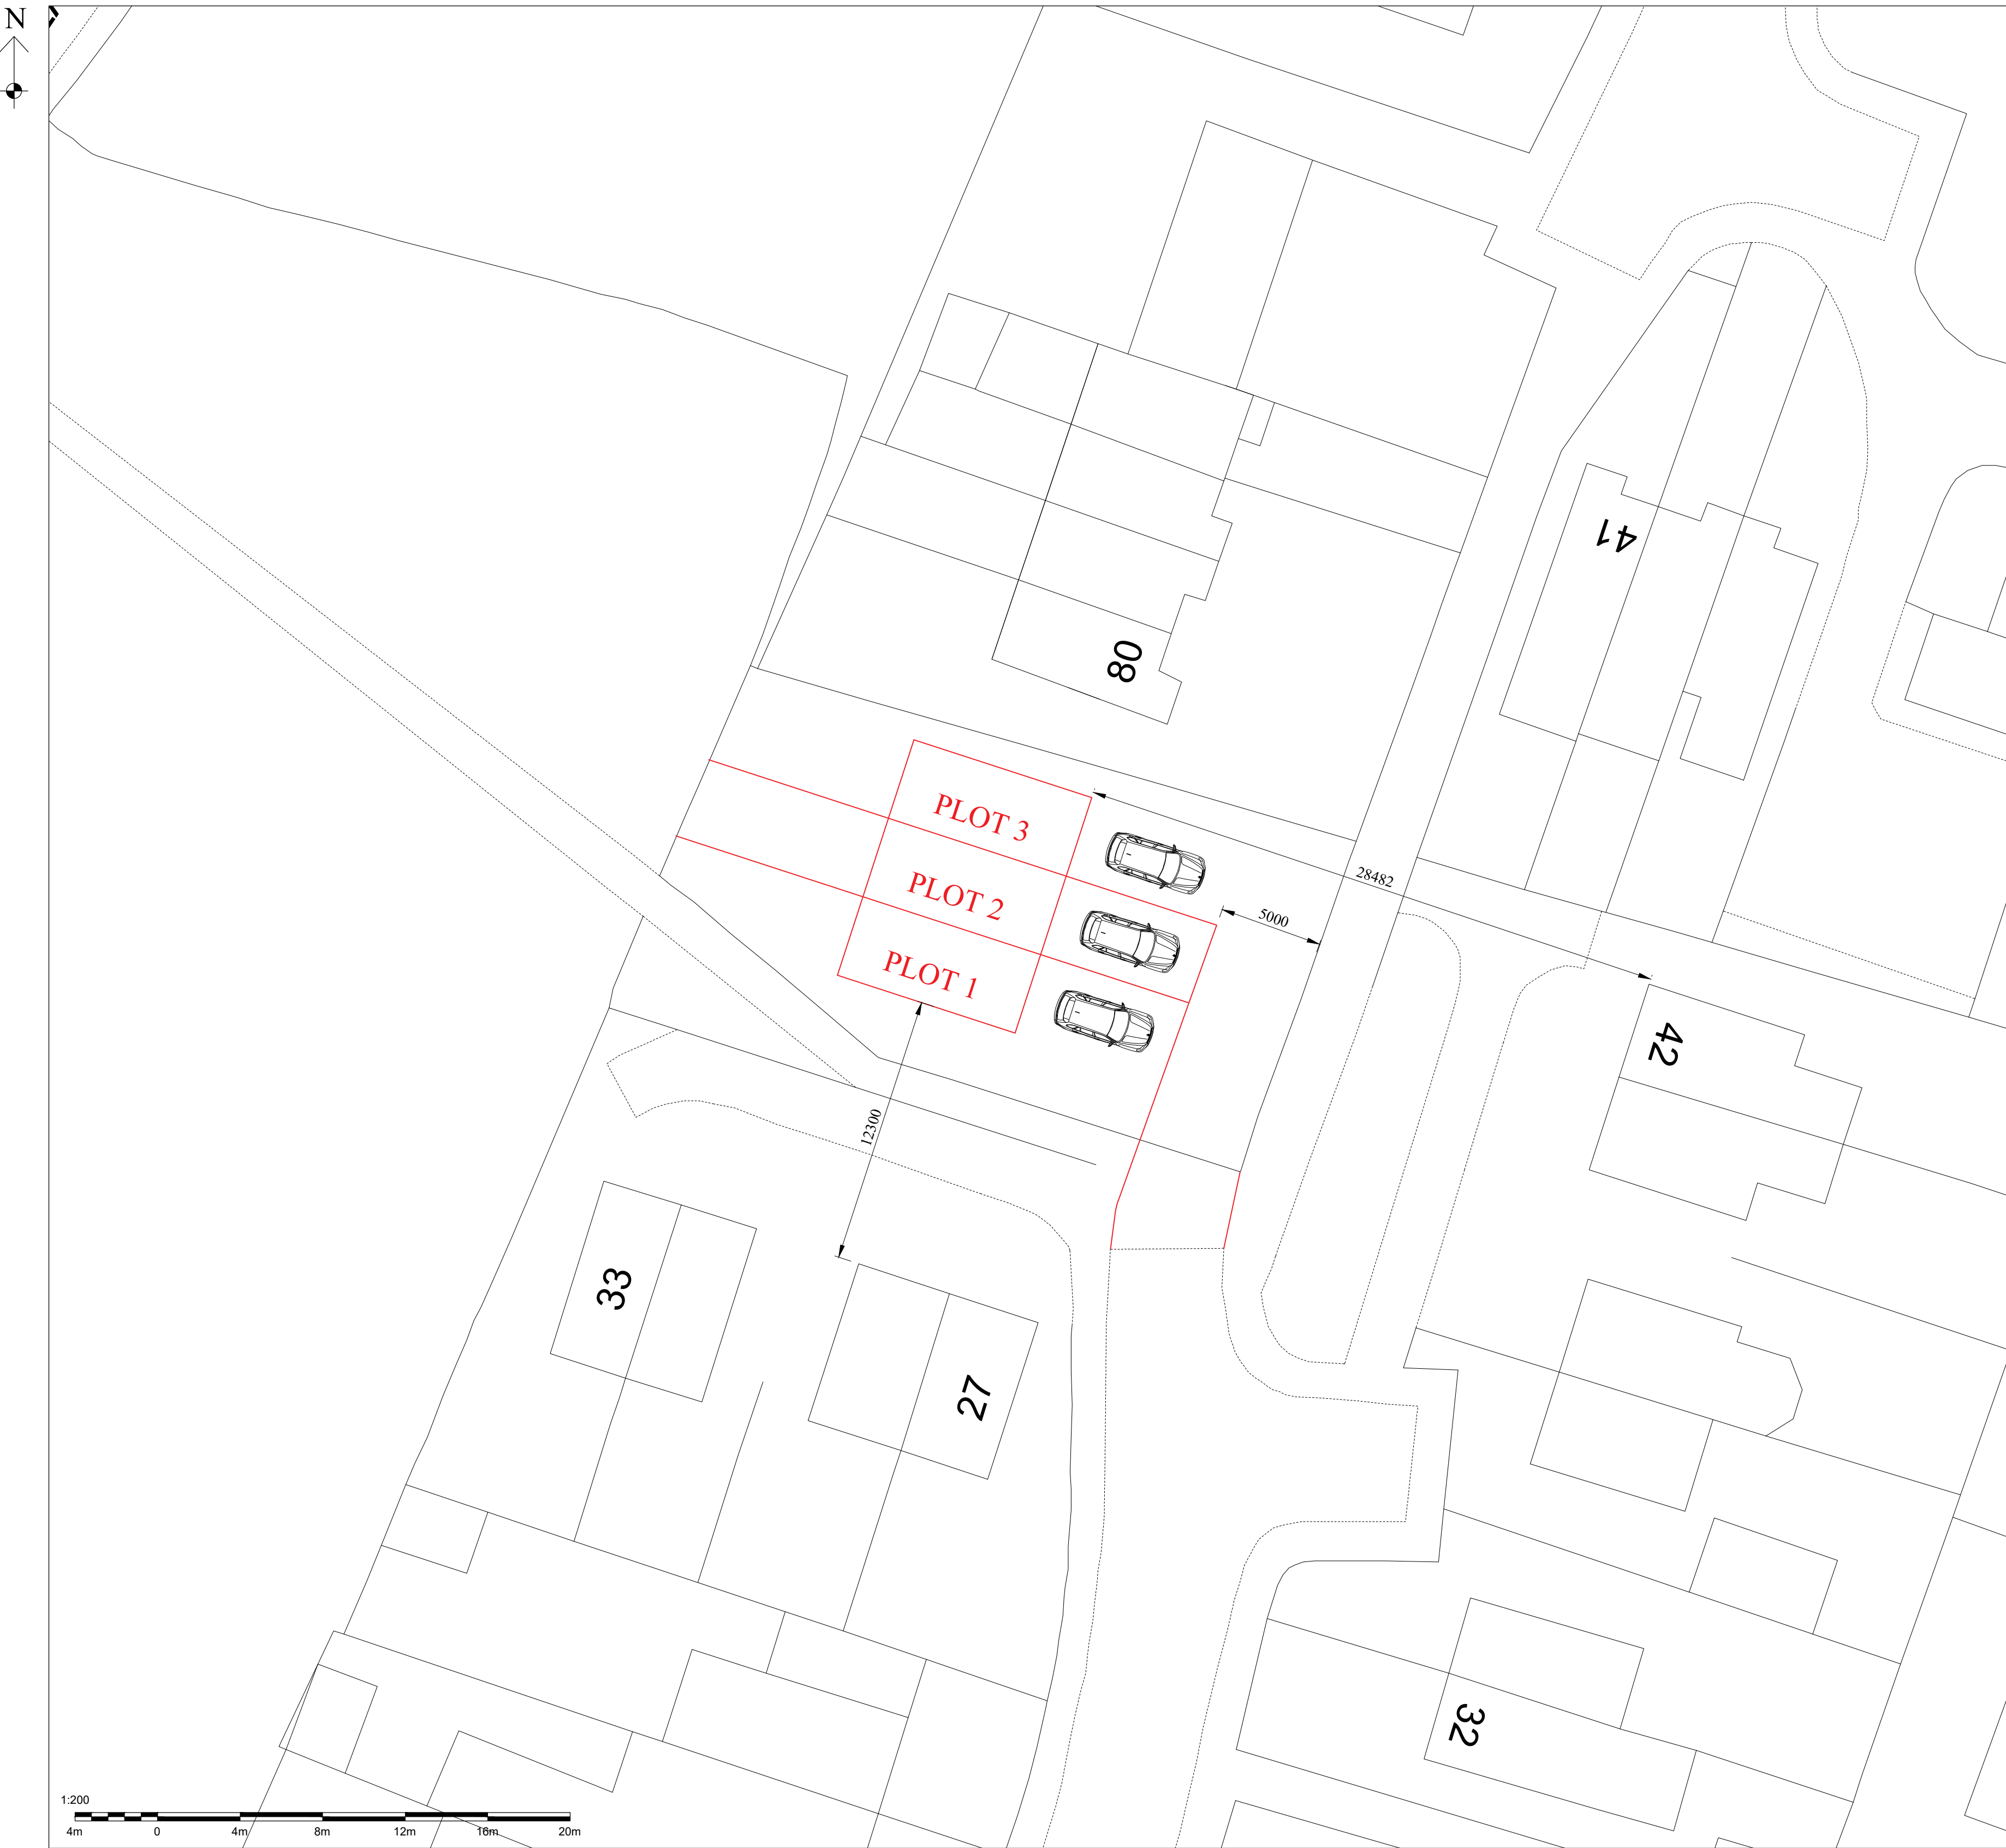

PROPOSED SITE PLAN
(SCALE 1:200)

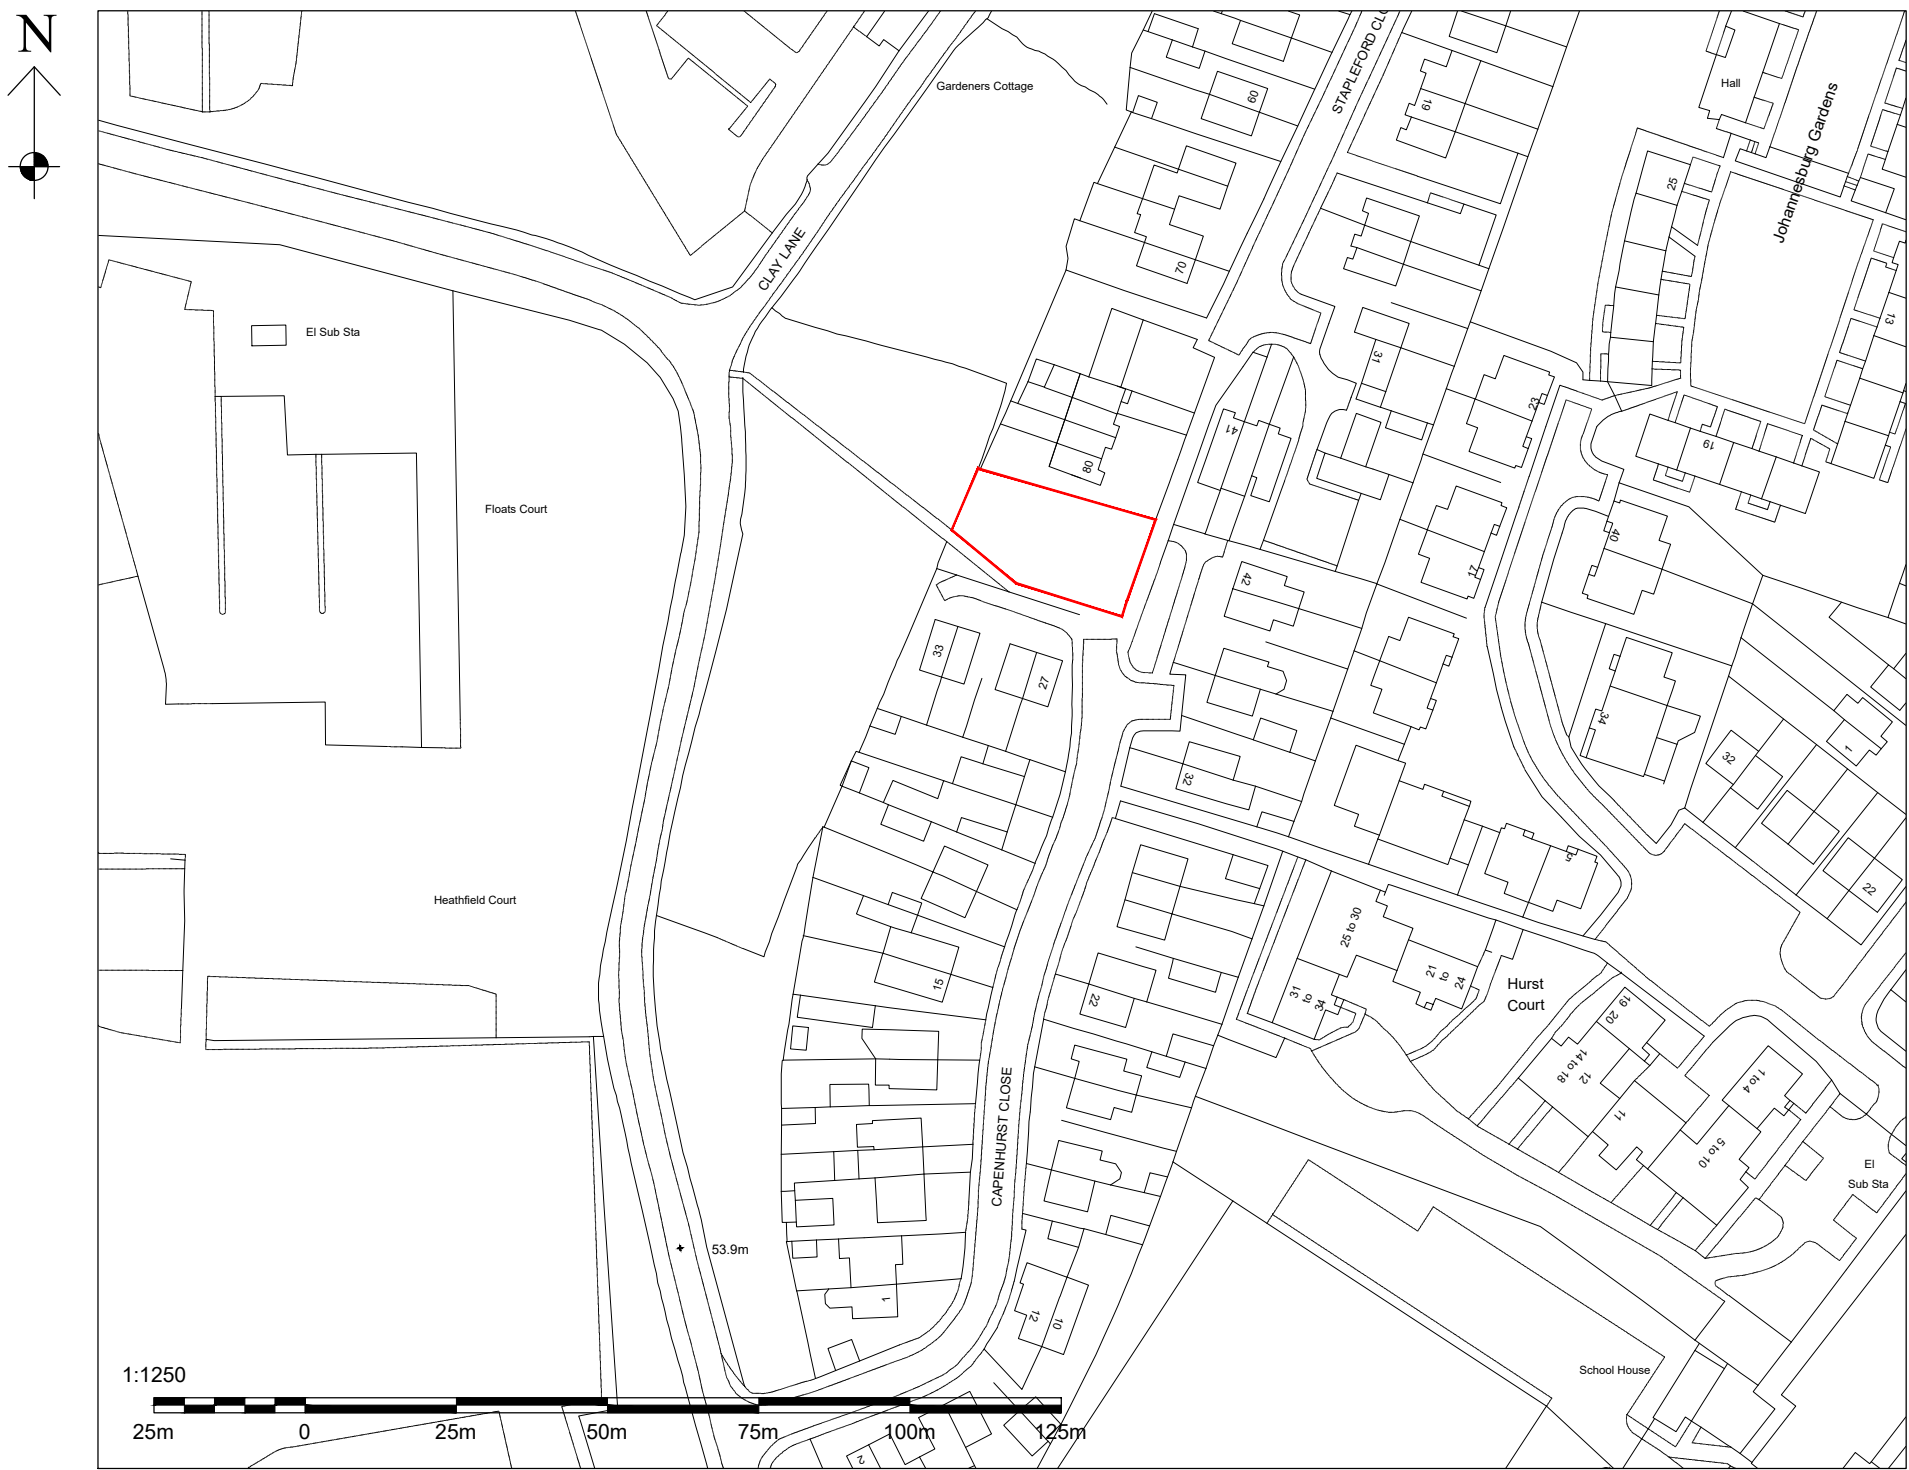

LOCATION PLAN
(SCALE 1:1250)

A	14.04.25	ISSUED FOR PRE PLANNING
DRAWING STATUS: PRE PLANNING		
PROJECT: LAND ADJACENT CAPENHURST CLOSE, WYTHENSHAW, MANCHESTER		
TITLE: NEW DWELLINGS TO THE LAND ADJACENT TO CAPENHURST CLOSE, WYTHENSHAW		
SCALE @ SIZE: 1:200 @ A1 U.N.O	STATUS: PLANNING APP.	DATE: APR. '25
PROJECT No: CH-001	DRAWING No: 001	REV: A