


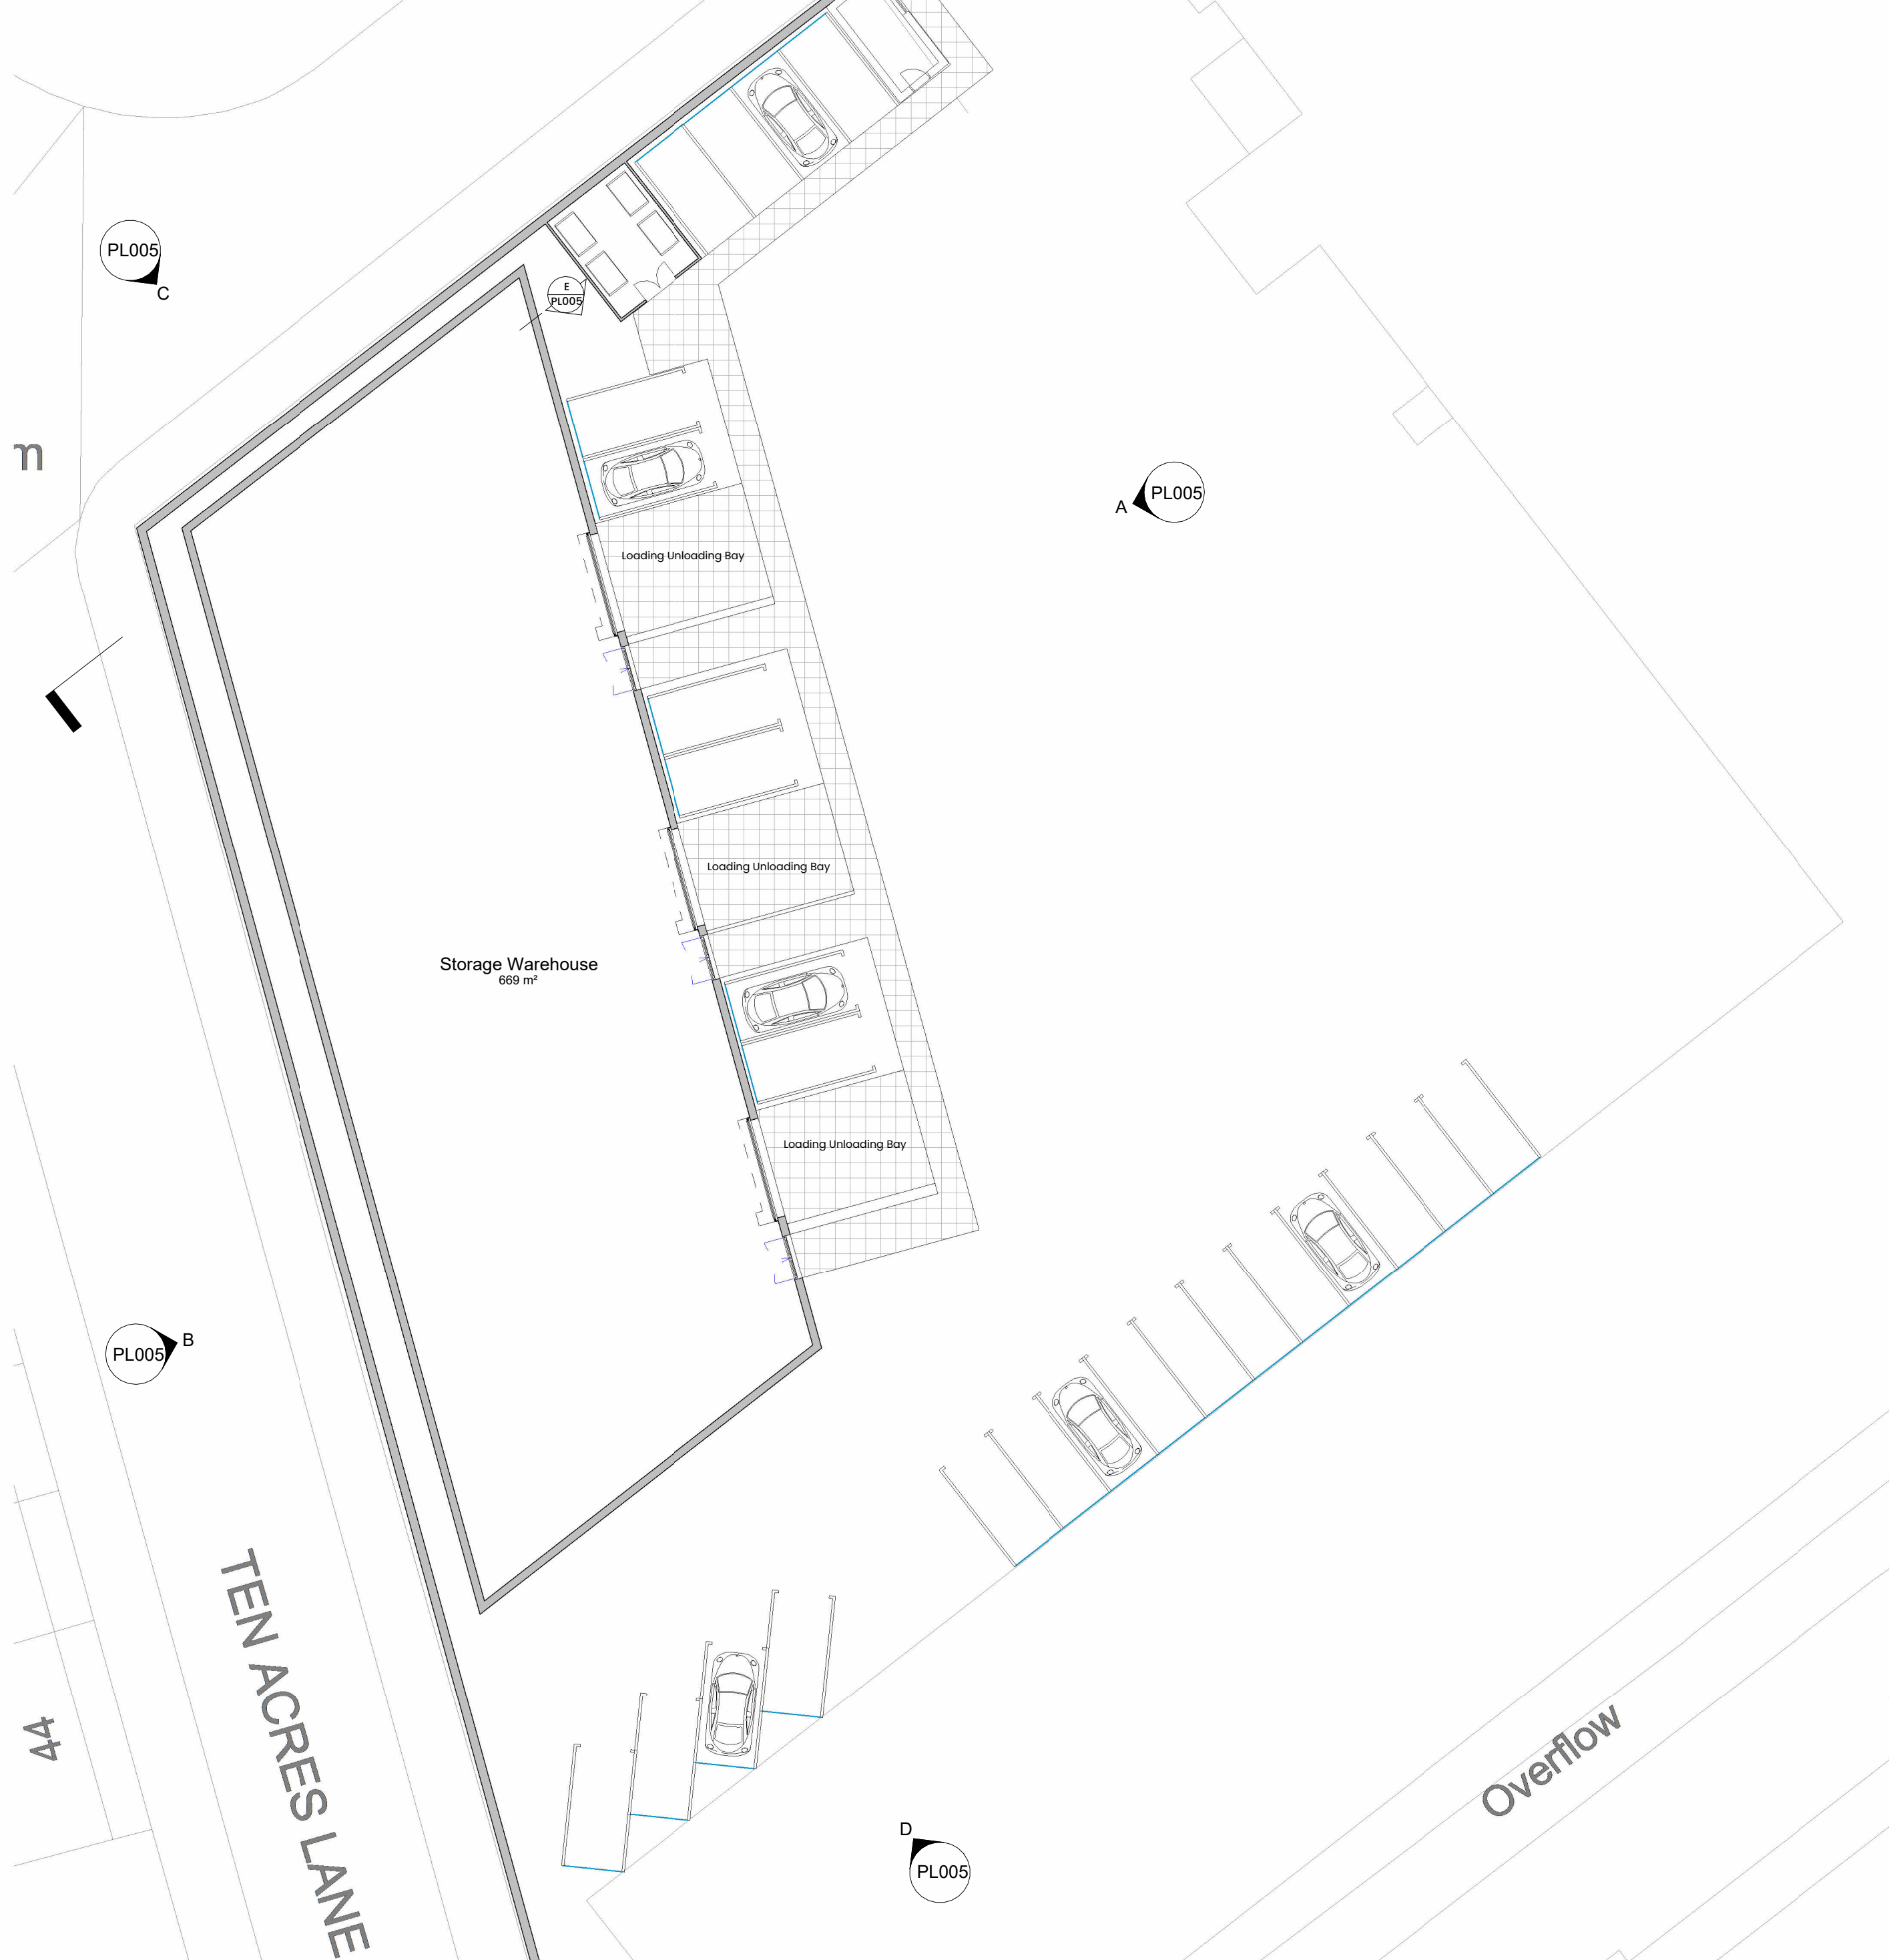

Key Element

Site Boundary

- 01. Security Cabin Relocated
- 02. 15m Turning Radius Arctic Truck
- 03. Proposed Storage Warehouse


General Notes:

All site dimensions shall be verified by the Contractor on site prior to commencing any works.

Design intent drawing only. Construction to comply with latest building regulation requirements.

This drawings is the property of "Studio Tashkeel Architecture Ltd" and copyright is reserved by them. The drawing is not to be copied or disclosed by or to any unauthorised persons without the prior written consent of Studio Tashkeel Architecture Ltd.

-	First Issue	29.07.2025	SM	MK
Rev	Description	Date	Dr by	App by

 

STUDIO TASHKEEL
ARCHITECTURE LTD.
1 - 3 Ashton Lane, Sale
Manchester M33 6WT
United Kingdom
T +44(0)161 546 5395
E info@StudioTashkeel.com
www.studiotashkeel.com

client name			
T & A Textiles and Hosiery Ltd			
project			
Sleepdown House, M40 2BH			
drawing			
Proposed Floor Plan			
project number		scale	
25133		1 : 200	
drawing number	rev	issue status	
PL004		Planning	
This drawing is to be read in conjunction with all related drawings. All dimensions must be checked and verified on site before commencing any work or producing shop drawings. The originator should be notified immediately of any discrepancy. This drawing is copyright and remains the property of Studio Tashkeel Architecture Ltd.			

1 Proposed Ground Floor
1 : 200