



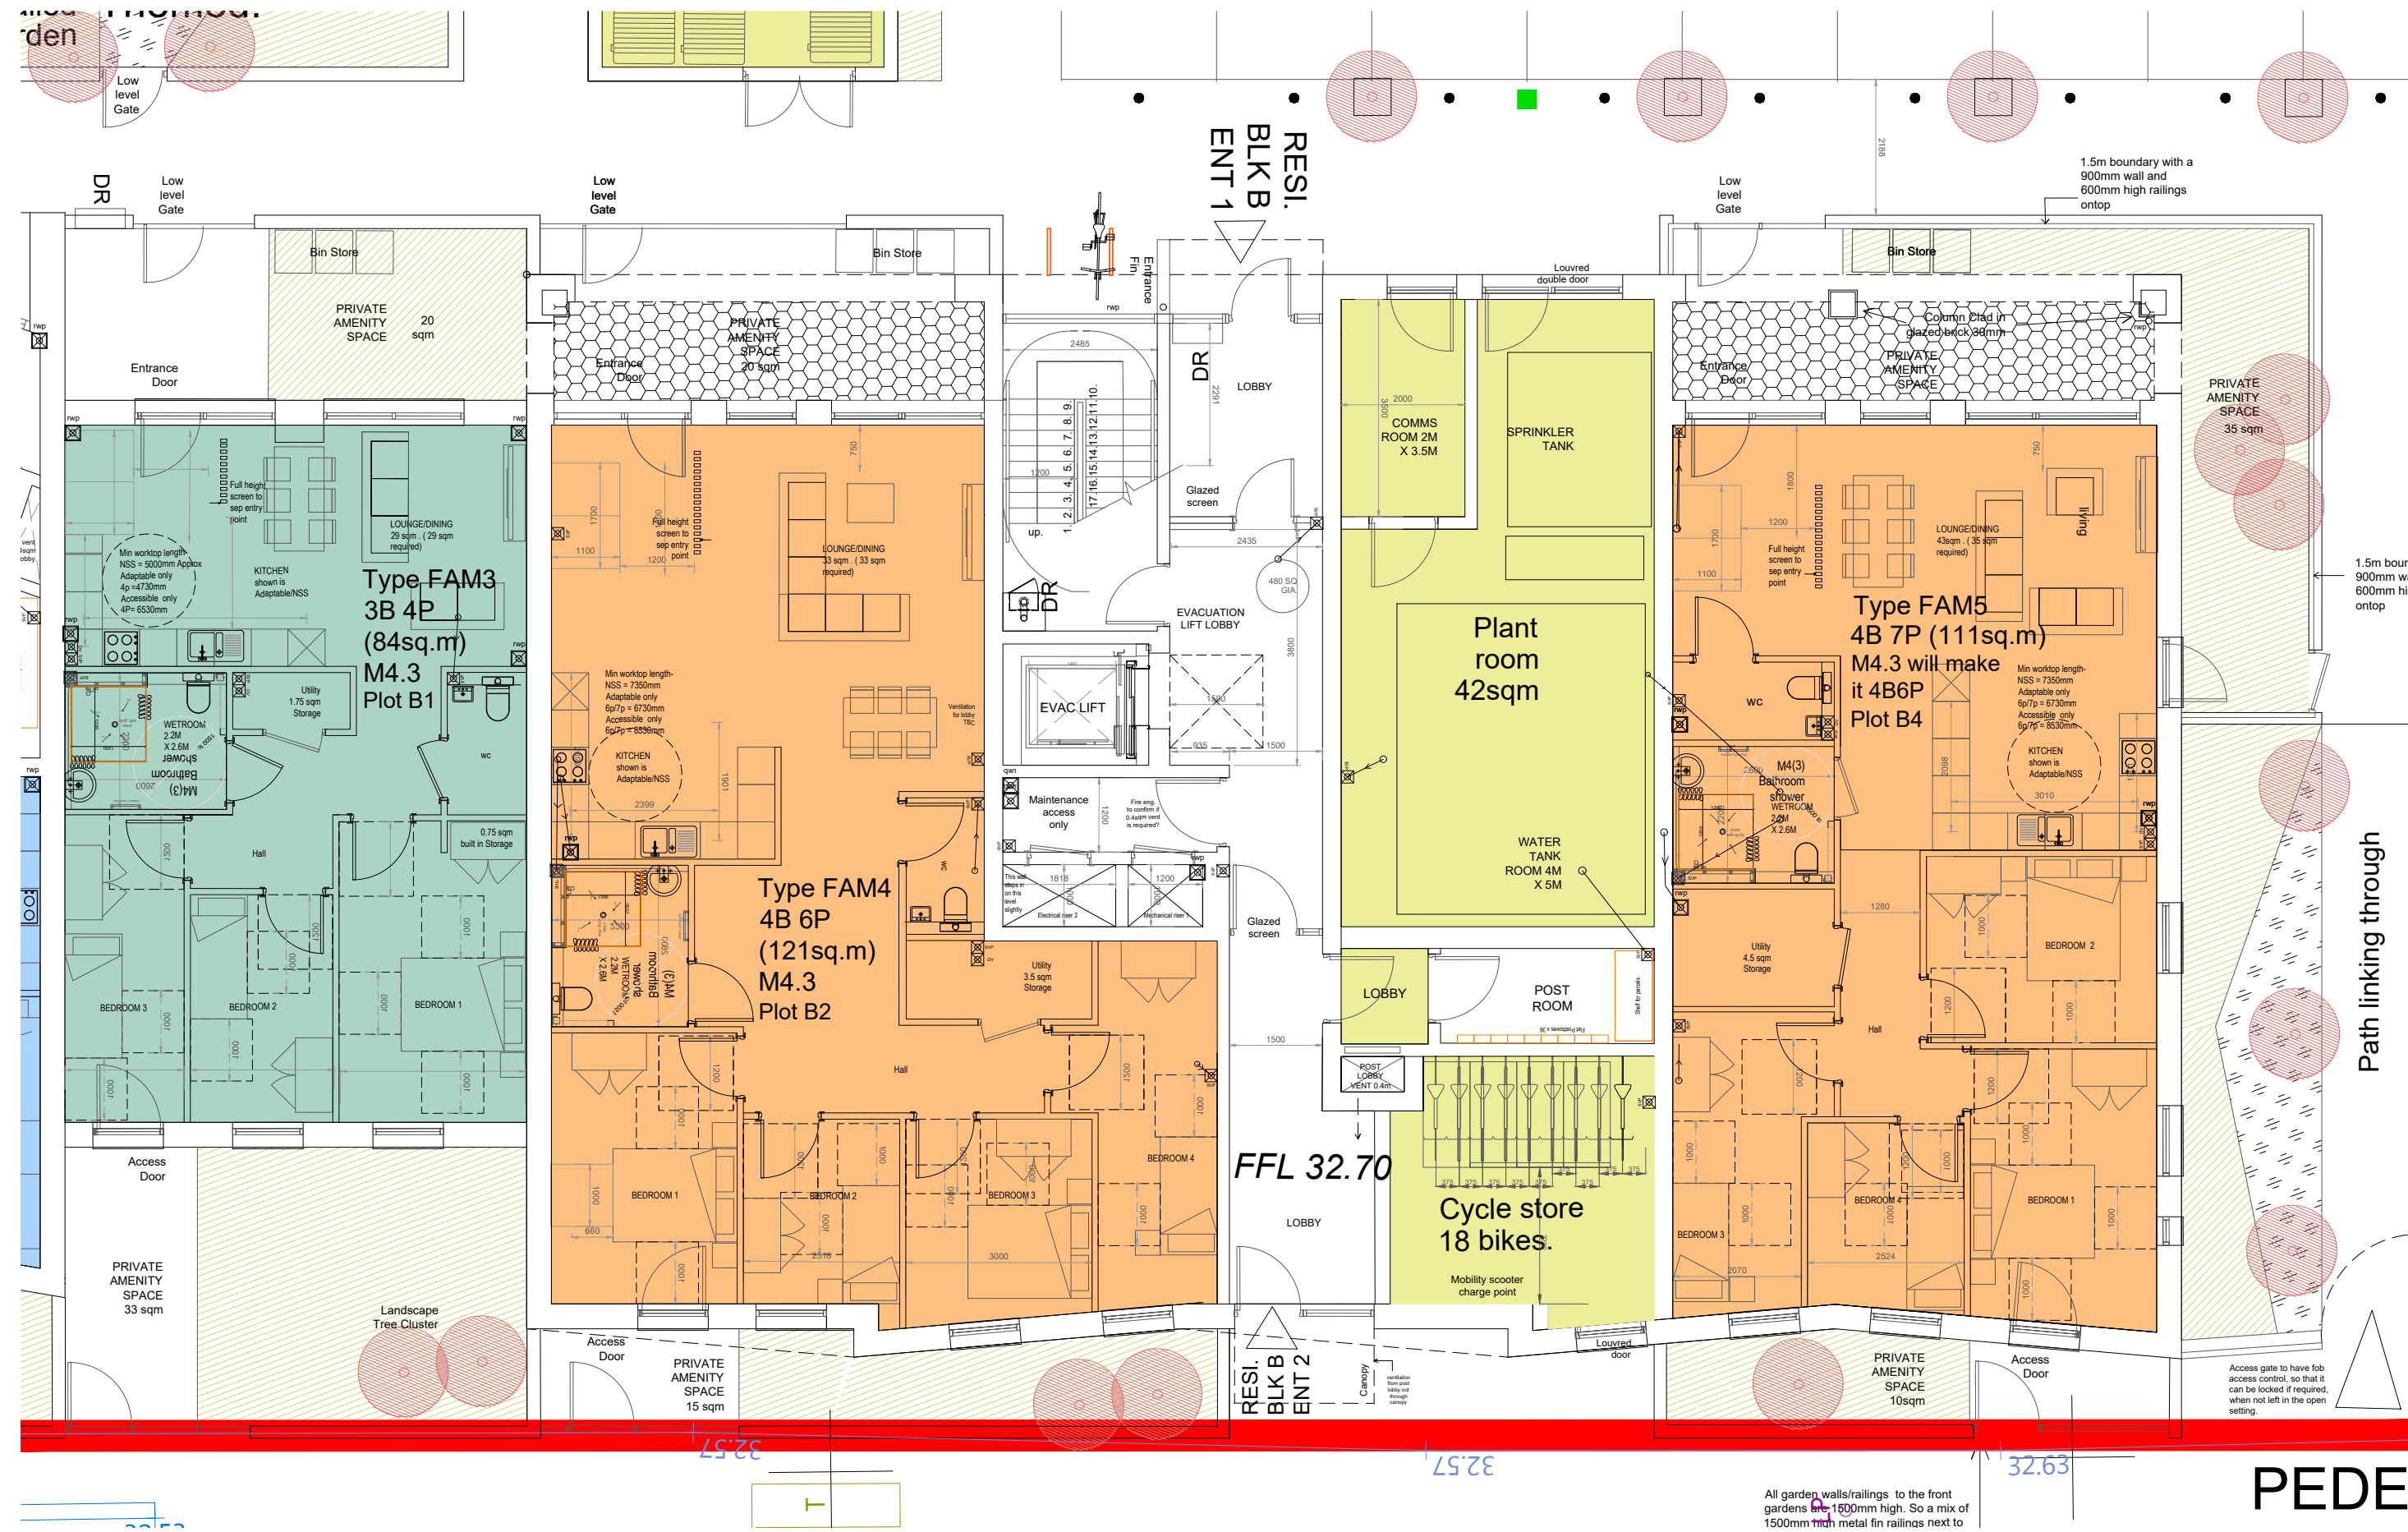


Ground Floor Plan Block B



Typical Floor Plan Block B

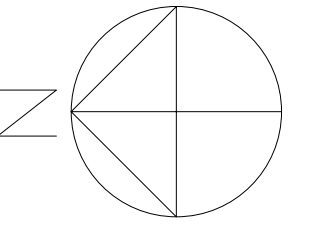

1:100 scale

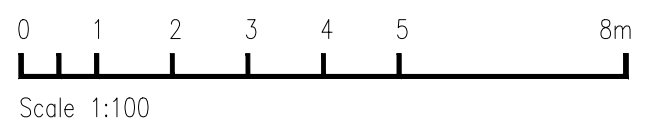

MC AU Modern City Architecture & Urbanism
2 Commercial Street
Castlefield
Manchester
M15 4RQ
t: 0161 974 7203
e: info@mcau.co.uk
www.mcau.co.uk

Client
MSV/Caddick
Project
Land at Barnhill Street/Raby Street
Moss Side
Description
Proposed
GRD & TYPICAL FLR PLAN BLK B

Status	Stage 3 - Planning	Drawn By	PJS/JT/SR
Job Number	1215-MCAU	Scale	1.100@A1
Drawing Number	03-01-BLKB	Date	JAN 25
		Revision	P10

Copyright Modern City Architecture & Urbanism Ltd