


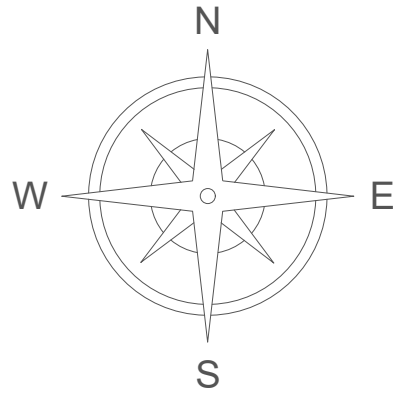
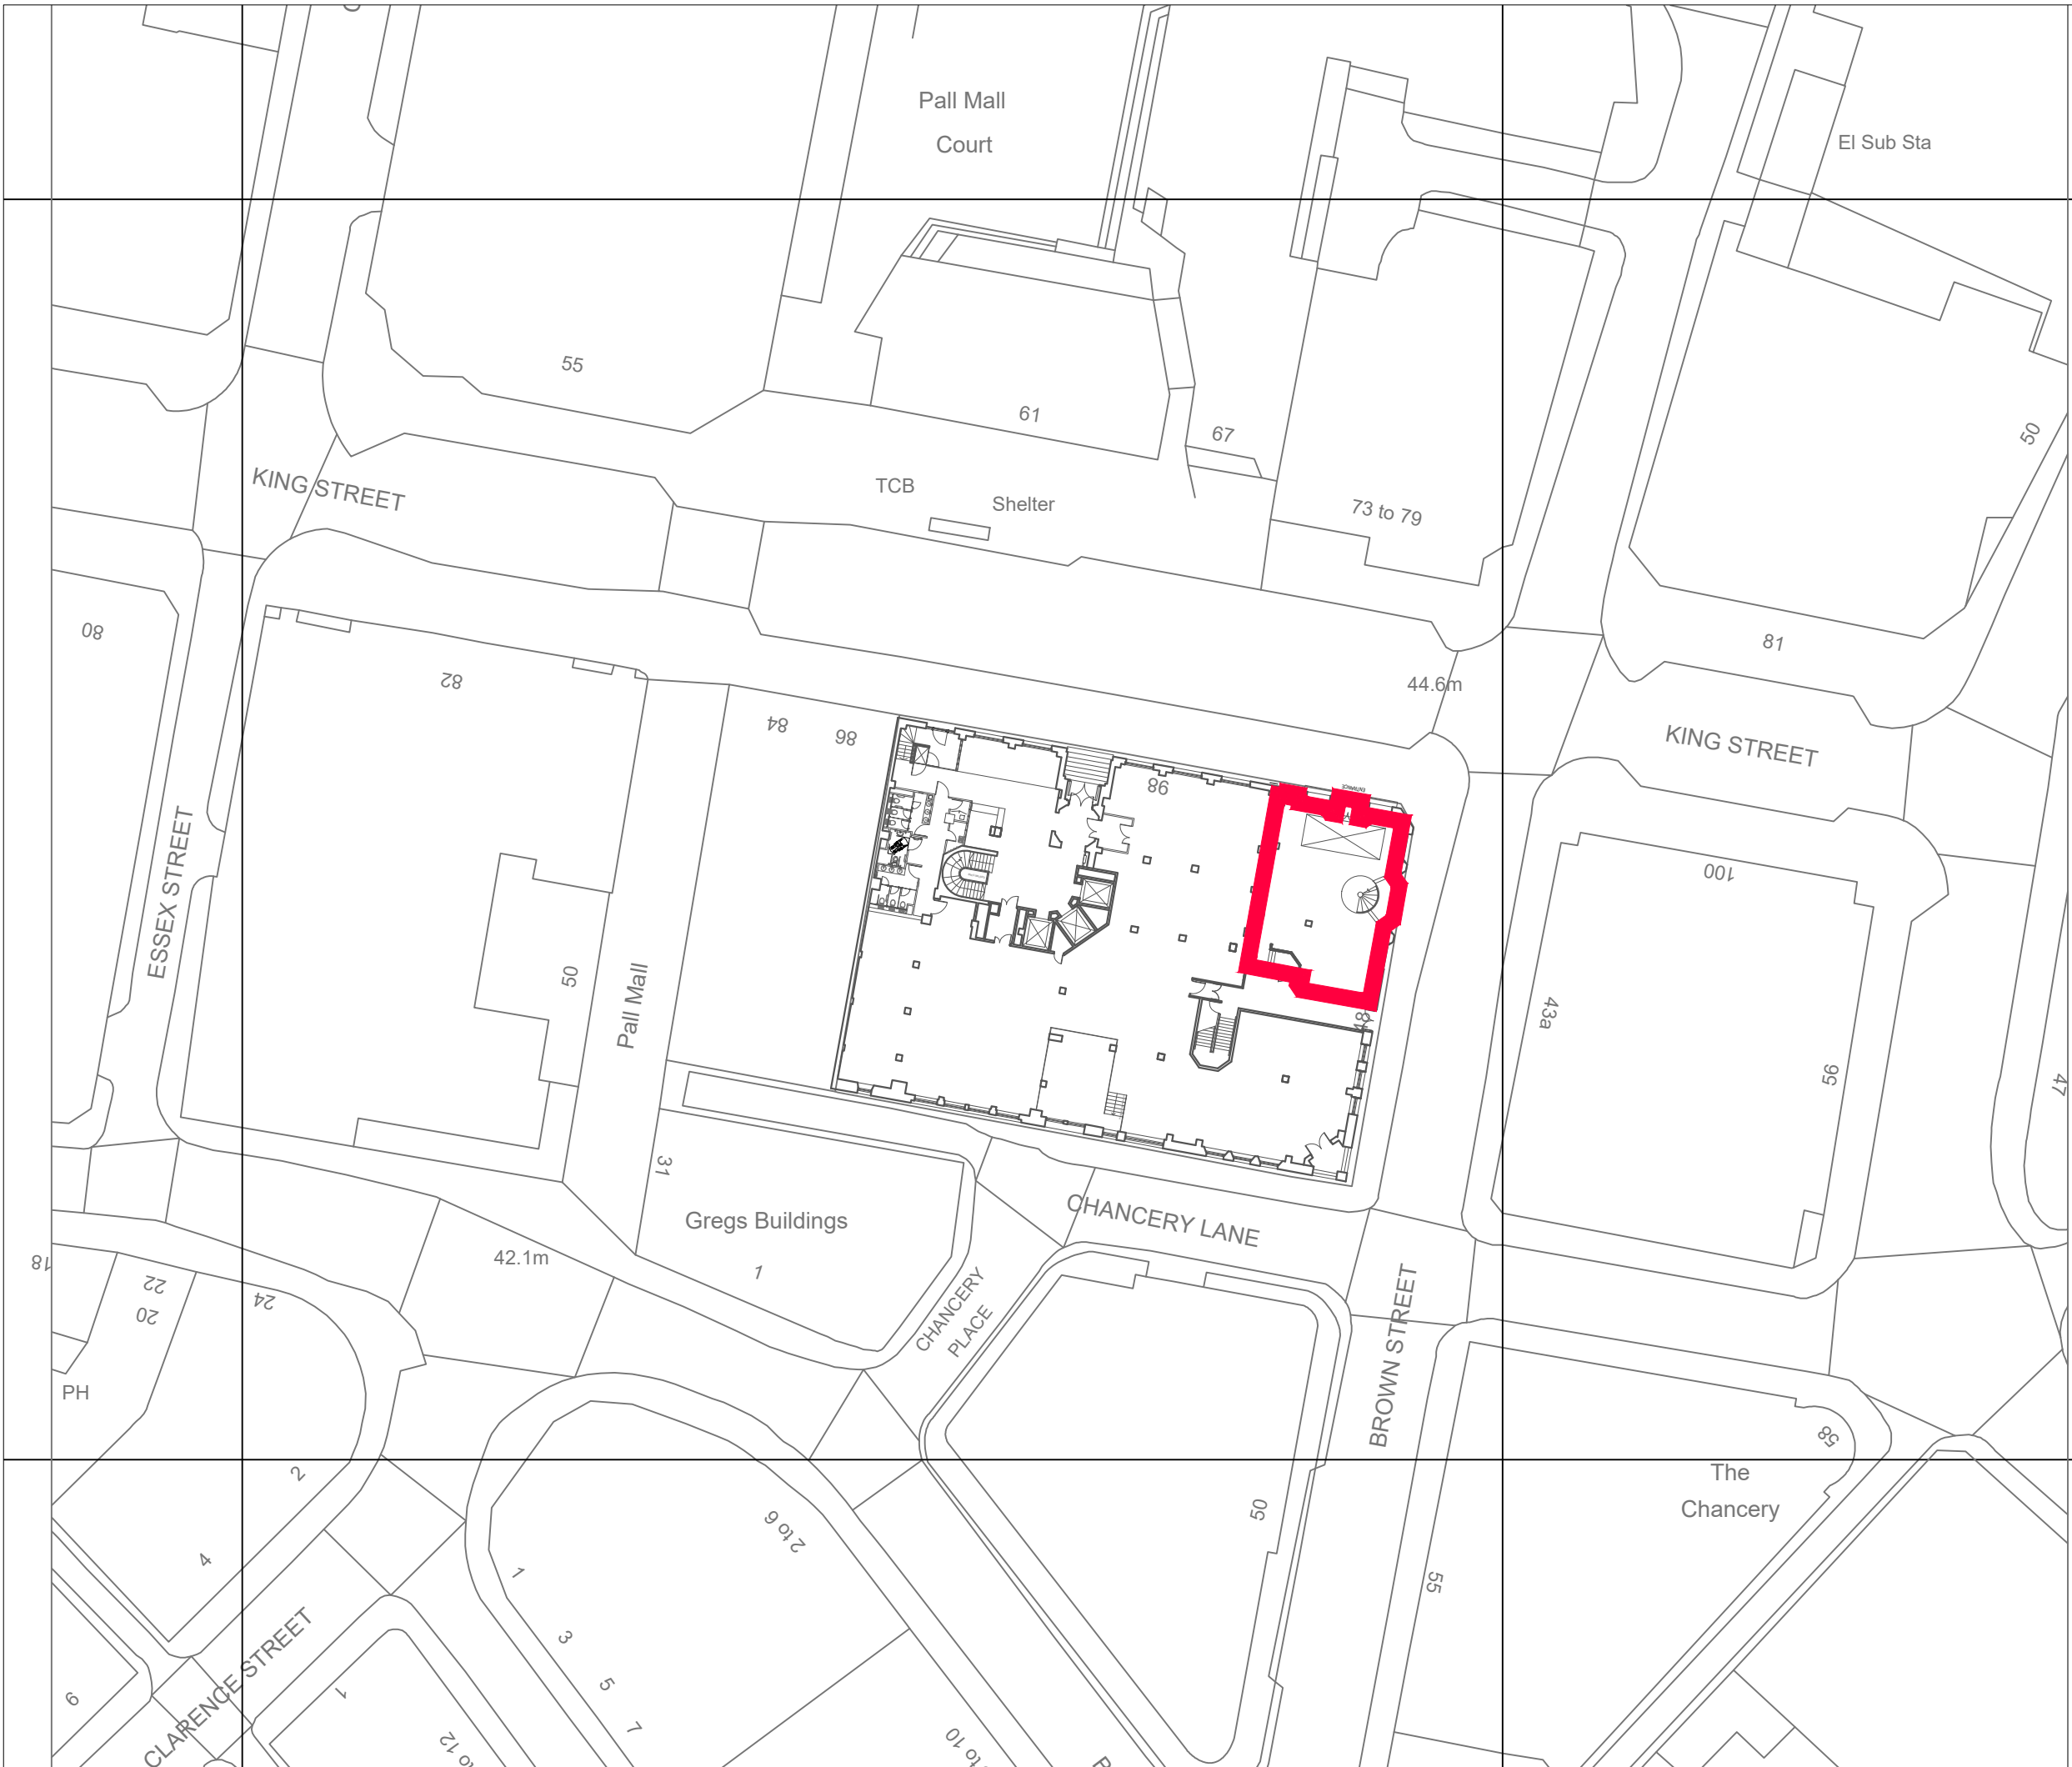


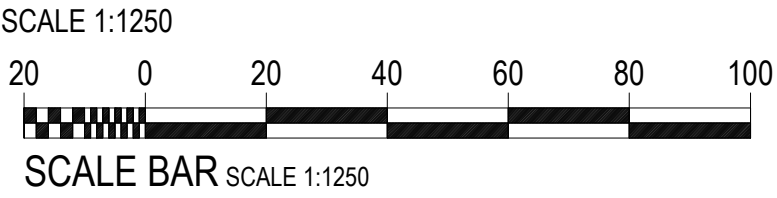


SITE LOCATION PLAN

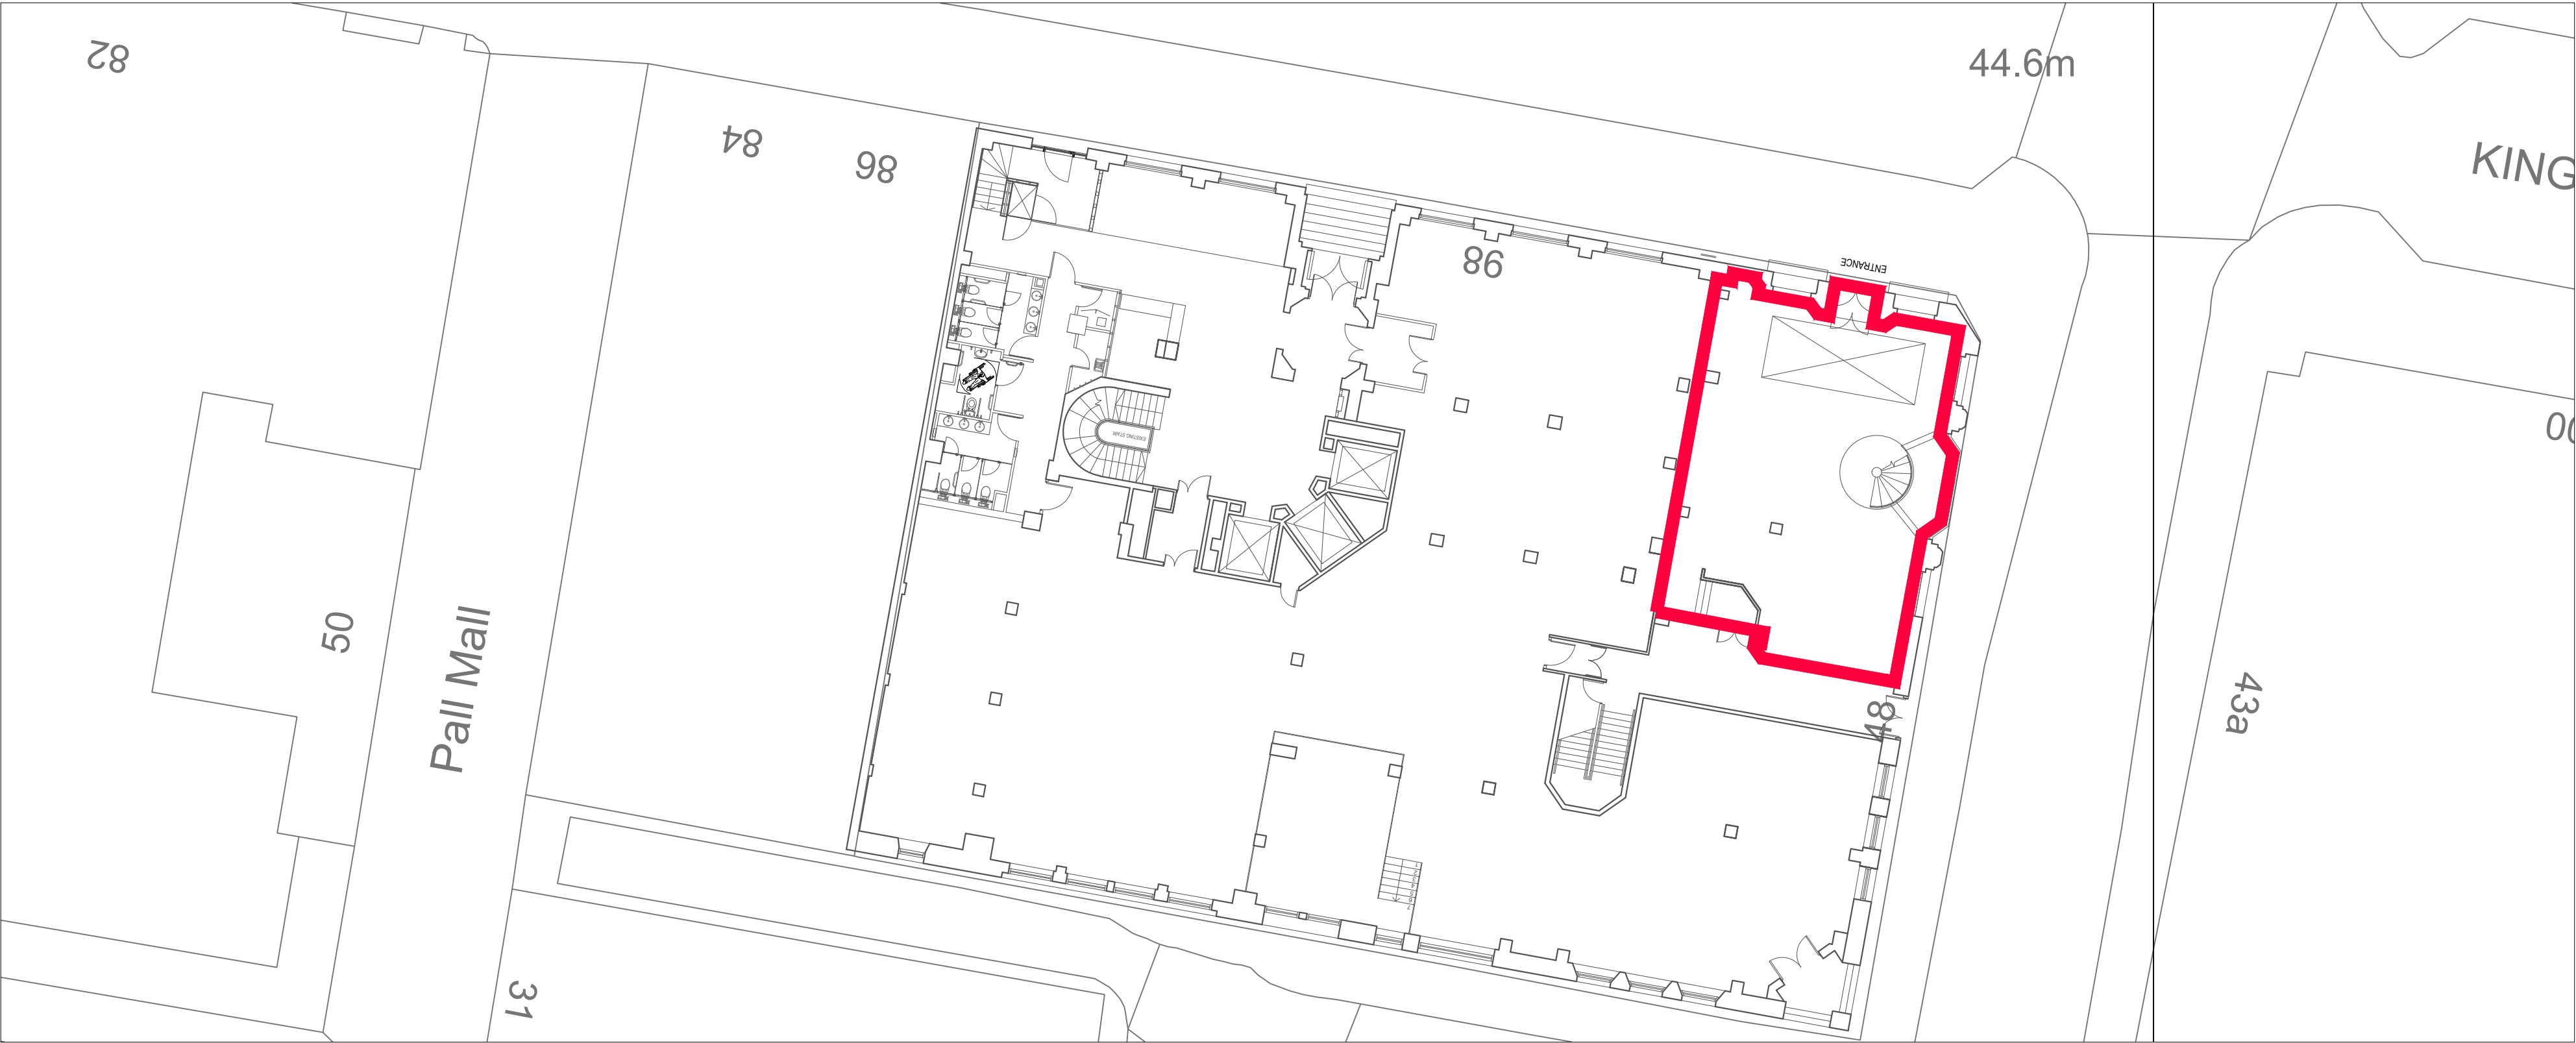

BLOCK LOCATION PLAN

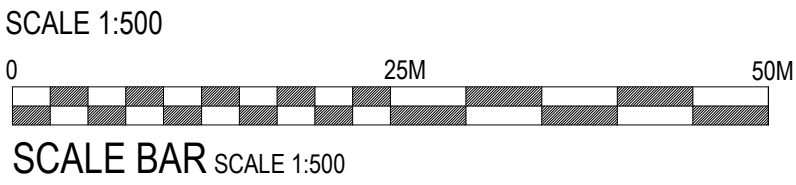

SITE PLAN

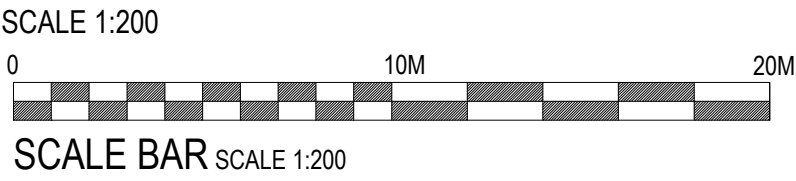

INDICATES COSTA DEMISE



Client:	COSTA COFFEE		
Project:	Manchester, 98 King St, Ship Canal House		
Drg title:	Site, Location & Block Plan		
Scheme:	Uplift v3.0		
Scale:	1:200/500/1250 @A1	Date:	27.08.25
Drg No:	/2.0	Rev:	
Drg by:	JG	Check:	
Rev by:			

SEA Design Group, Unit 13D Princes Drive,
Kenilworth, Warwickshire CV8 2FD UK
Email: office@seadesigngroup.com
Telephone: +44 (0)1926 864440