


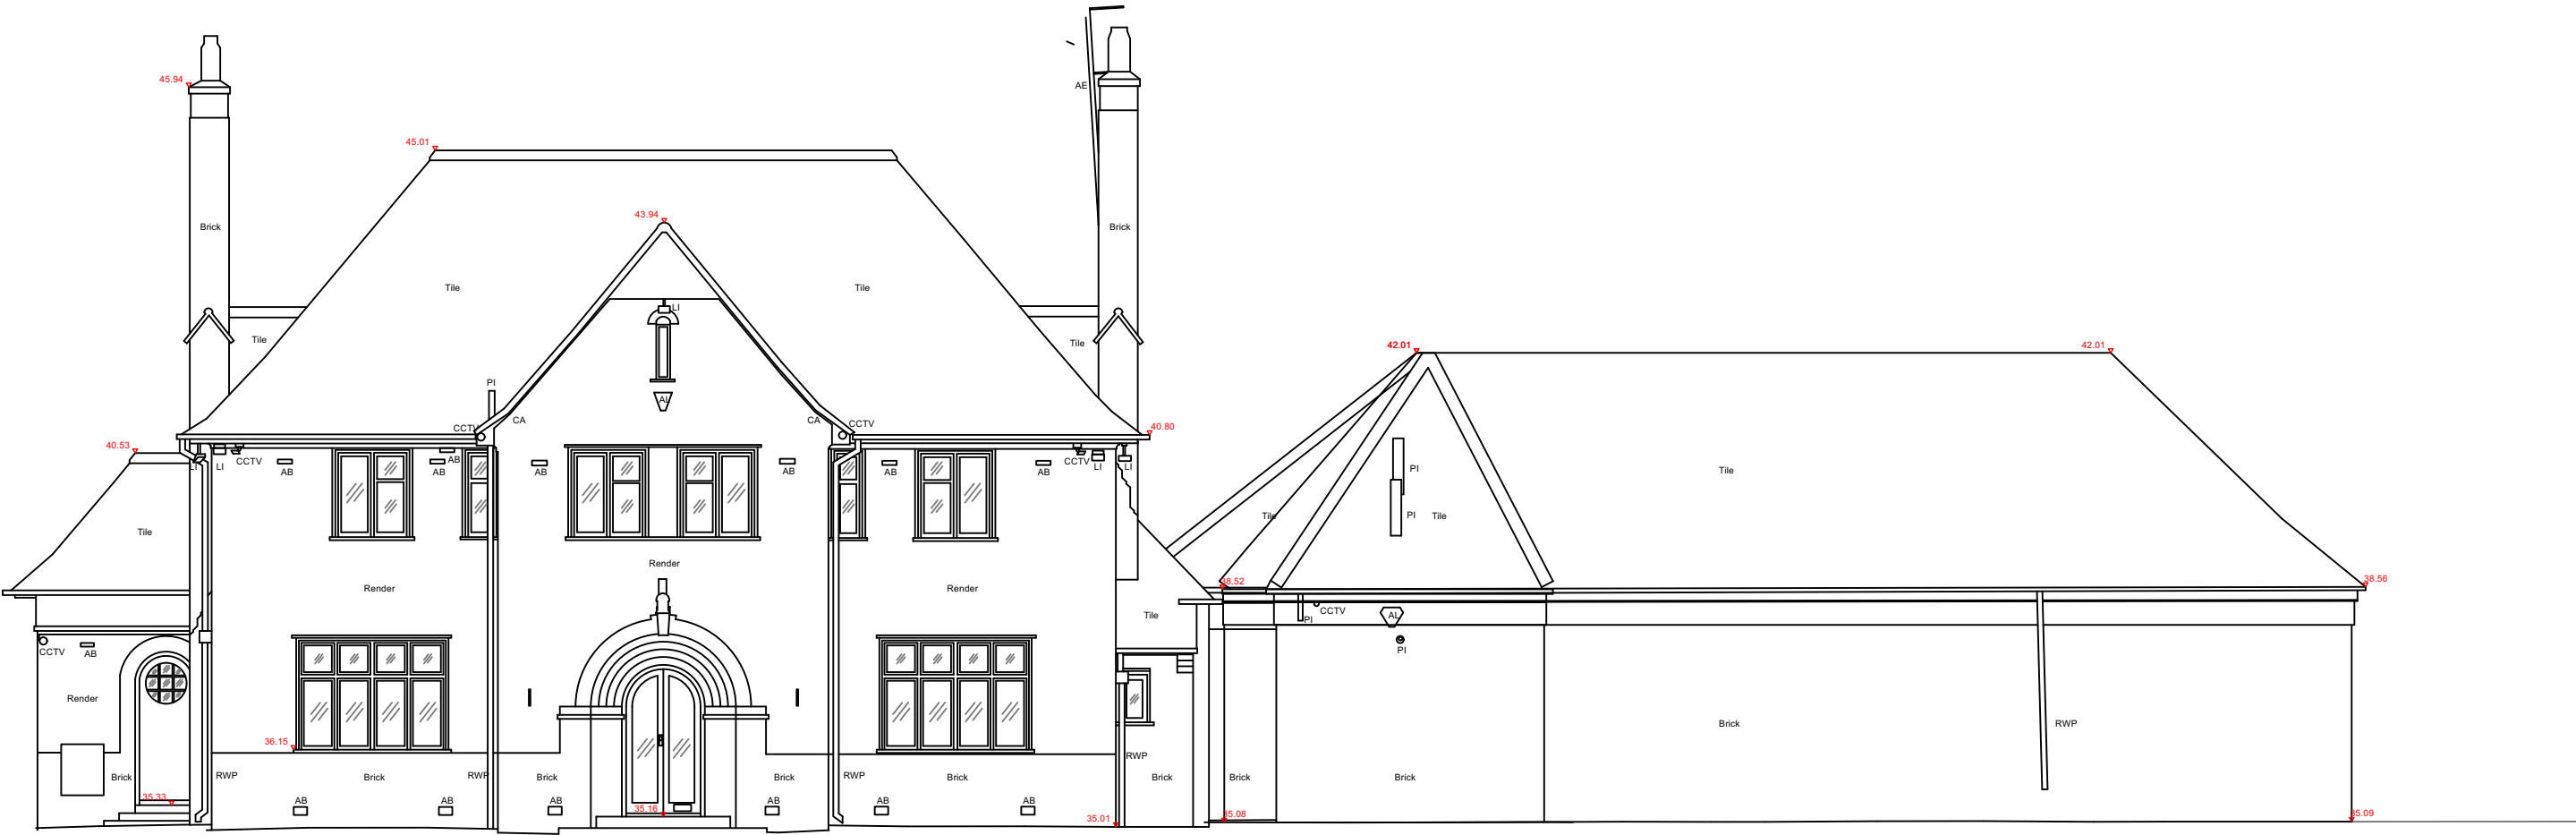

1

Existing Front Elevation

Scale: 1:100

Elevation 1

Elevation 6

Lancaster Road

Existing First Floor Plan

dwg 2143-003 rev -

scale 1:100 @ A3

issued Prelim

date 21/09/2022 drawn MM checked

mcnulty architects

RIBA

mcnulty architects Ltd
Designworks
The Colony Willmow
Albionham Road
SK9 4LY
info@mcnultyarchitects.com