



East Elevation



South Elevation



North Elevation



West Elevation

Note:
Do not scale from this drawing.
Dimensions are to be checked on site.
If in doubt please ask.

General Notes

All dimension are assumptions and taken from photos and current plaque. Dimensions to be taken from current plaque prior to manufacture and provided to The Architect for approval.



Ensure all preparation, production, and workmanship clauses in relation the specific NBS clauses referenced below are read in conjunction with Schedule.

Samples


0.1 - Trial Sample DOFF Cleaning: 400x400mm area as NBS C40/232.

KEY

- Stone Cleaning: DOFF as per NBS C41/253 & BUT06
- Stonework: Redressing as per NBS C41/331(H)
- Stonework: Stone Indent Replacement as per NBS C41/331(G)
- Stonework: Pin Repair as per NBS C41/331(J) & C41/640
- Decorative Items: Microcrystalline wax as per NBS M60/195

  


1:10

 

1:50

Dimensions and scales are approx.

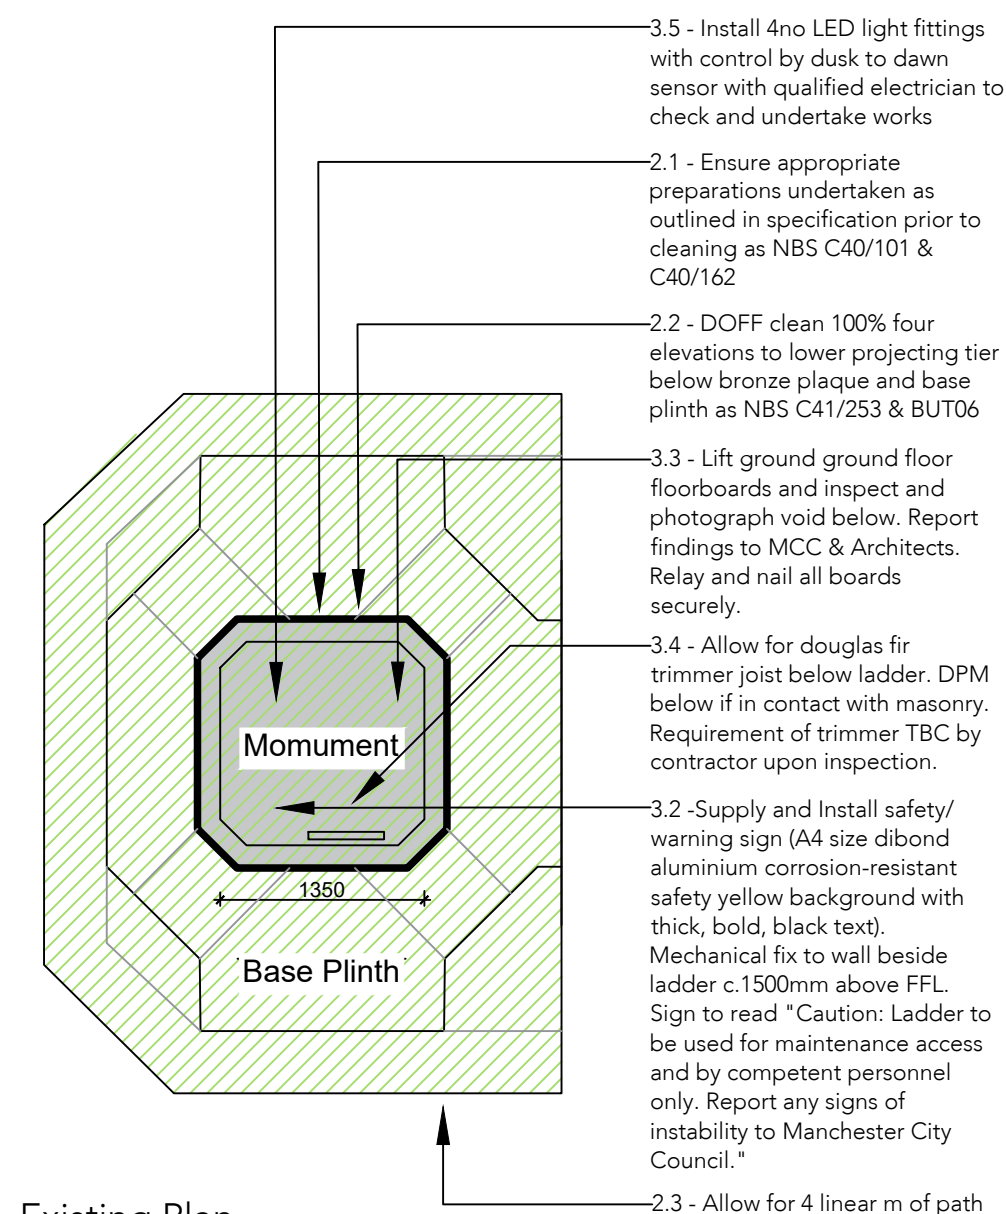

Existing Plan
1:50



Image of Rhodes Clock



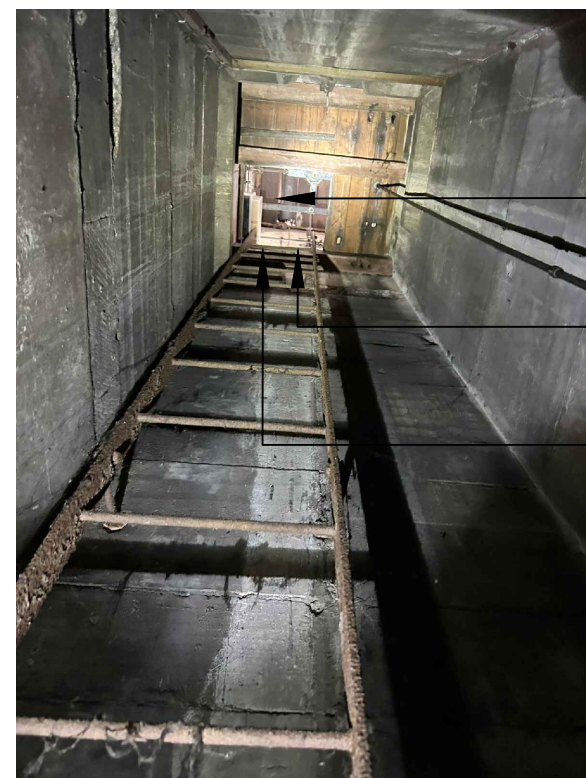



Image of Rhodes Clock's Internal
Ladder

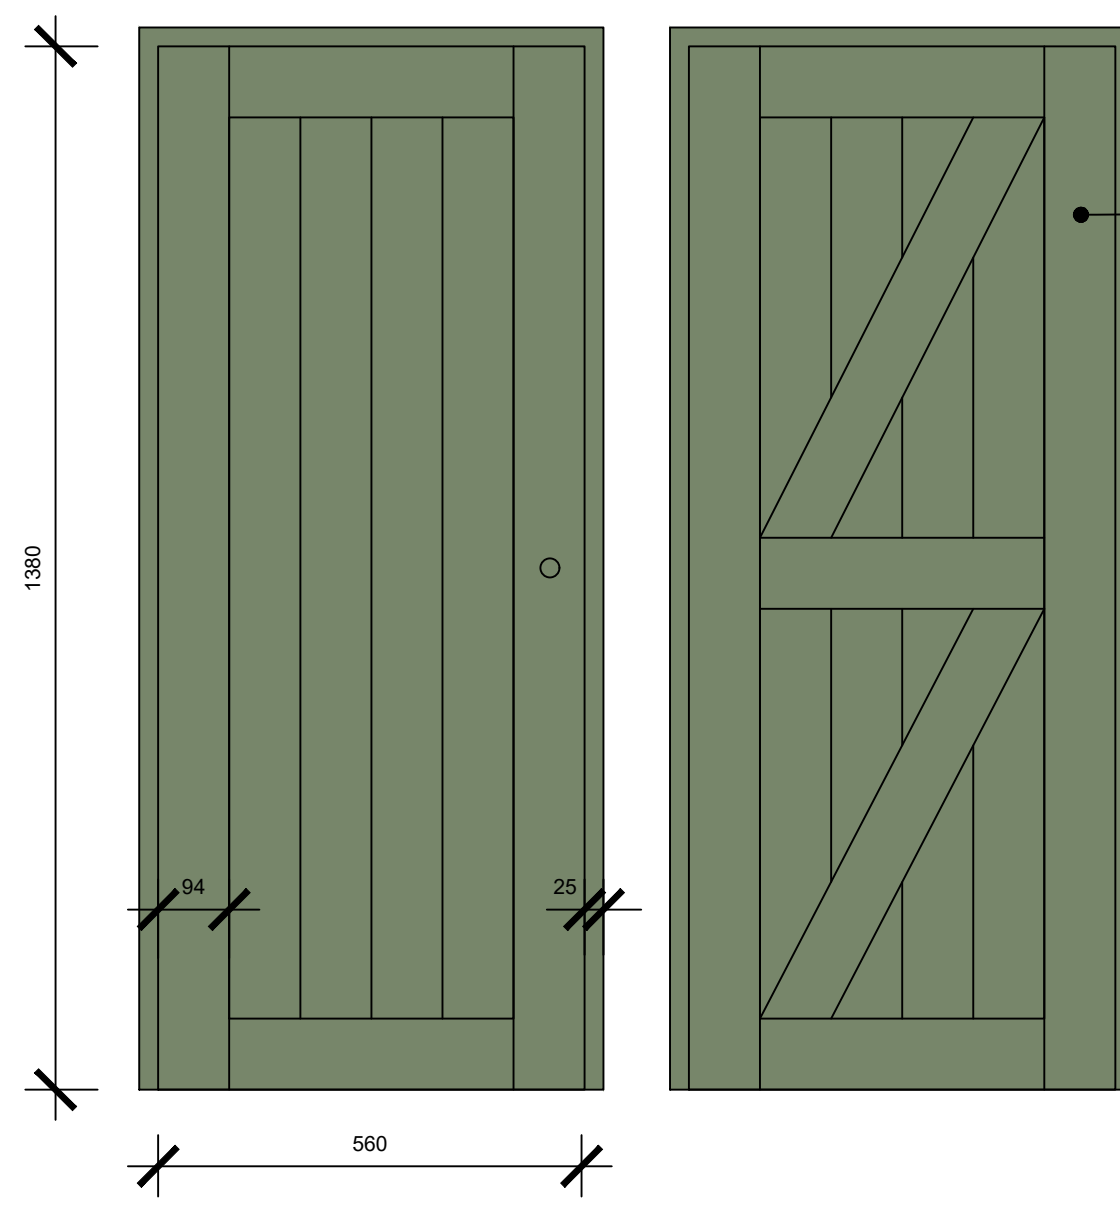

Proposed Timber Door Elevation
1:10

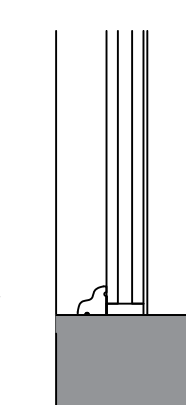

Proposed Timber Weather Bar Detail
1:10

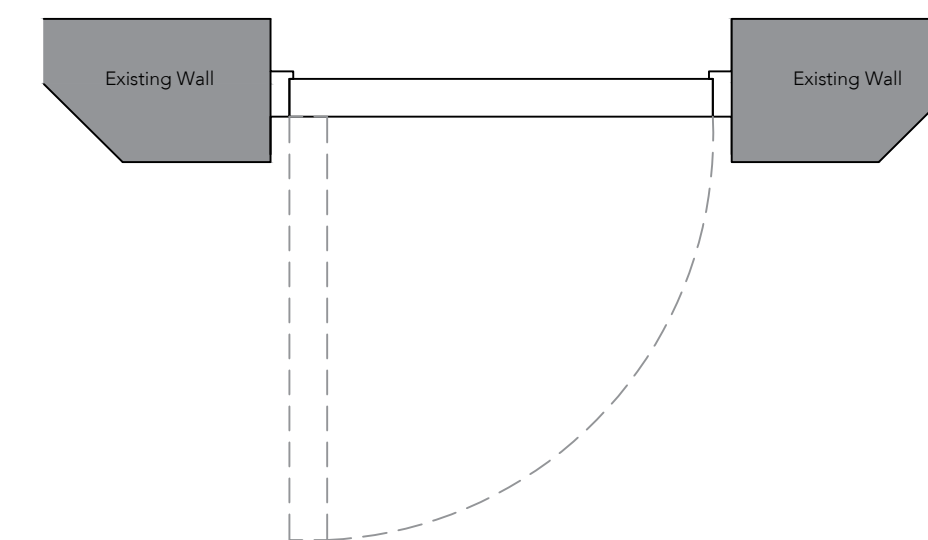

Proposed Timber Door Plan
1:10

Rev 22/01/25 For Tender
LG

Rev Date/Intls Details

© The moral rights of the author are hereby asserted.
This drawing and design is the sole property of Buttress Ltd and must not be reproduced without permission.
Buttress Ltd is Registered in England and Wales: 5365773

Buttress

41 Bengal St
Manchester
M4 6AF

Clockwise, Yorkshire House
Greek Street, Leeds
LS1 5SH

T 0161 238 3303
E contact@buttress.net
W www.buttress.net

Project Title MCC War Memorial
Client Manchester City Council
Location Manchester City Centre

Drawing Title Rhodes Clock Elevation & Details
-

Date 08/01/2025 Scale 1:50 & 1:10
Checked DW Orig Paper Size A1

Status TENDER

Project: Origin: Zone: Level: Type: Disc: Number: Rev:

9752 - BUT-XX - XX - DR - A - 04003 - T1