




All information should be checked by the contractor on site before commencing work. Any discrepancies should be reported to the Archirama immediately. All rights are reserved and are not transferable. Unauthorised reproductions of this drawing are not permitted.

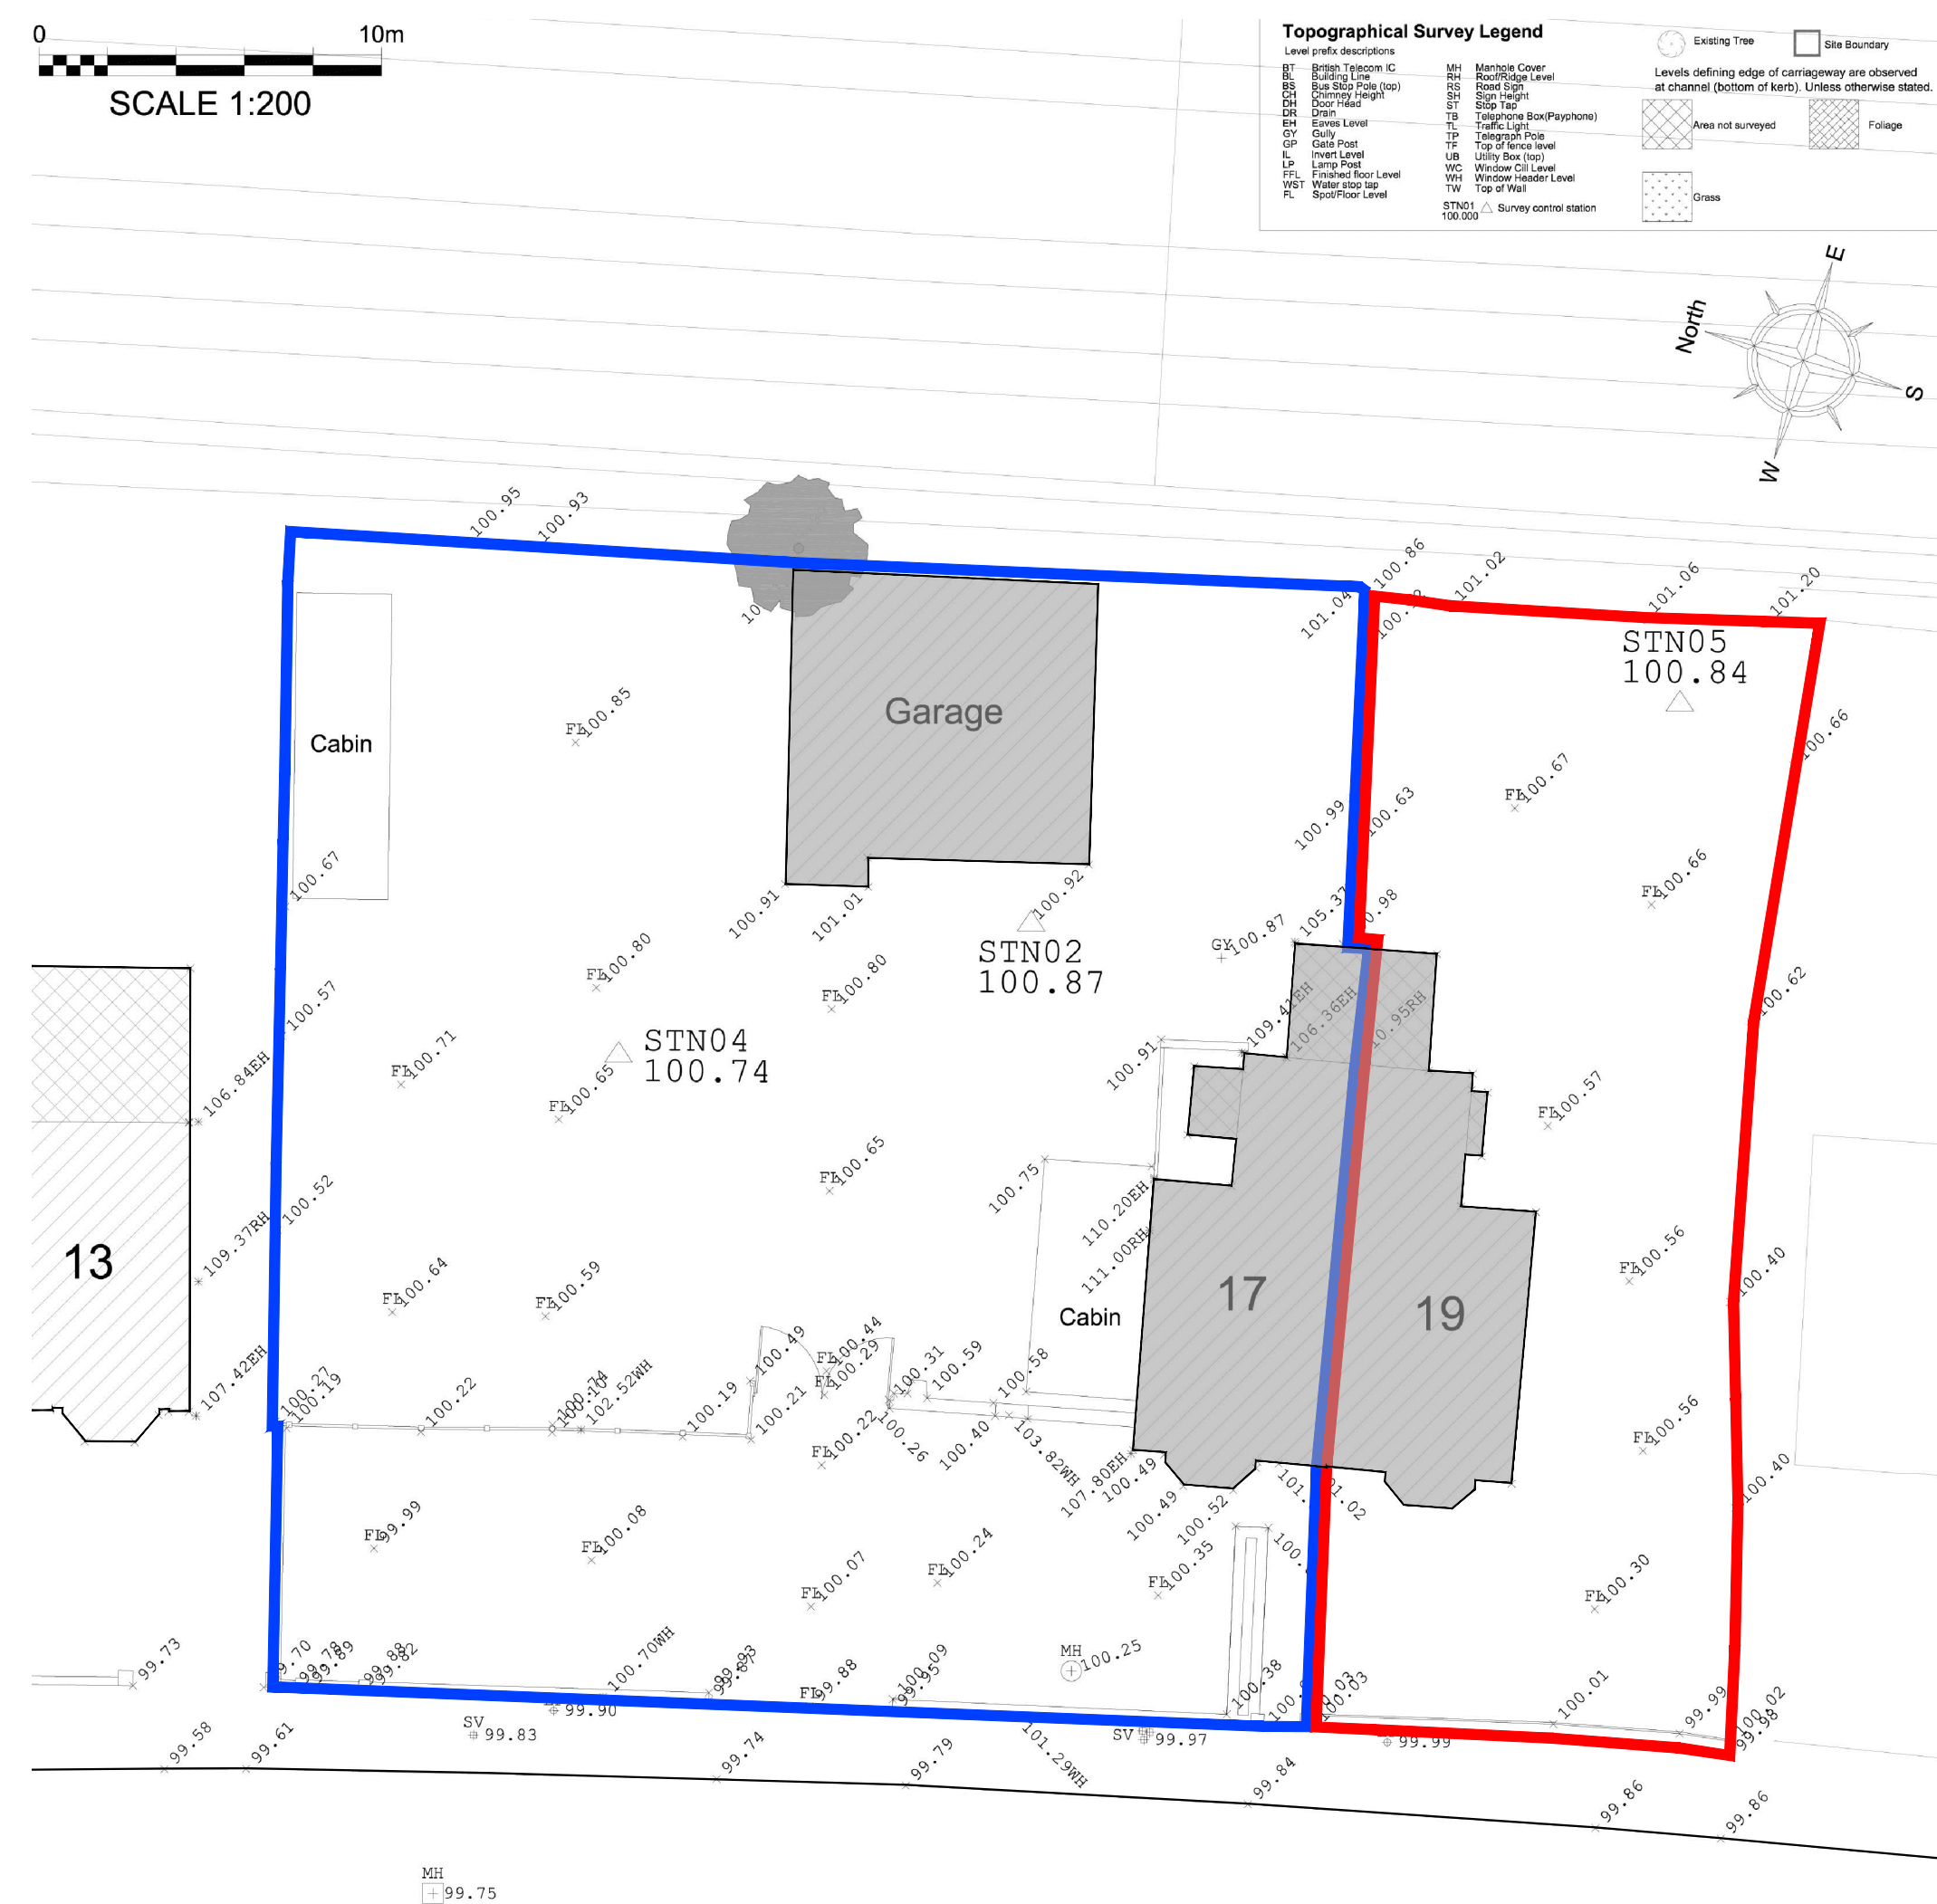


SLADE LANE

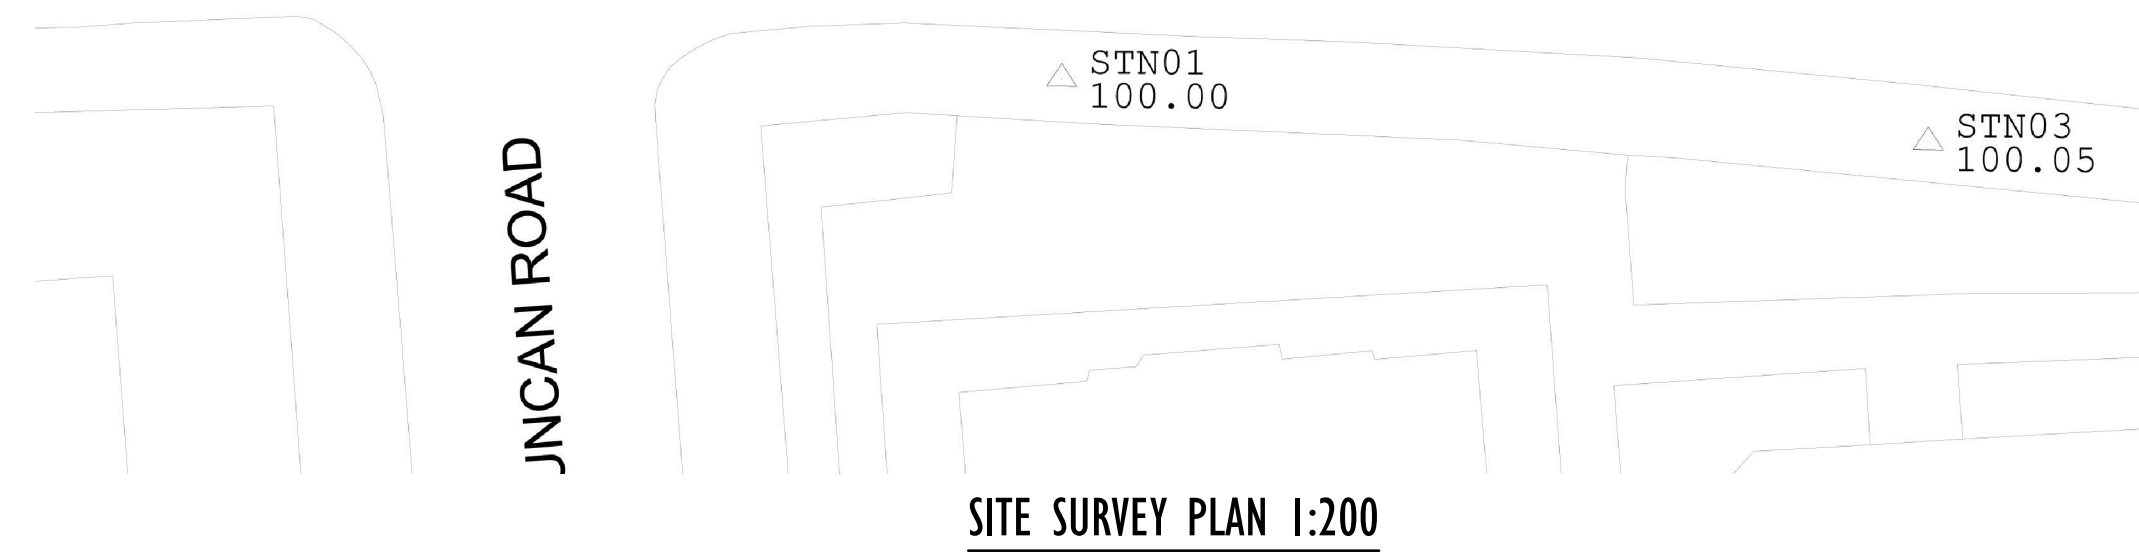


SITE SURVEY PLAN 1:200

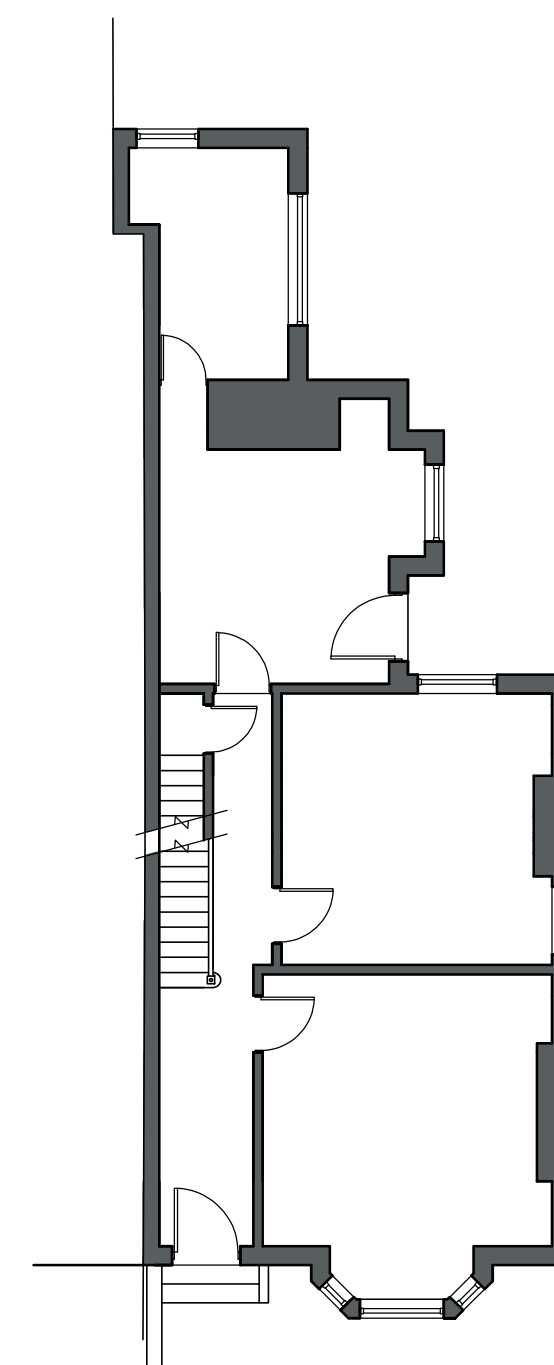


EXISTING GROUND FLOOR PLAN

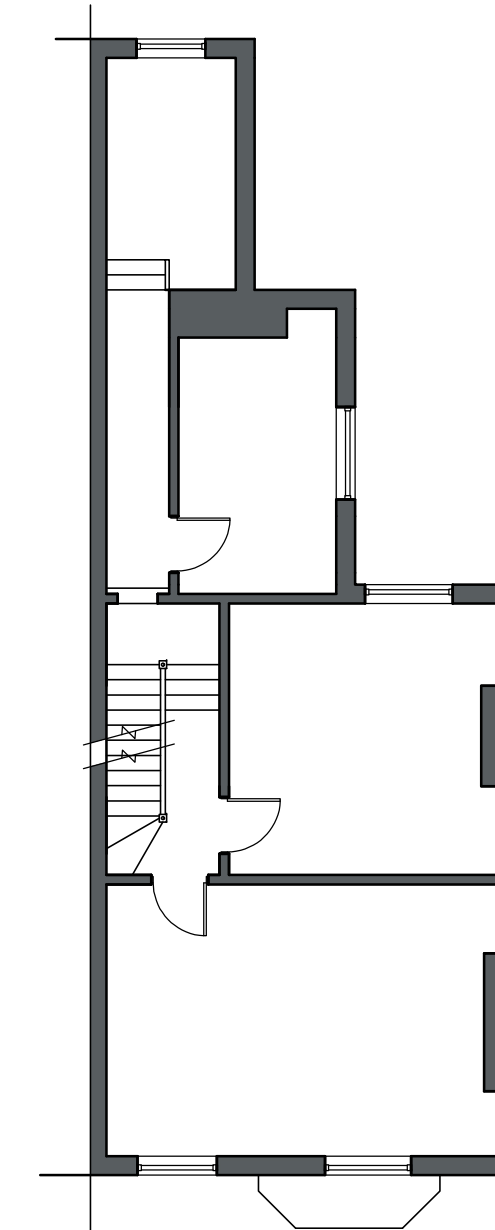



EXISTING FIRST FLOOR PLAN

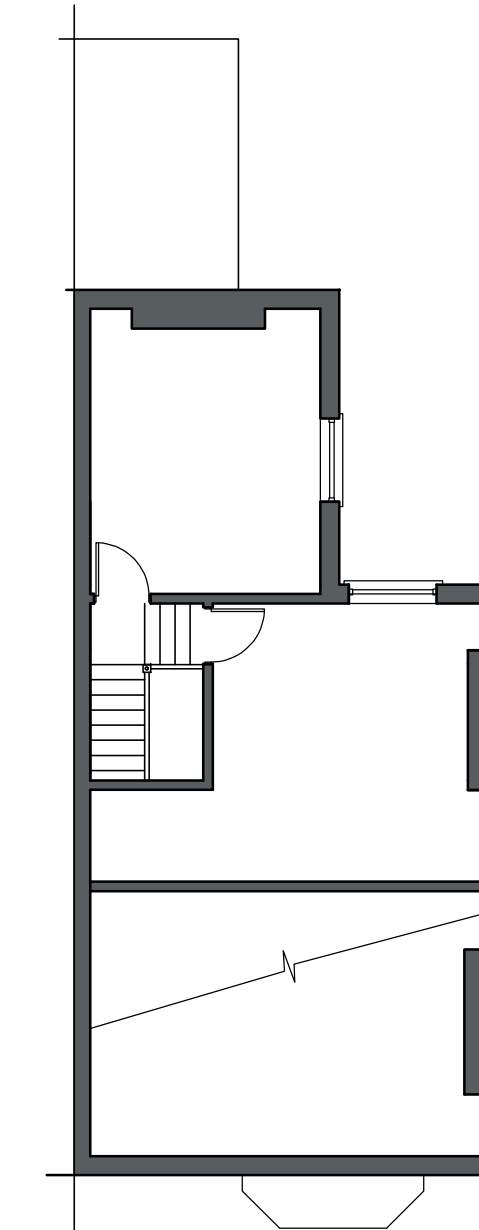

EXISTING SECOND FLOOR PLAN

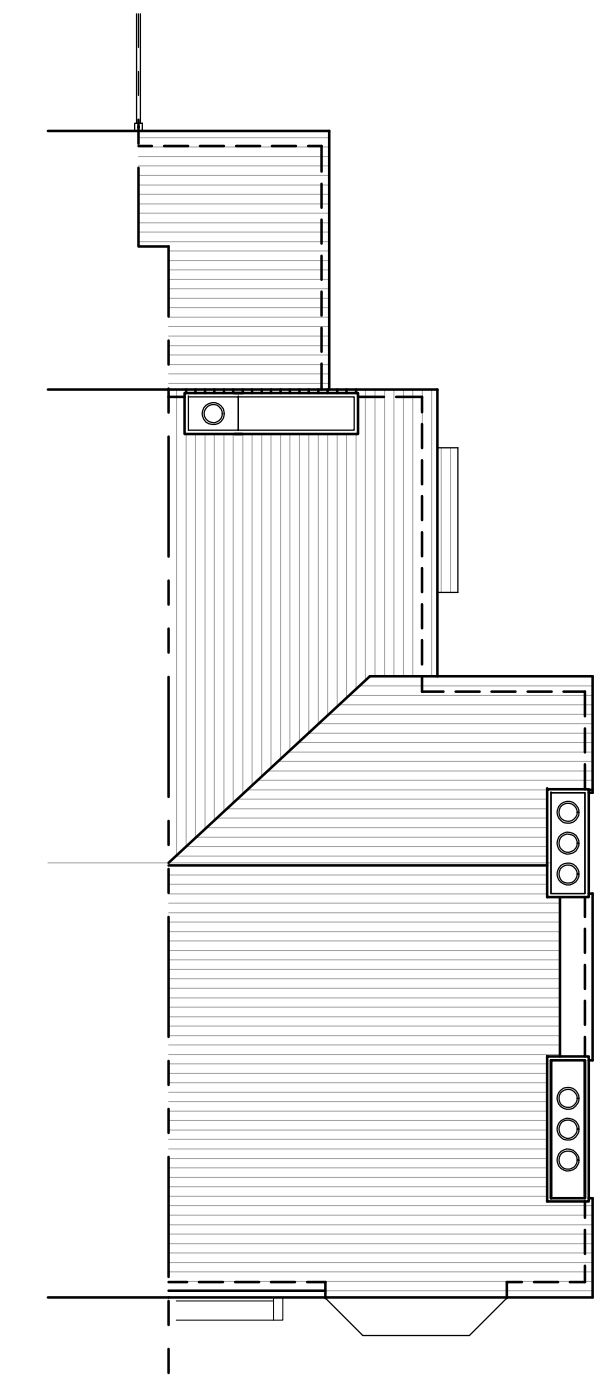

EXISTING ROOF PLAN

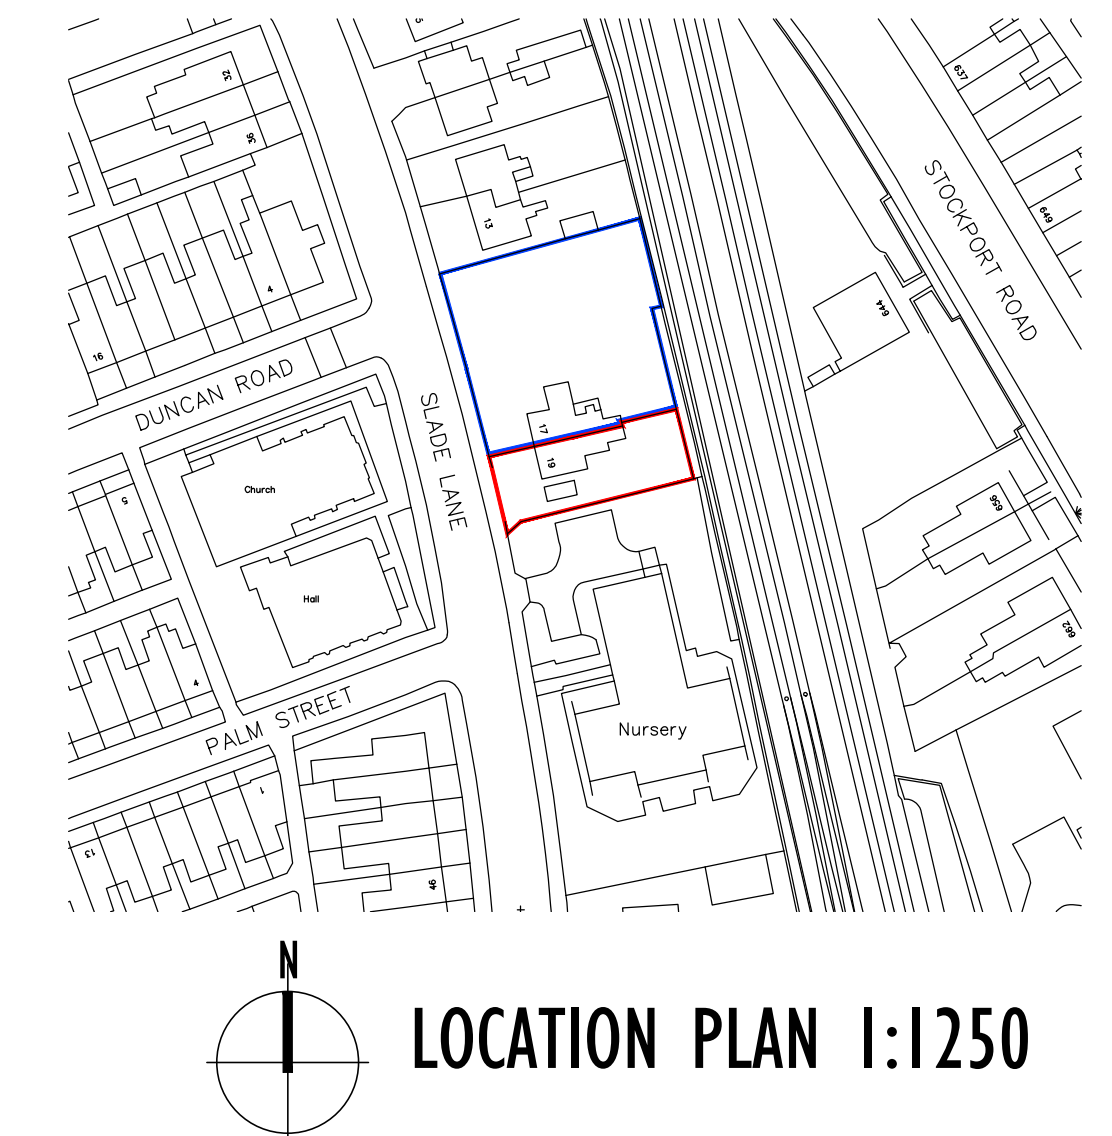 

LOCATION PLAN 1:1250



EXISTING FRONT ELEVATION



EXISTING SIDE ELEVATION



EXISTING REAR ELEVATION

Rev	Date	Description
A		
B		
C		
D		
E		



Architecture & project management

Archirama Ltd
 3 Park Gate Area, Wotton Bassett, Manchester M20 3BZ
 Tel: 07976 171 006 email mail@archirama.co.uk

Client

KD

Project / Site

 19 Slade Lane
 Longsight, Manchester

Drawing Title

Proposed two and half storey extension to property
 to create 4 flats with associated landscape works

Drawing By

JFR 01/09/25

Date

Planning
 1 : 100@A1

Drawing No

PL01

Revision