



FRONT ELEVATION (elevation to rochdale road)
(scale 1:100)




SIDE ELEVATION (elevation to blackley park road)
(scale 1:100)

NOTE :
all windows to be removed and either
replaced or sprayed RAL 7016 anthracite
and re-set into openings as per the detail
below


install new grp entrance canopy
colour : RAL7016 anthracite




REAR ELEVATION (elevation to car park)
(scale 1:100)

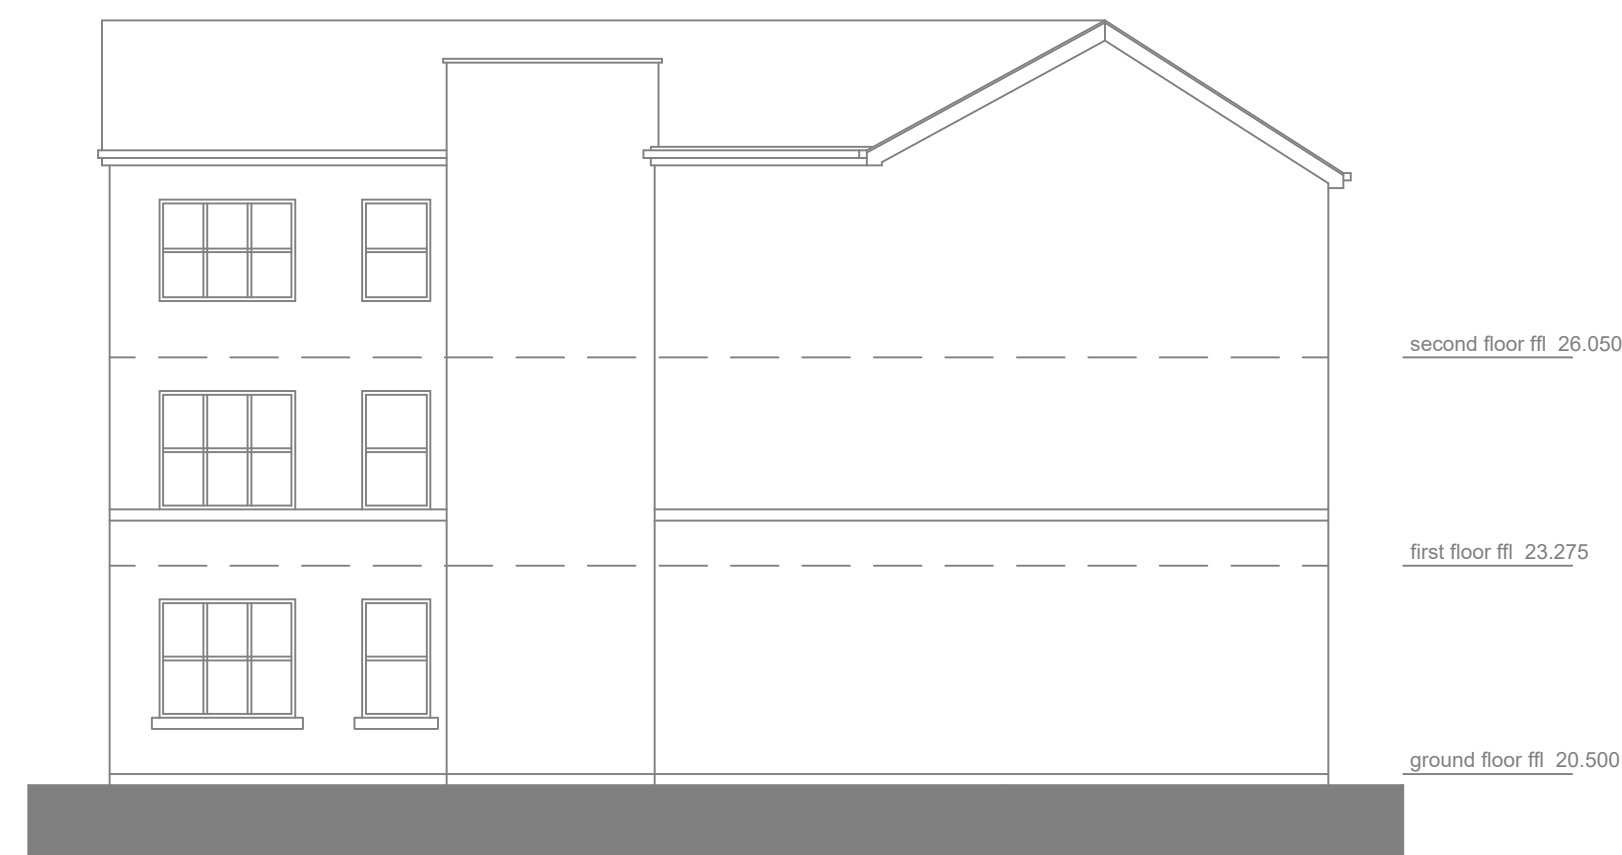

SIDE ELEVATION (elevation to 874 rochdale road)
(scale 1:100)

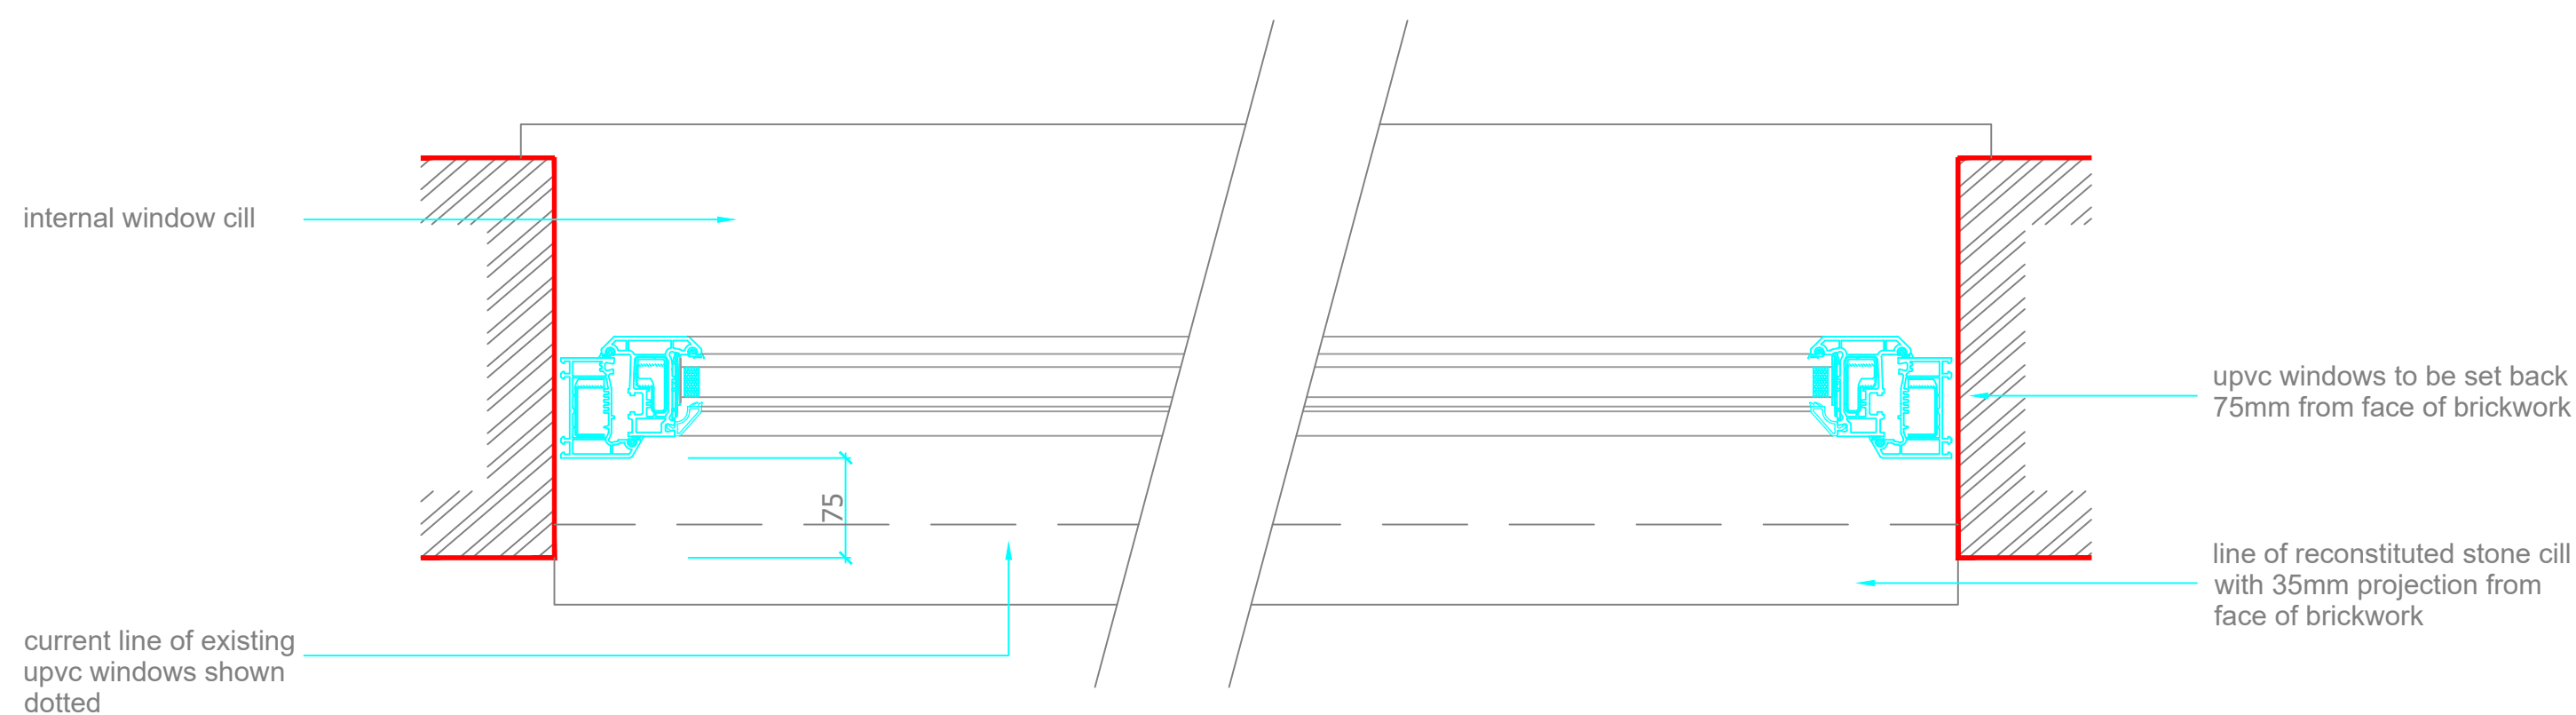

TYPICAL WINDOW REVEAL
(scale 1:5)

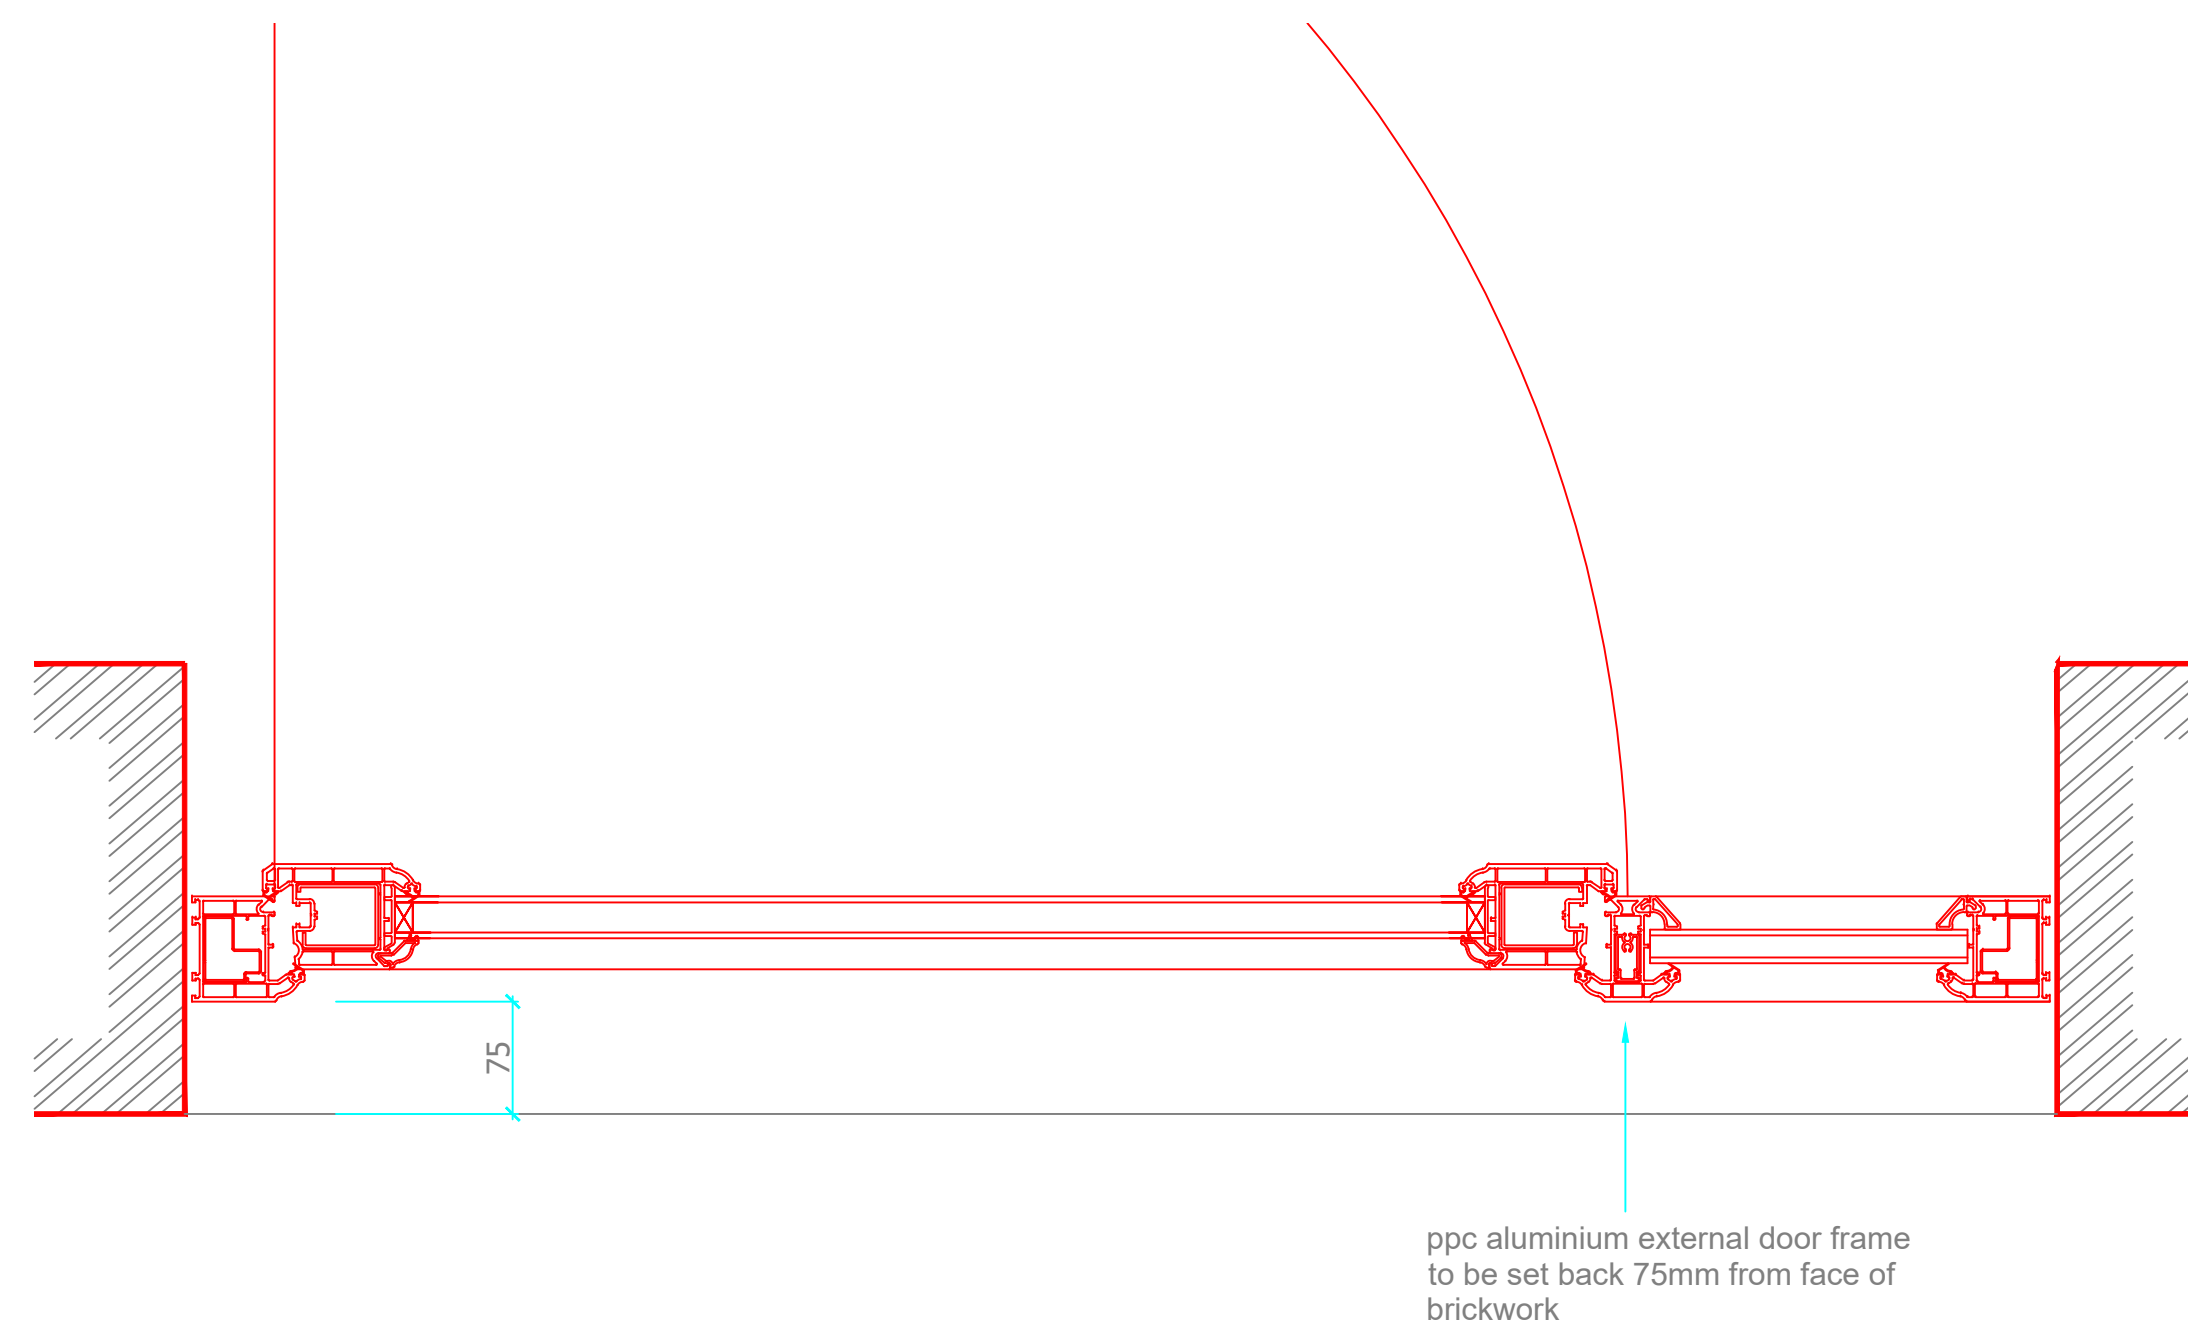

TYPICAL EXTERNAL DOOR REVEAL
(scale 1:5)

Client	akps limited		
Project	residential development at rochdale road, blackley		
Drawing Title	proposed elevations		
Scale	1:100@A1 / 1:200@A3		do not scale
Drawing Number	RK103.02	Status	planning
		Revision	
RK Architectural Limited			
Arrow Mill, Queensway, Rochdale, OL11 2YW. tel. 07585 943280. email. onearchitectural@gmail.com			