




NOTES – GENERAL ARRANGEMENT PLANS	
1.0 GENERAL	
1.1	This drawing to be read in conjunction with all relevant Architect's, Engineer's and Specialist's drawings and specifications.
1.2	All work to be carried out in accordance with current good practice, Building Regulations and subsequent amendments, the project specification and relevant British Standards and Codes of Practice. Materials and components to be suitable for their intended use.
1.3	All dimensions to be checked on site prior to construction work taking place. No dimension is to be scaled off. IF IN DOUBT ASK.
1.4	Roof pitches and dimensions in particular to be verified on site by builder/truss manufacturer

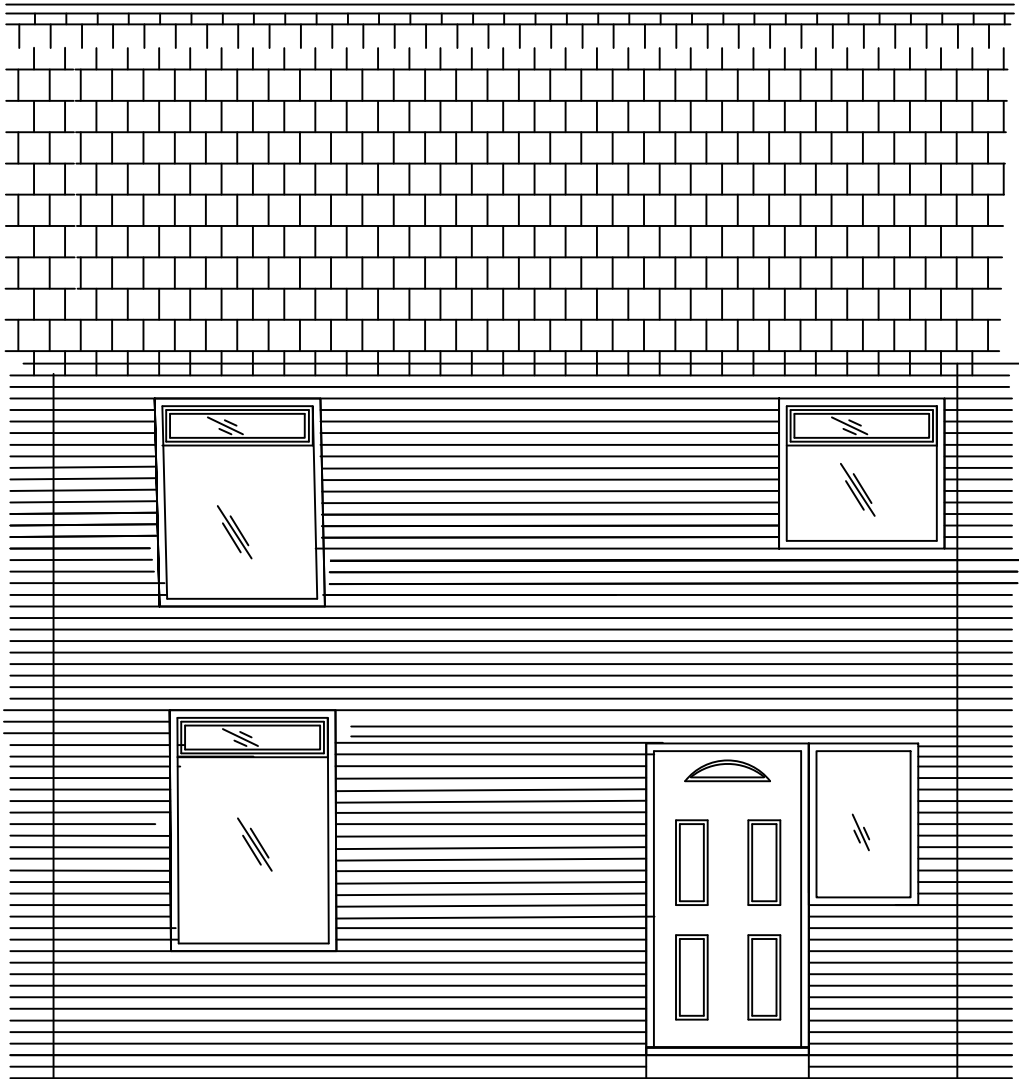


EXISTING REAR ELEVATION
(SCALE 1:50)

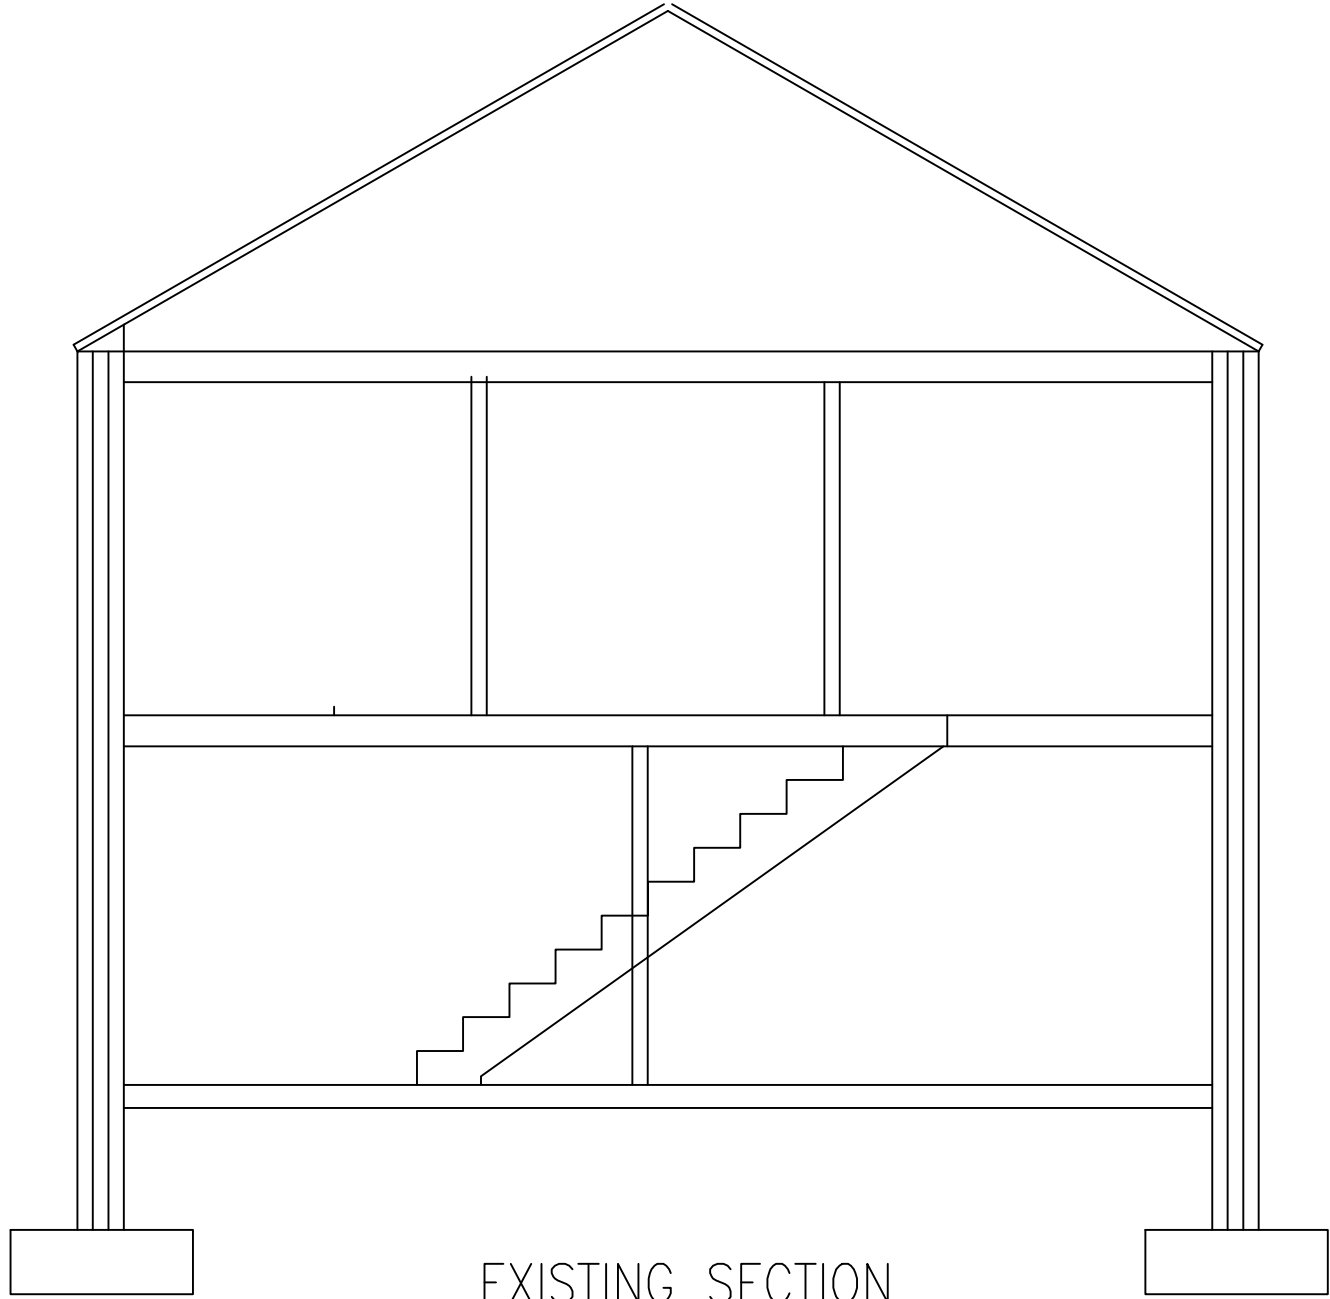


EXISTING SECTION
(SCALE 1:50)

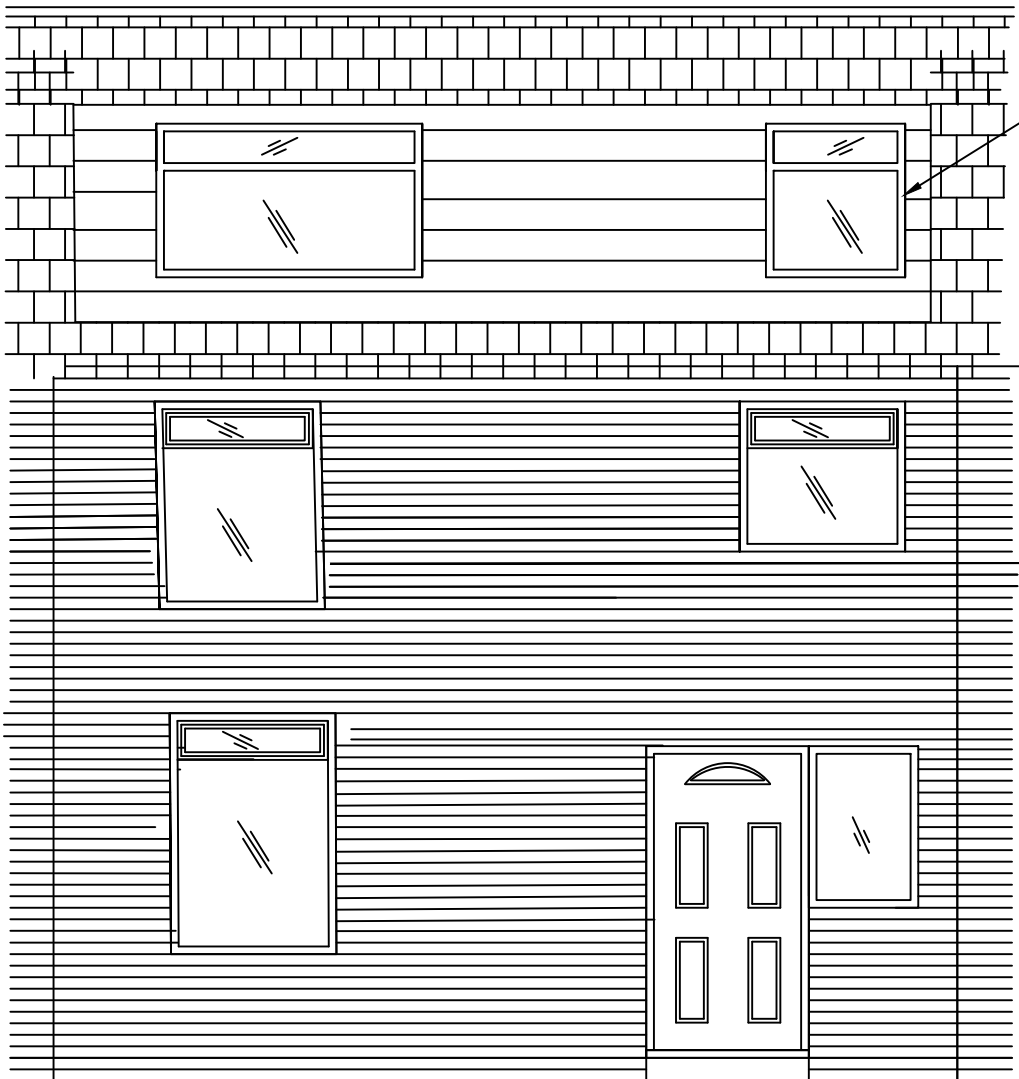

PROPOSED REAR ELEVATION
(SCALE 1:50)

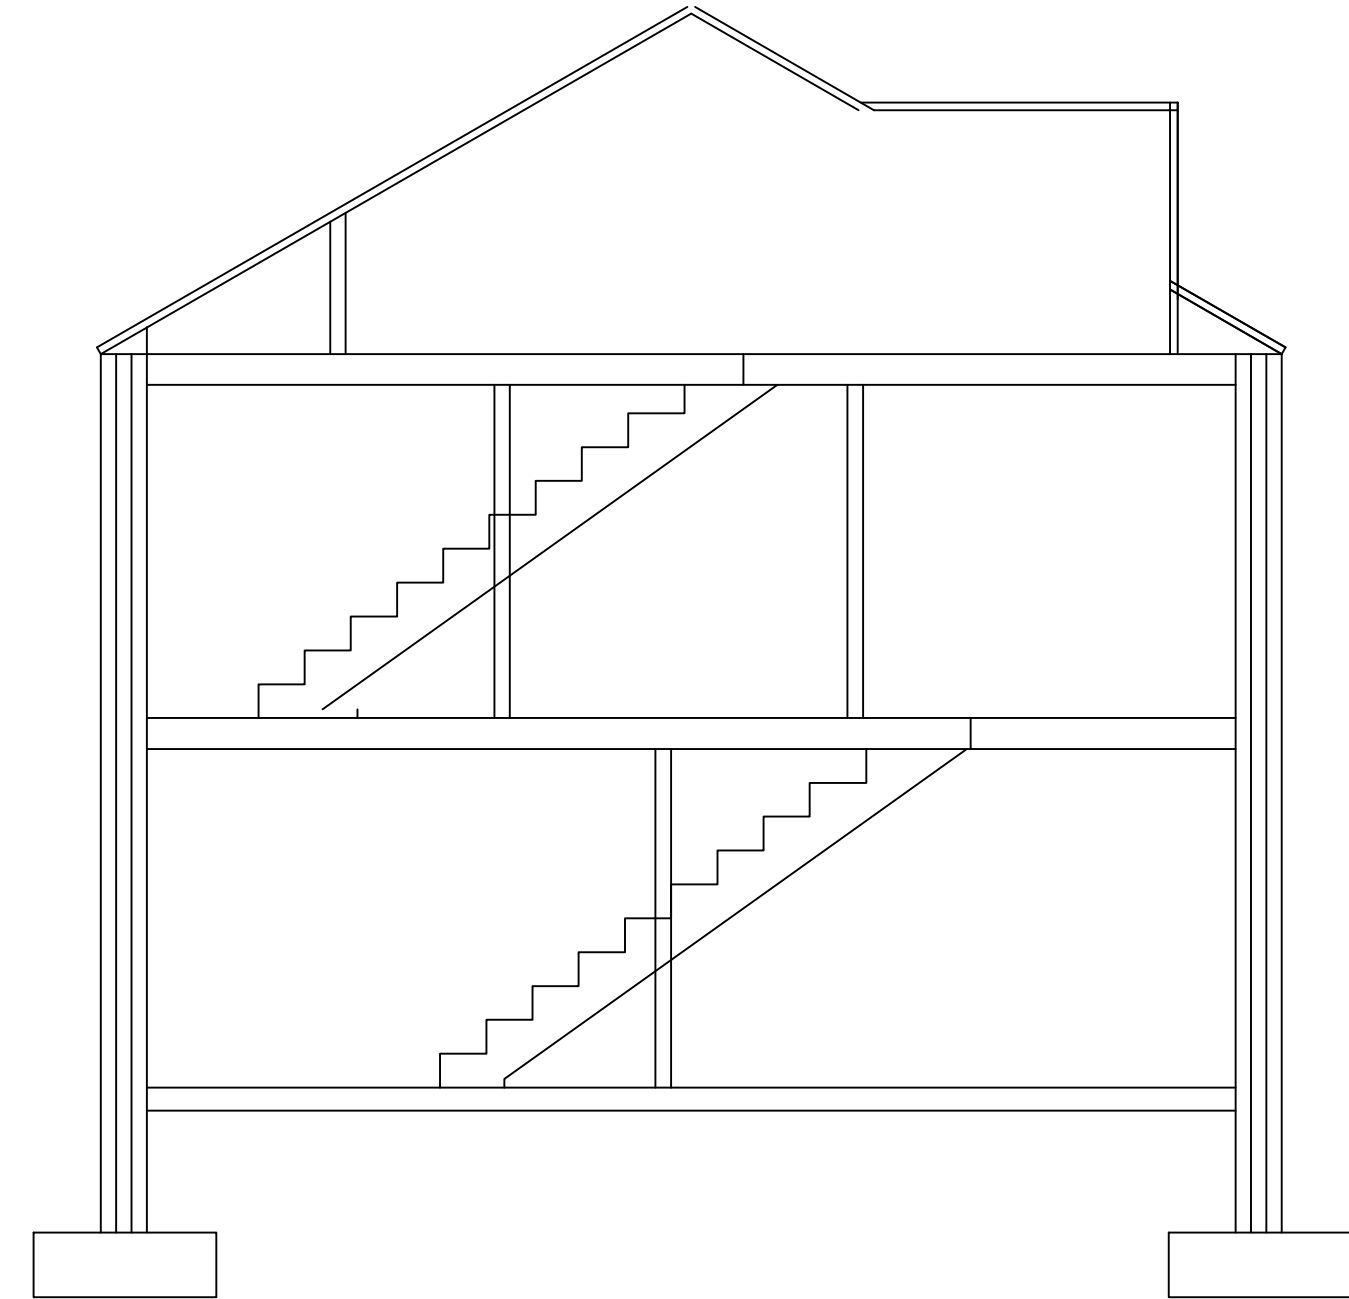

PROPOSED SECTION
(SCALE 1:50)

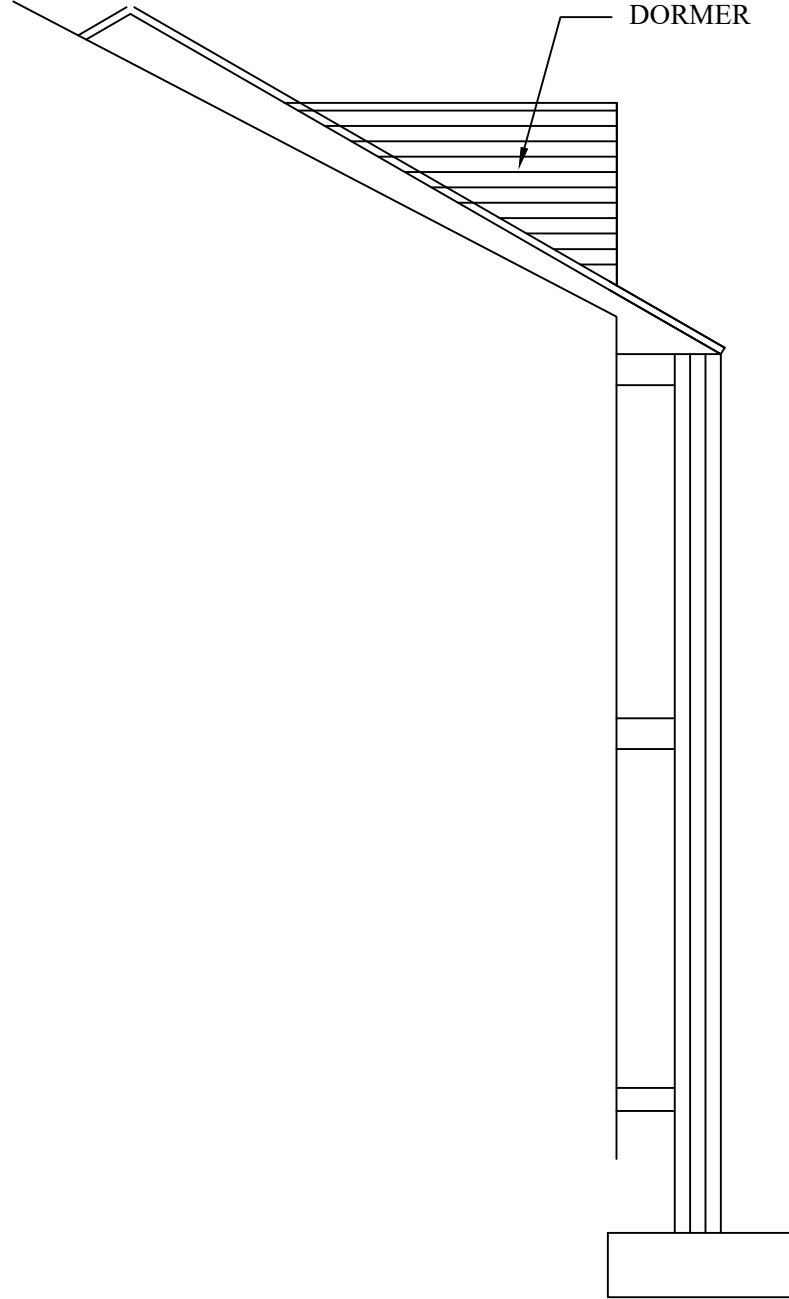

PROPOSED EAST ELEVATION
(SCALE 1:50)

BUILDING REGULATIONS	
CLIENT	
MR KARL RAVENSCROFT 5 EAST GROVE LONGSIGHT MANCHESTER M13 0AX	
PROJECT	
PROPOSED GF ALTERATOINS & LOFT CONVERSION WITH REAR DORMER	
TITLE	
EXISTING AND PROPOSED ELEVATIONS	
DRAWING No. MC-591-03	
DRAWN	REV. C1
SCALE AS INDICATED © A1	DATE APR 2025