


NOTES
1. Do not scale the drawing.
2. This drawing is to be read in conjunction with all other Architects and Engineers drawings and specifications including outline structural specification
3. All dimensions are in millimetres unless noted otherwise.
4. Any discrepancies between structural and architectural setting out dimensions must be brought to the attention of the Architect and Engineers.
5. This is an existing building, any dimensions to existing structure should be confirmed by site measure, and any discrepancies brought to the attention of the Architect and the Engineers.

NOTE: All proposed members sizes are preliminary subject to site investigation

Riser location in abeyance subject to existing wall setting confirmation

Proposed glass box (Designed by others) to be trimmed by new steel beams connected back to existing structure subject to site investigations

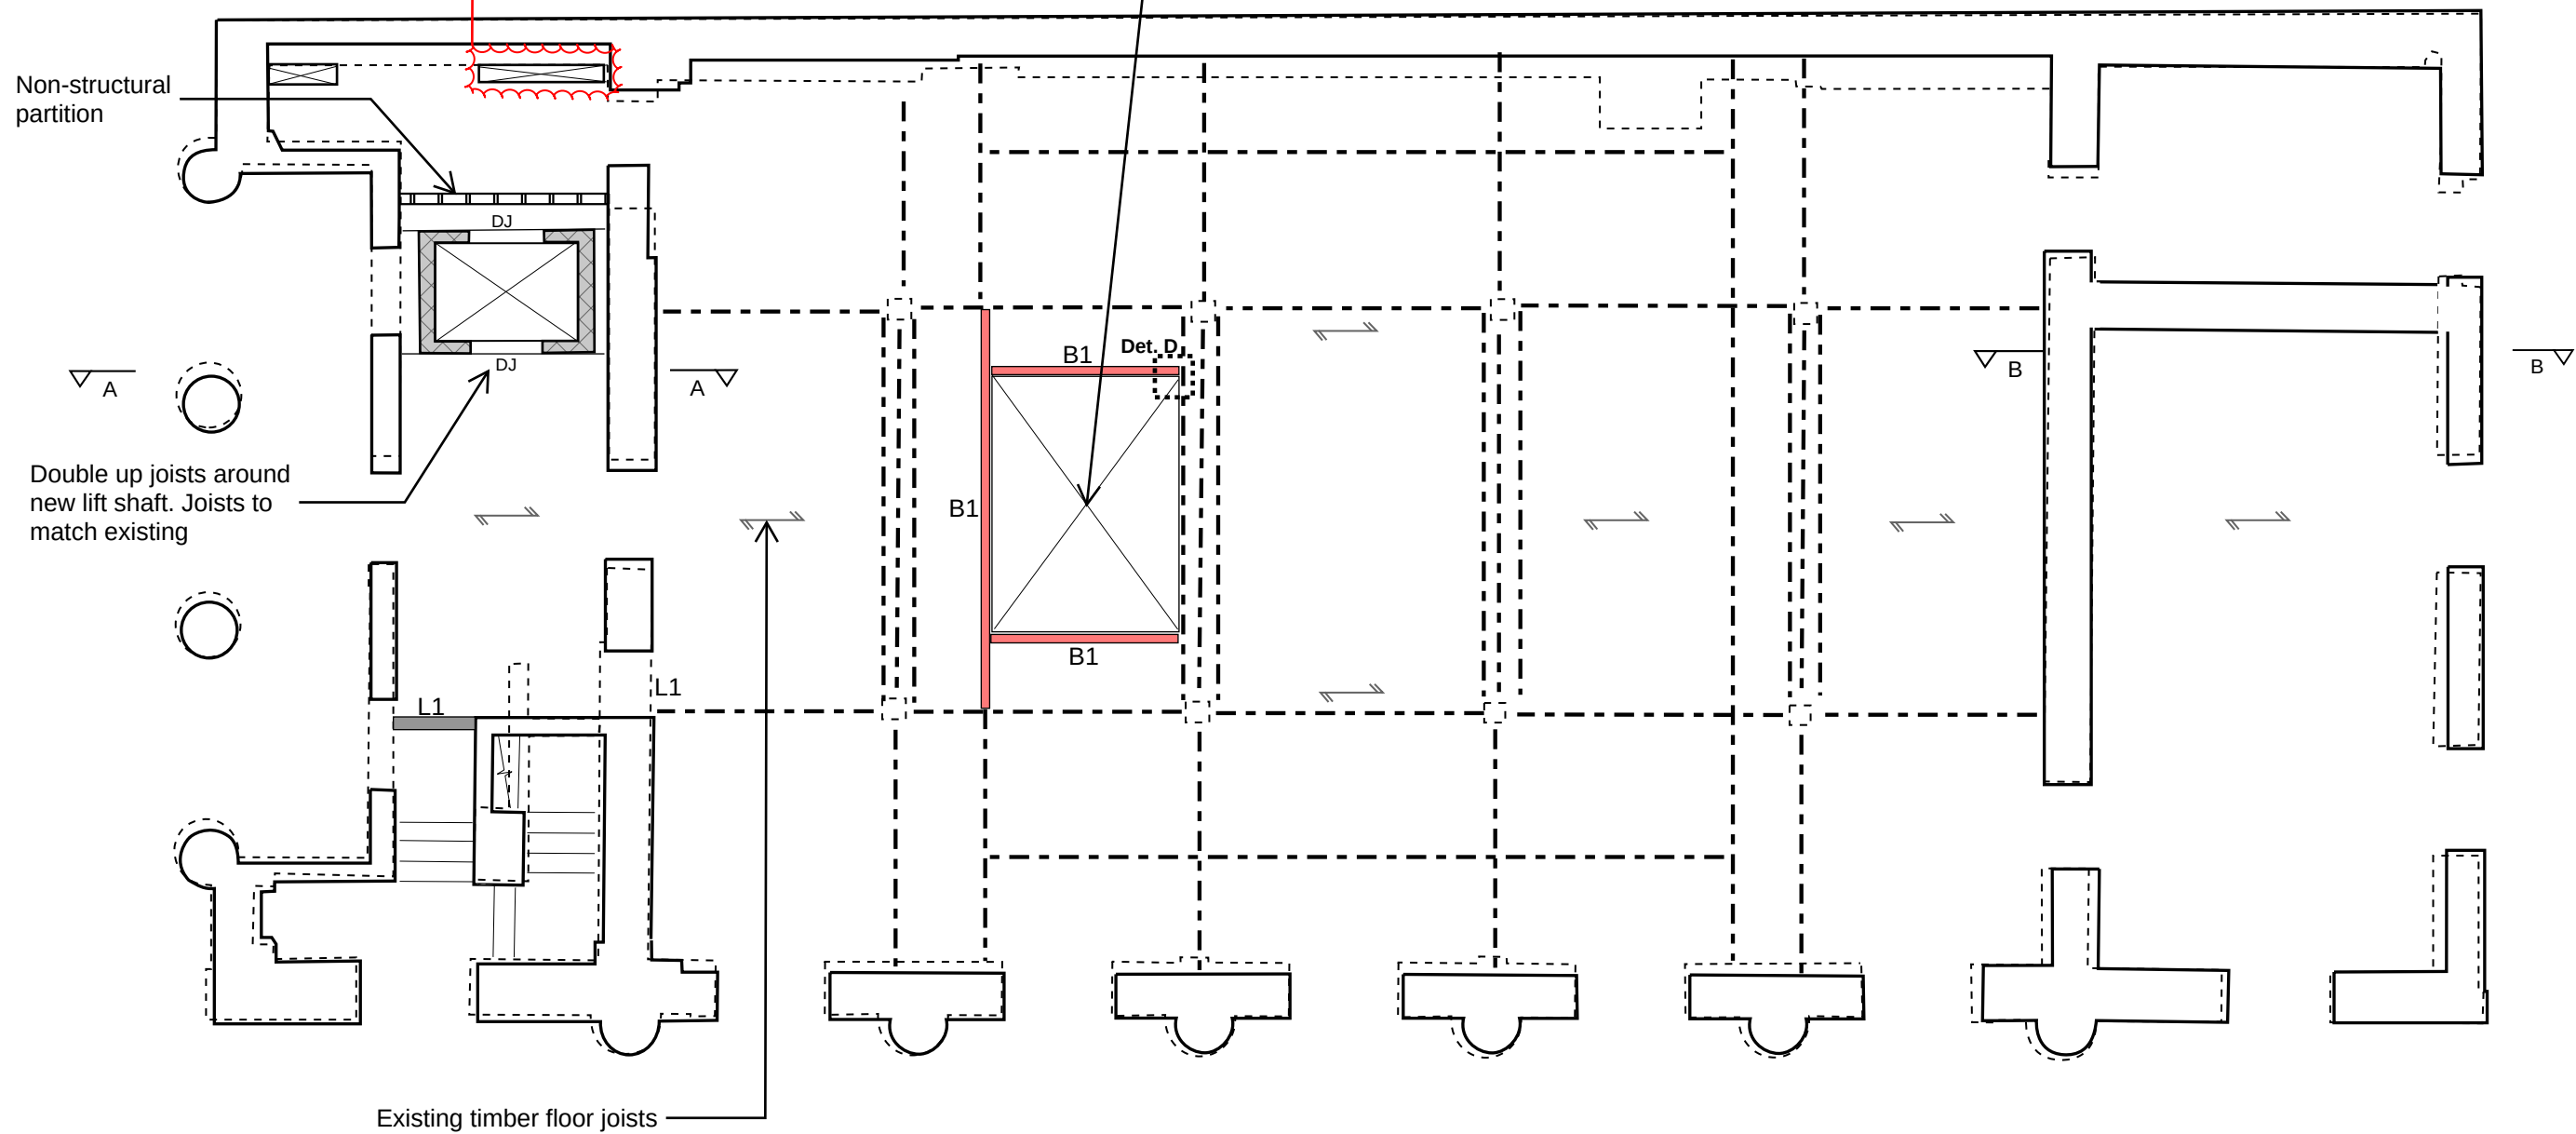

PROPOSED FIRST FLOOR PLAN

Scale 1:100

STEEL SCHEDULE

B1 UB 203x133x30

NOTE: For Proposed First Floor Lintel Plan, refer to 31593-SK-920

KEY

- | | | | |
|--|---------------------------------------|--|-------------------------|
| | Existing Structural Walls | | Proposed blockwork wall |
| | Existing Wall below | | Proposed steel beam |
| | Existing Steel Beam | | Doubled up joists |
| | Existing Column | | |
| | Assumed existing joist span direction | | |