



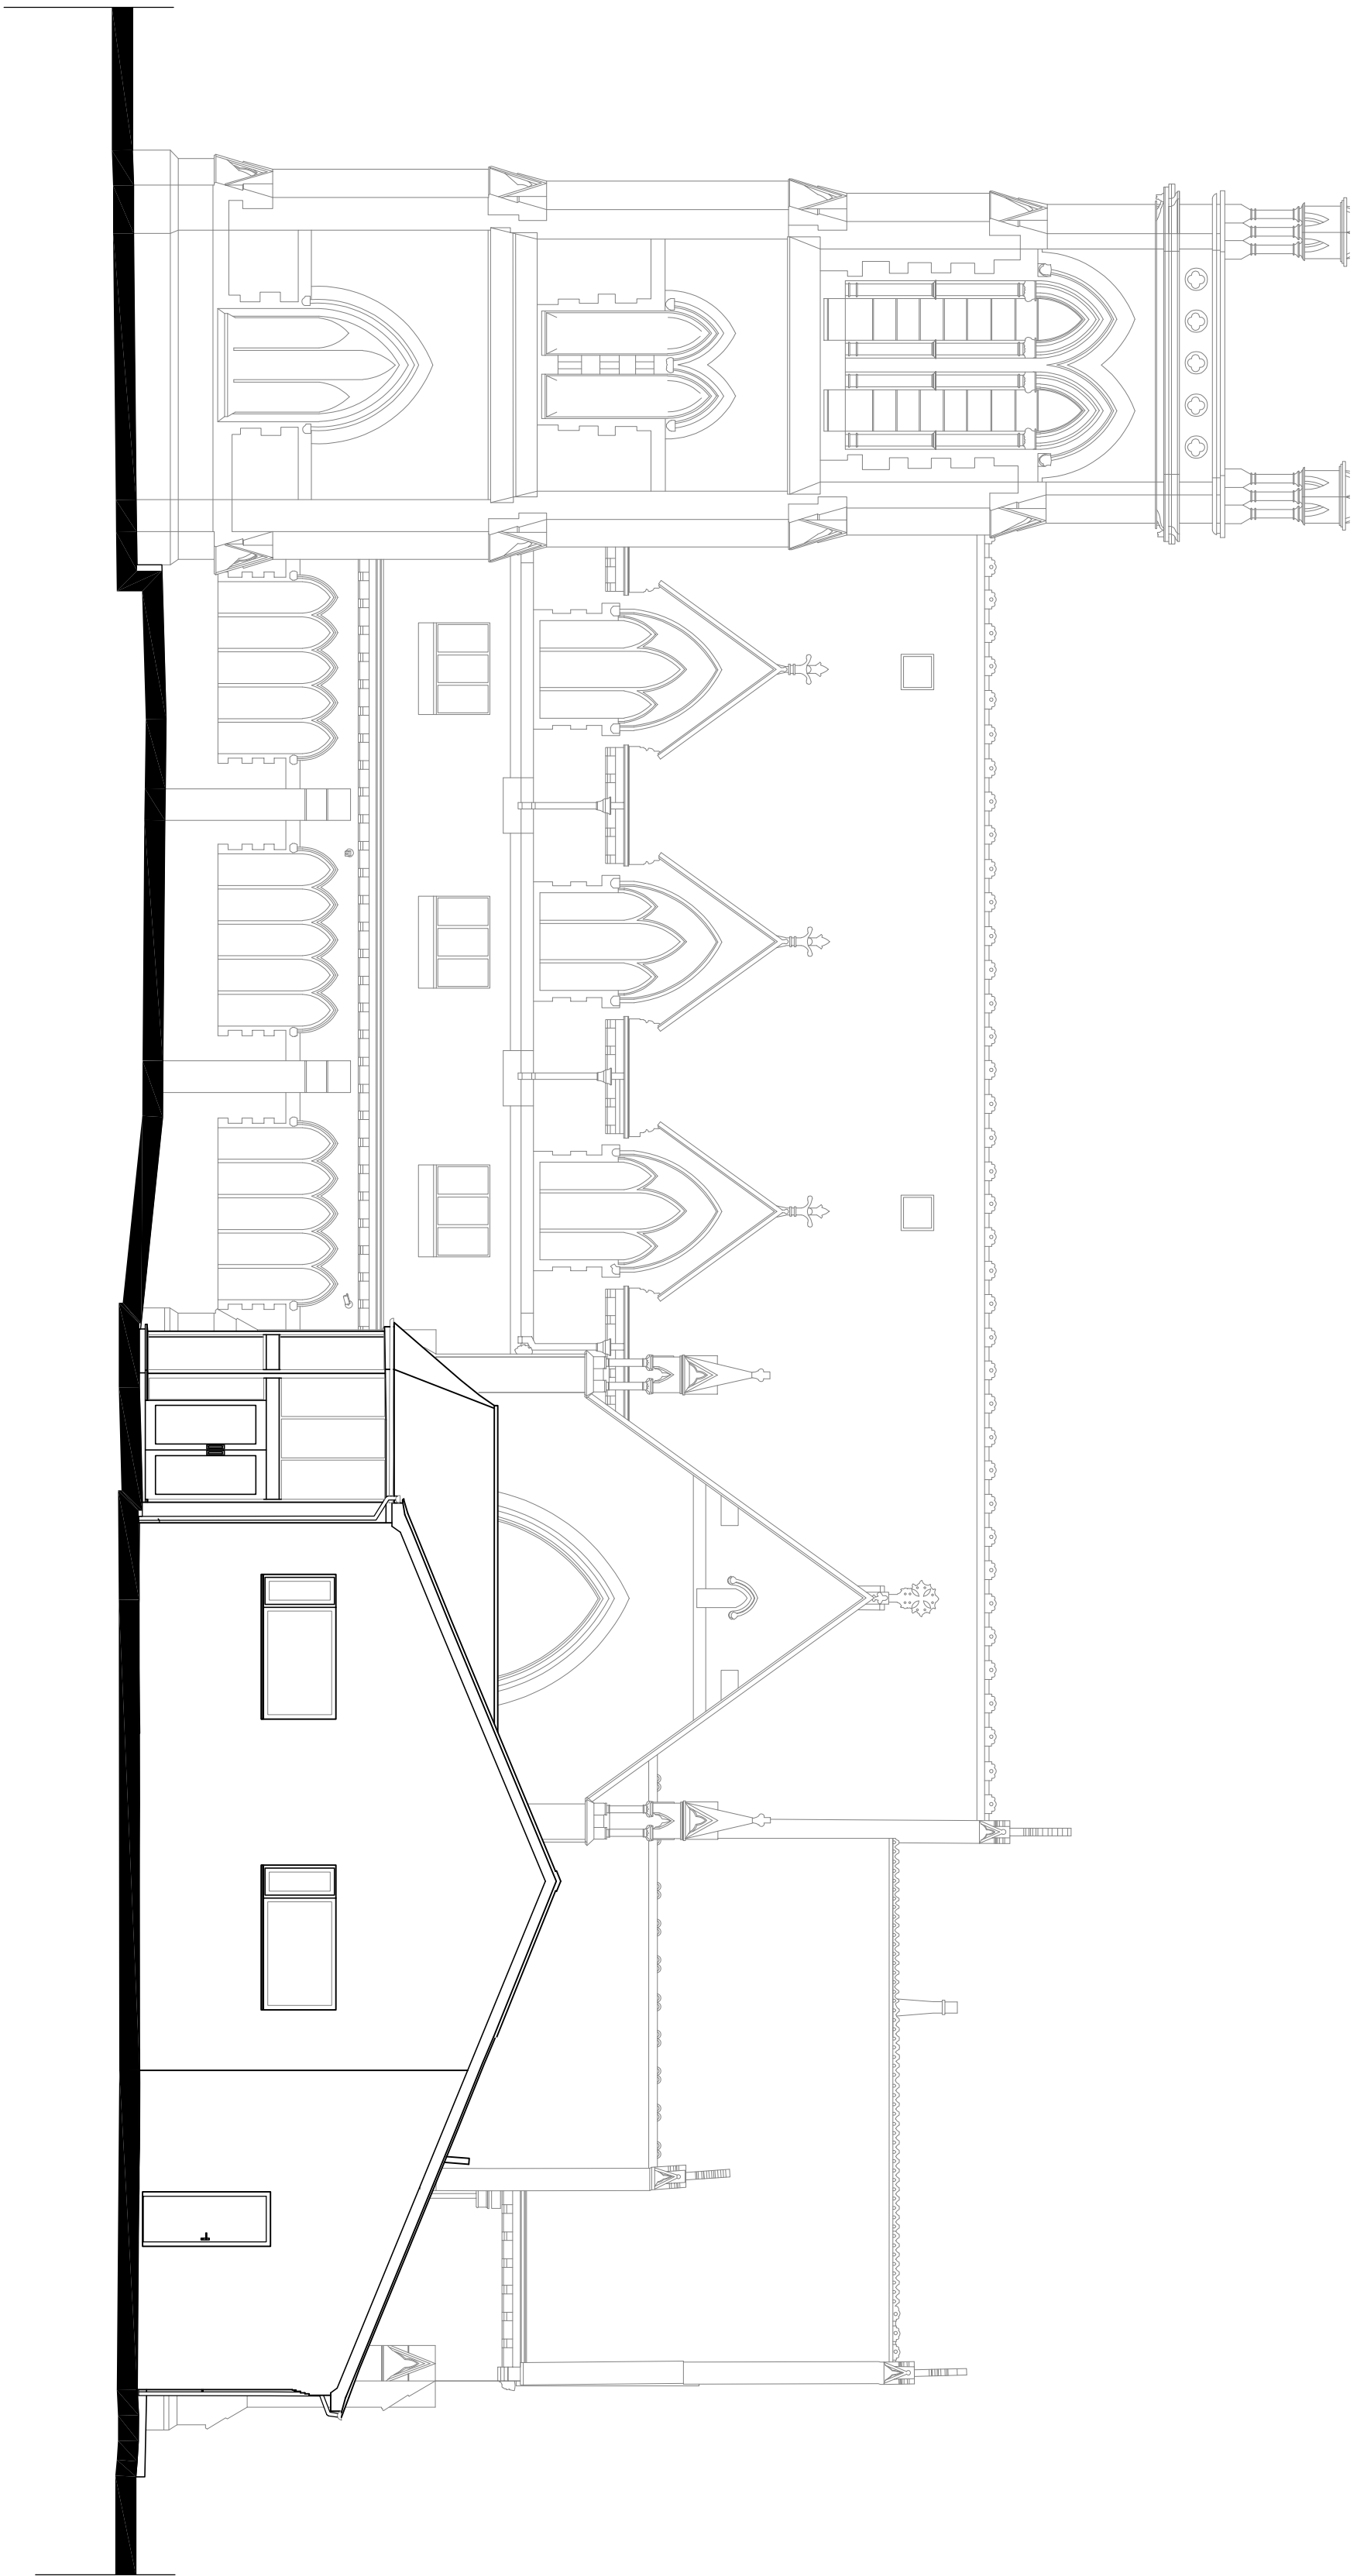


Combined Existing : SOUTH ELEVATION

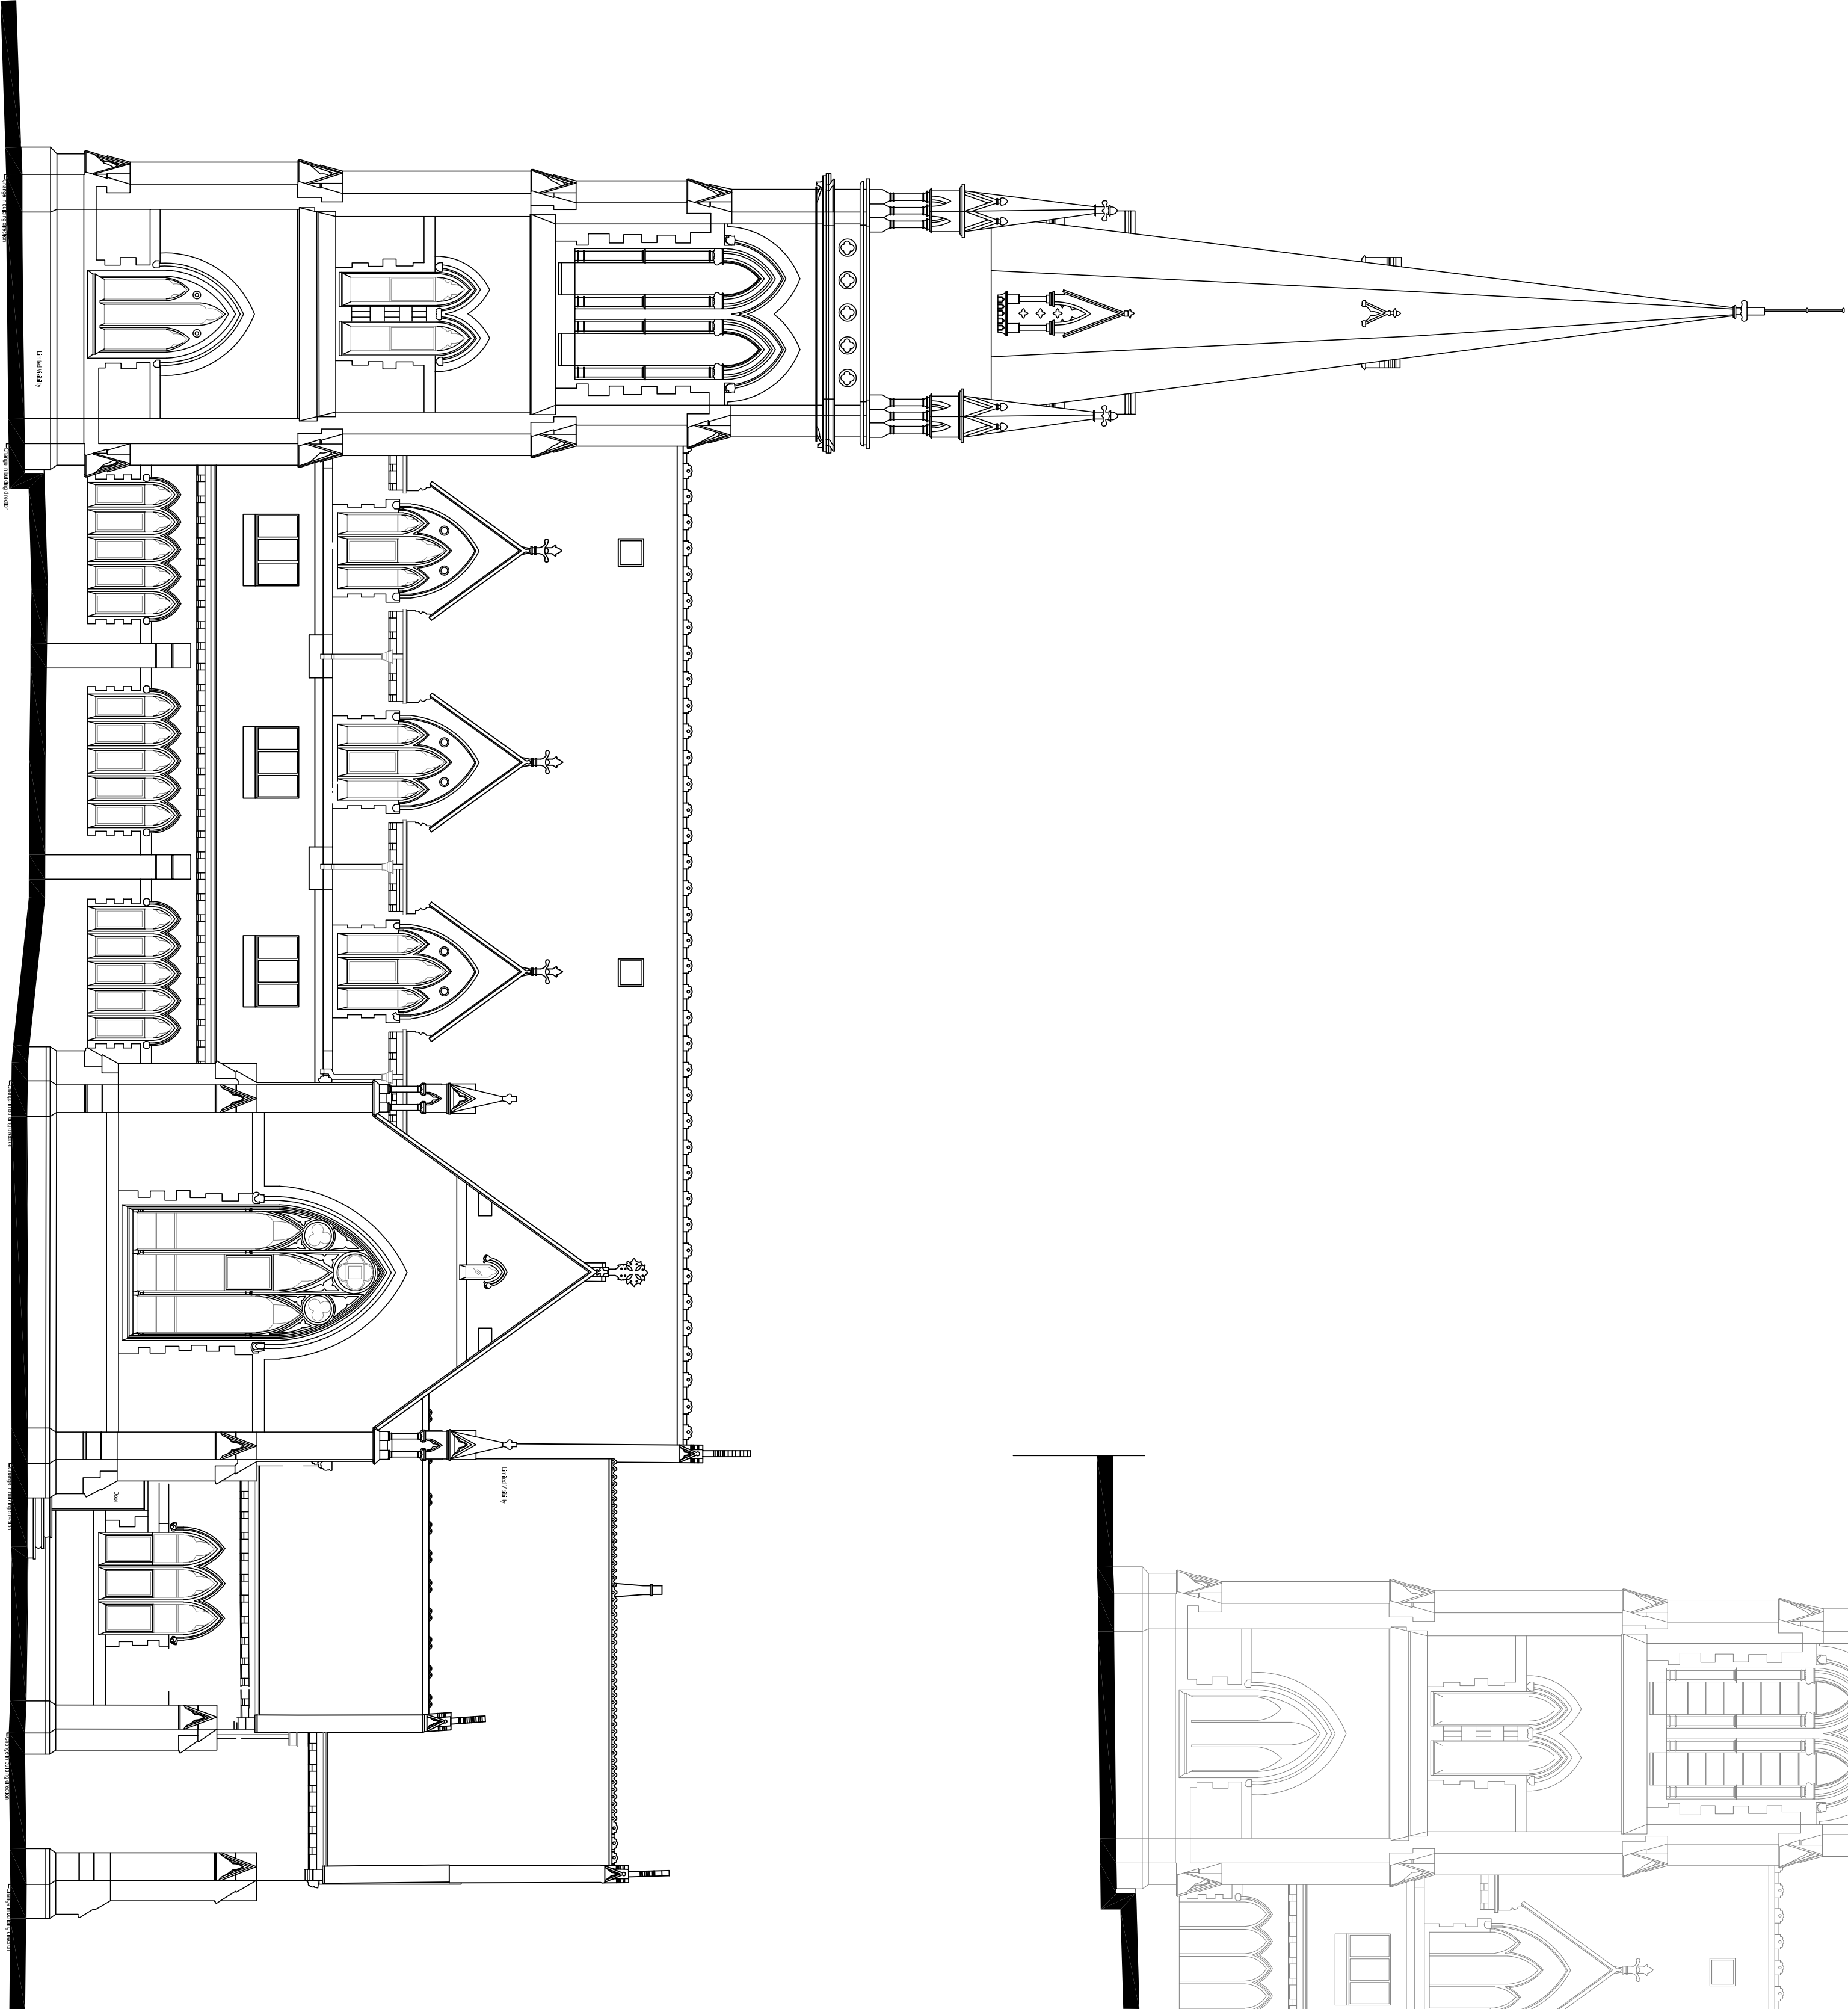

Existing Listed Building : SOUTH ELEVATION

REVISION	AMENDMENTS	DATE	CHKD

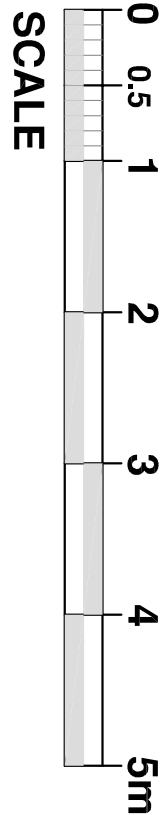

ATMOS Ltd.
Wilmslow Road,
Didsbury

MALCOLM HUGHES

CHARTERED LAND SURVEYORS

Atmos House, 158a, Wilmslow, WILMSLOW, Cheshire, WA14 7SD
www.atmoshughes.co.uk
info@atmoshughes.co.uk

SCALE	1:100	A1
CONTRACTORS MUST VERIFY ALL DIMENSIONS ON SITE BEFORE COMMENCEMENT OF WORKS. DO NOT SCALE FROM THE DRAWING. ANY DISCREPANCIES ON THE DRAWING ARE TO BE NOTED TO THE ARCHITECT IMMEDIATELY.		
DATE	Aug 25	DRAWN BY
APPROVED BY		ISSUED TO SITE

Existing Elevations
Sheet 2

HATTRELL LLP

5th F, Kings Court, Malvern Street, Altrincham, Cheshire, WA14 2SD
Telephone: 0161 820 4207
e-mail: info@hattrrell.co.uk / www.hattrrell.co.uk

2526-02-03 -