




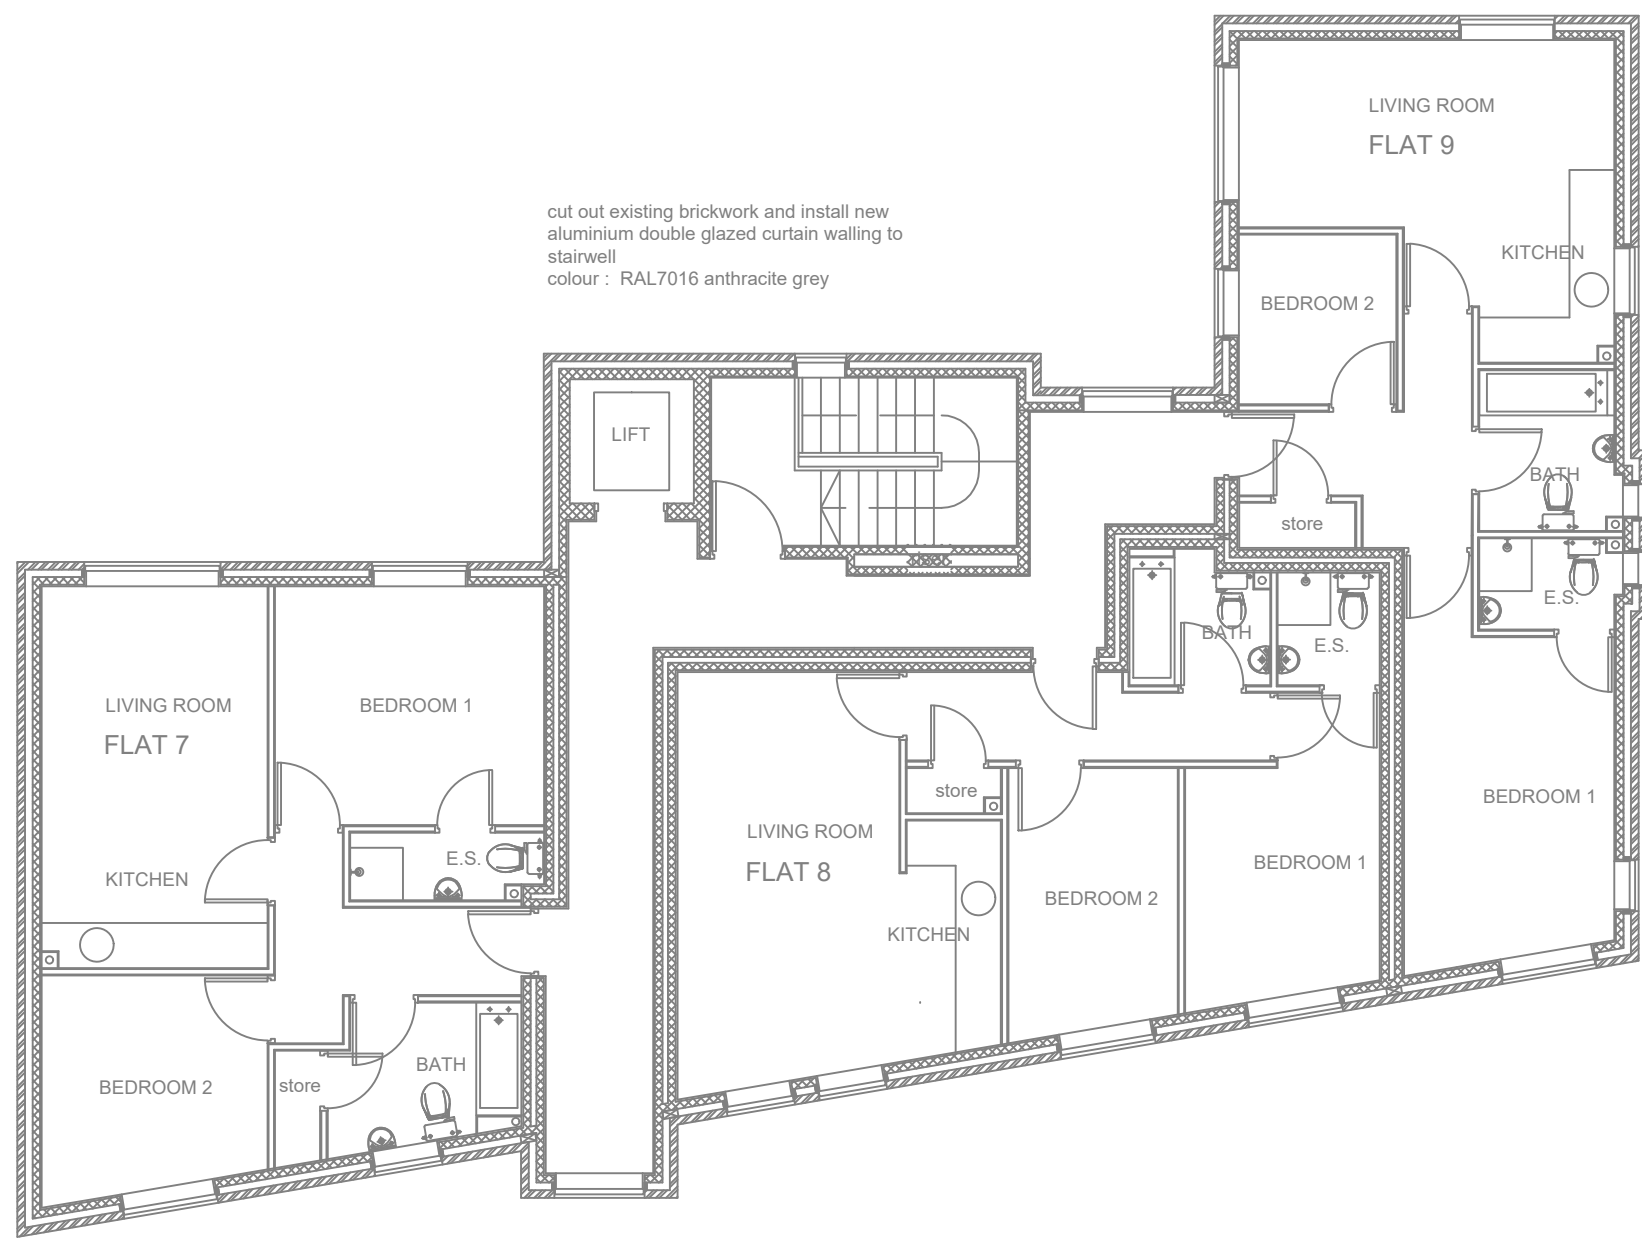

SECOND FLOOR PLAN

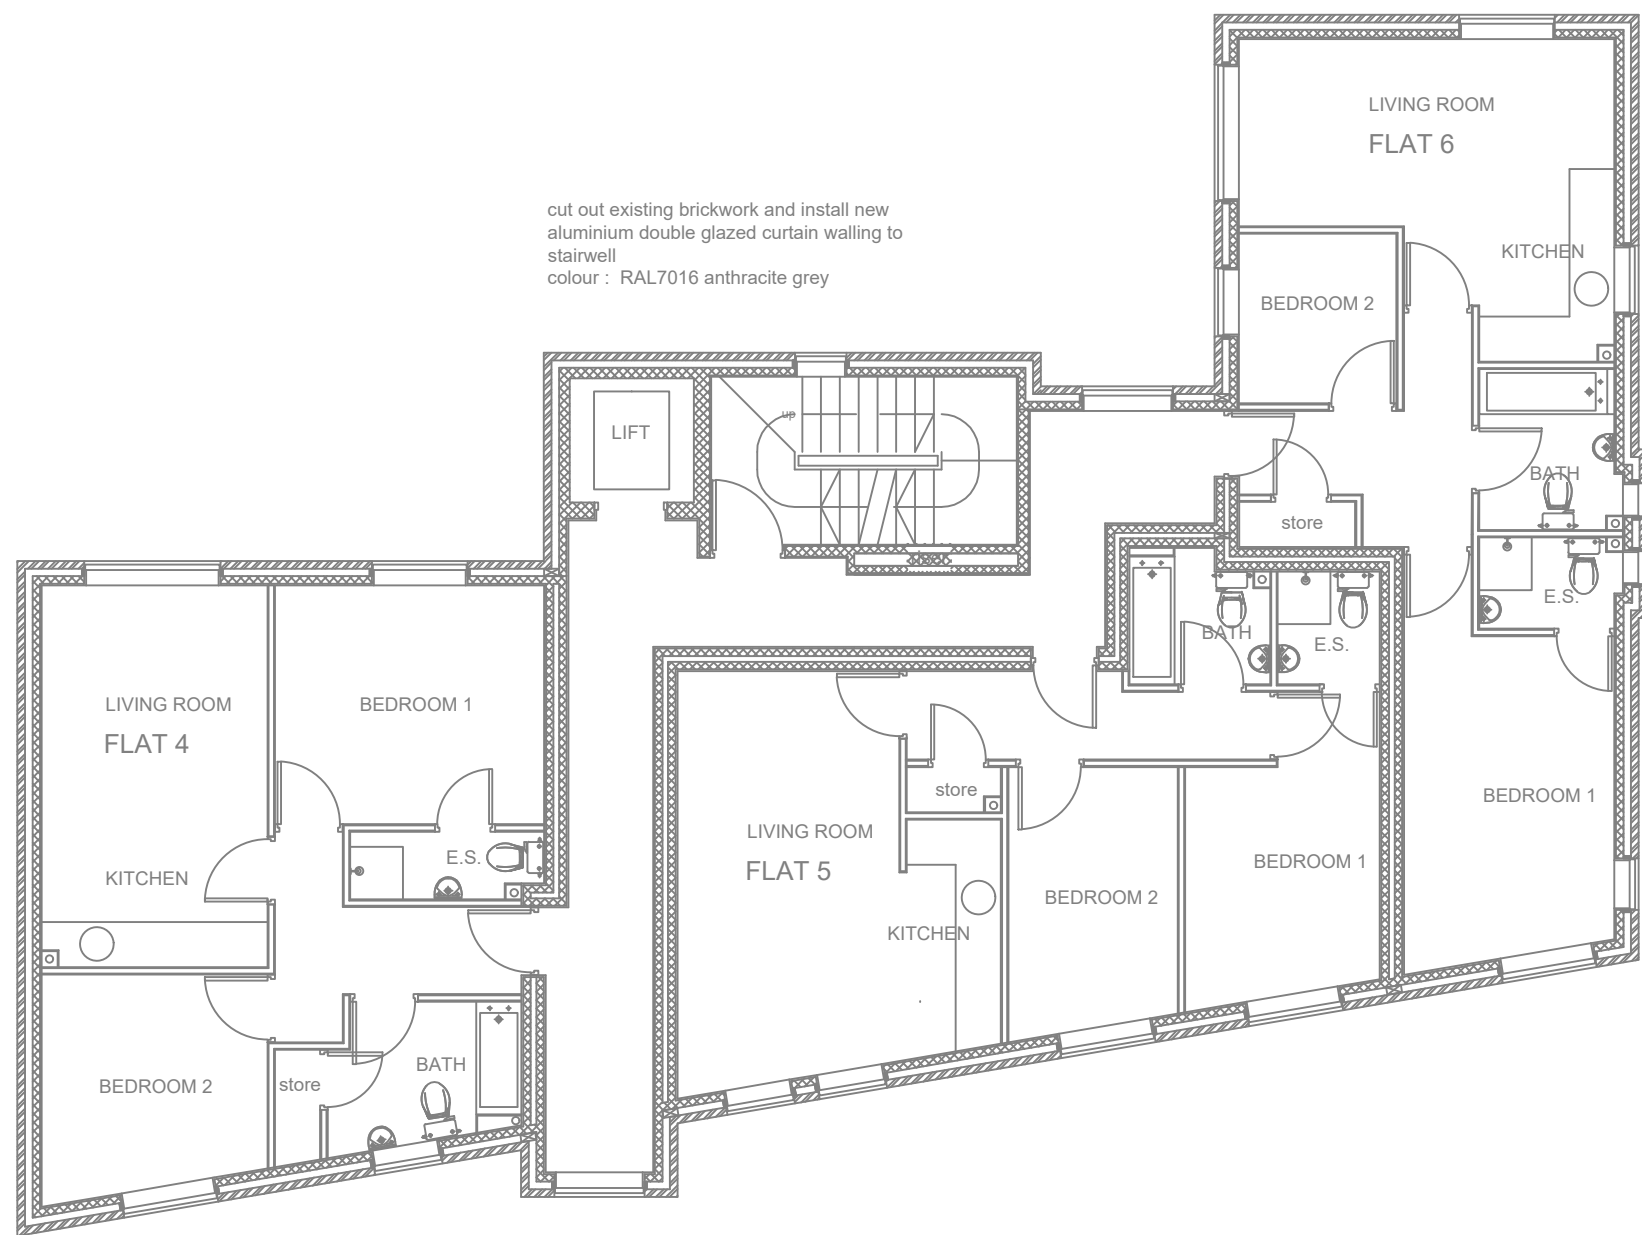

FIRST FLOOR PLAN

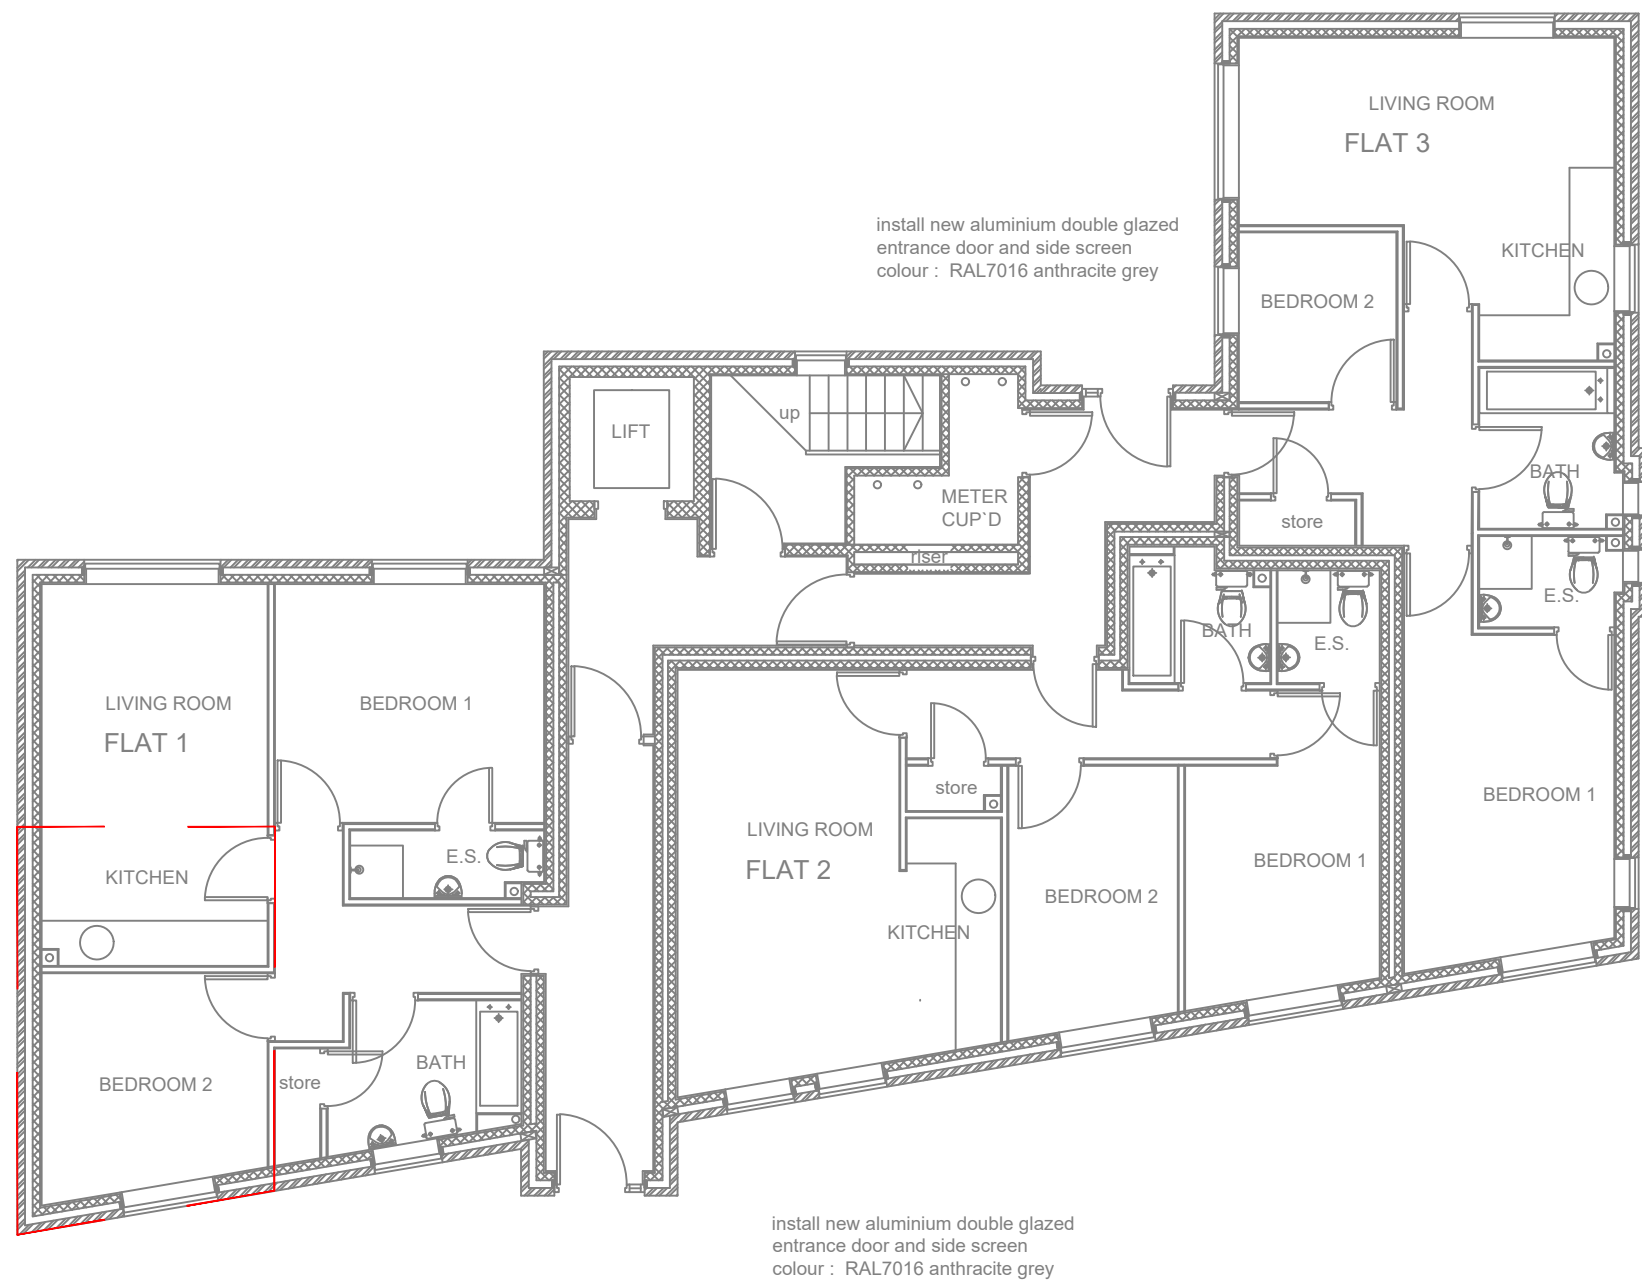

EXTENT OF EXISTING BASEMENT
AREA INDICATED BY RED HATCH

Client	akps limited		
Project	residential development at rochdale road, blackley		
Drawing Title	GA floor plans		
Scale	1:100@A1 / 1:200@A3	do not scale	
Drawing Number	RK103.05	Status planning	Revision
RK Architectural Limited			
Arrow Mill, Queensway, Rochdale. OL11 2YW. tel. 07585 943280. email. onearchitectural@gmail.com			