


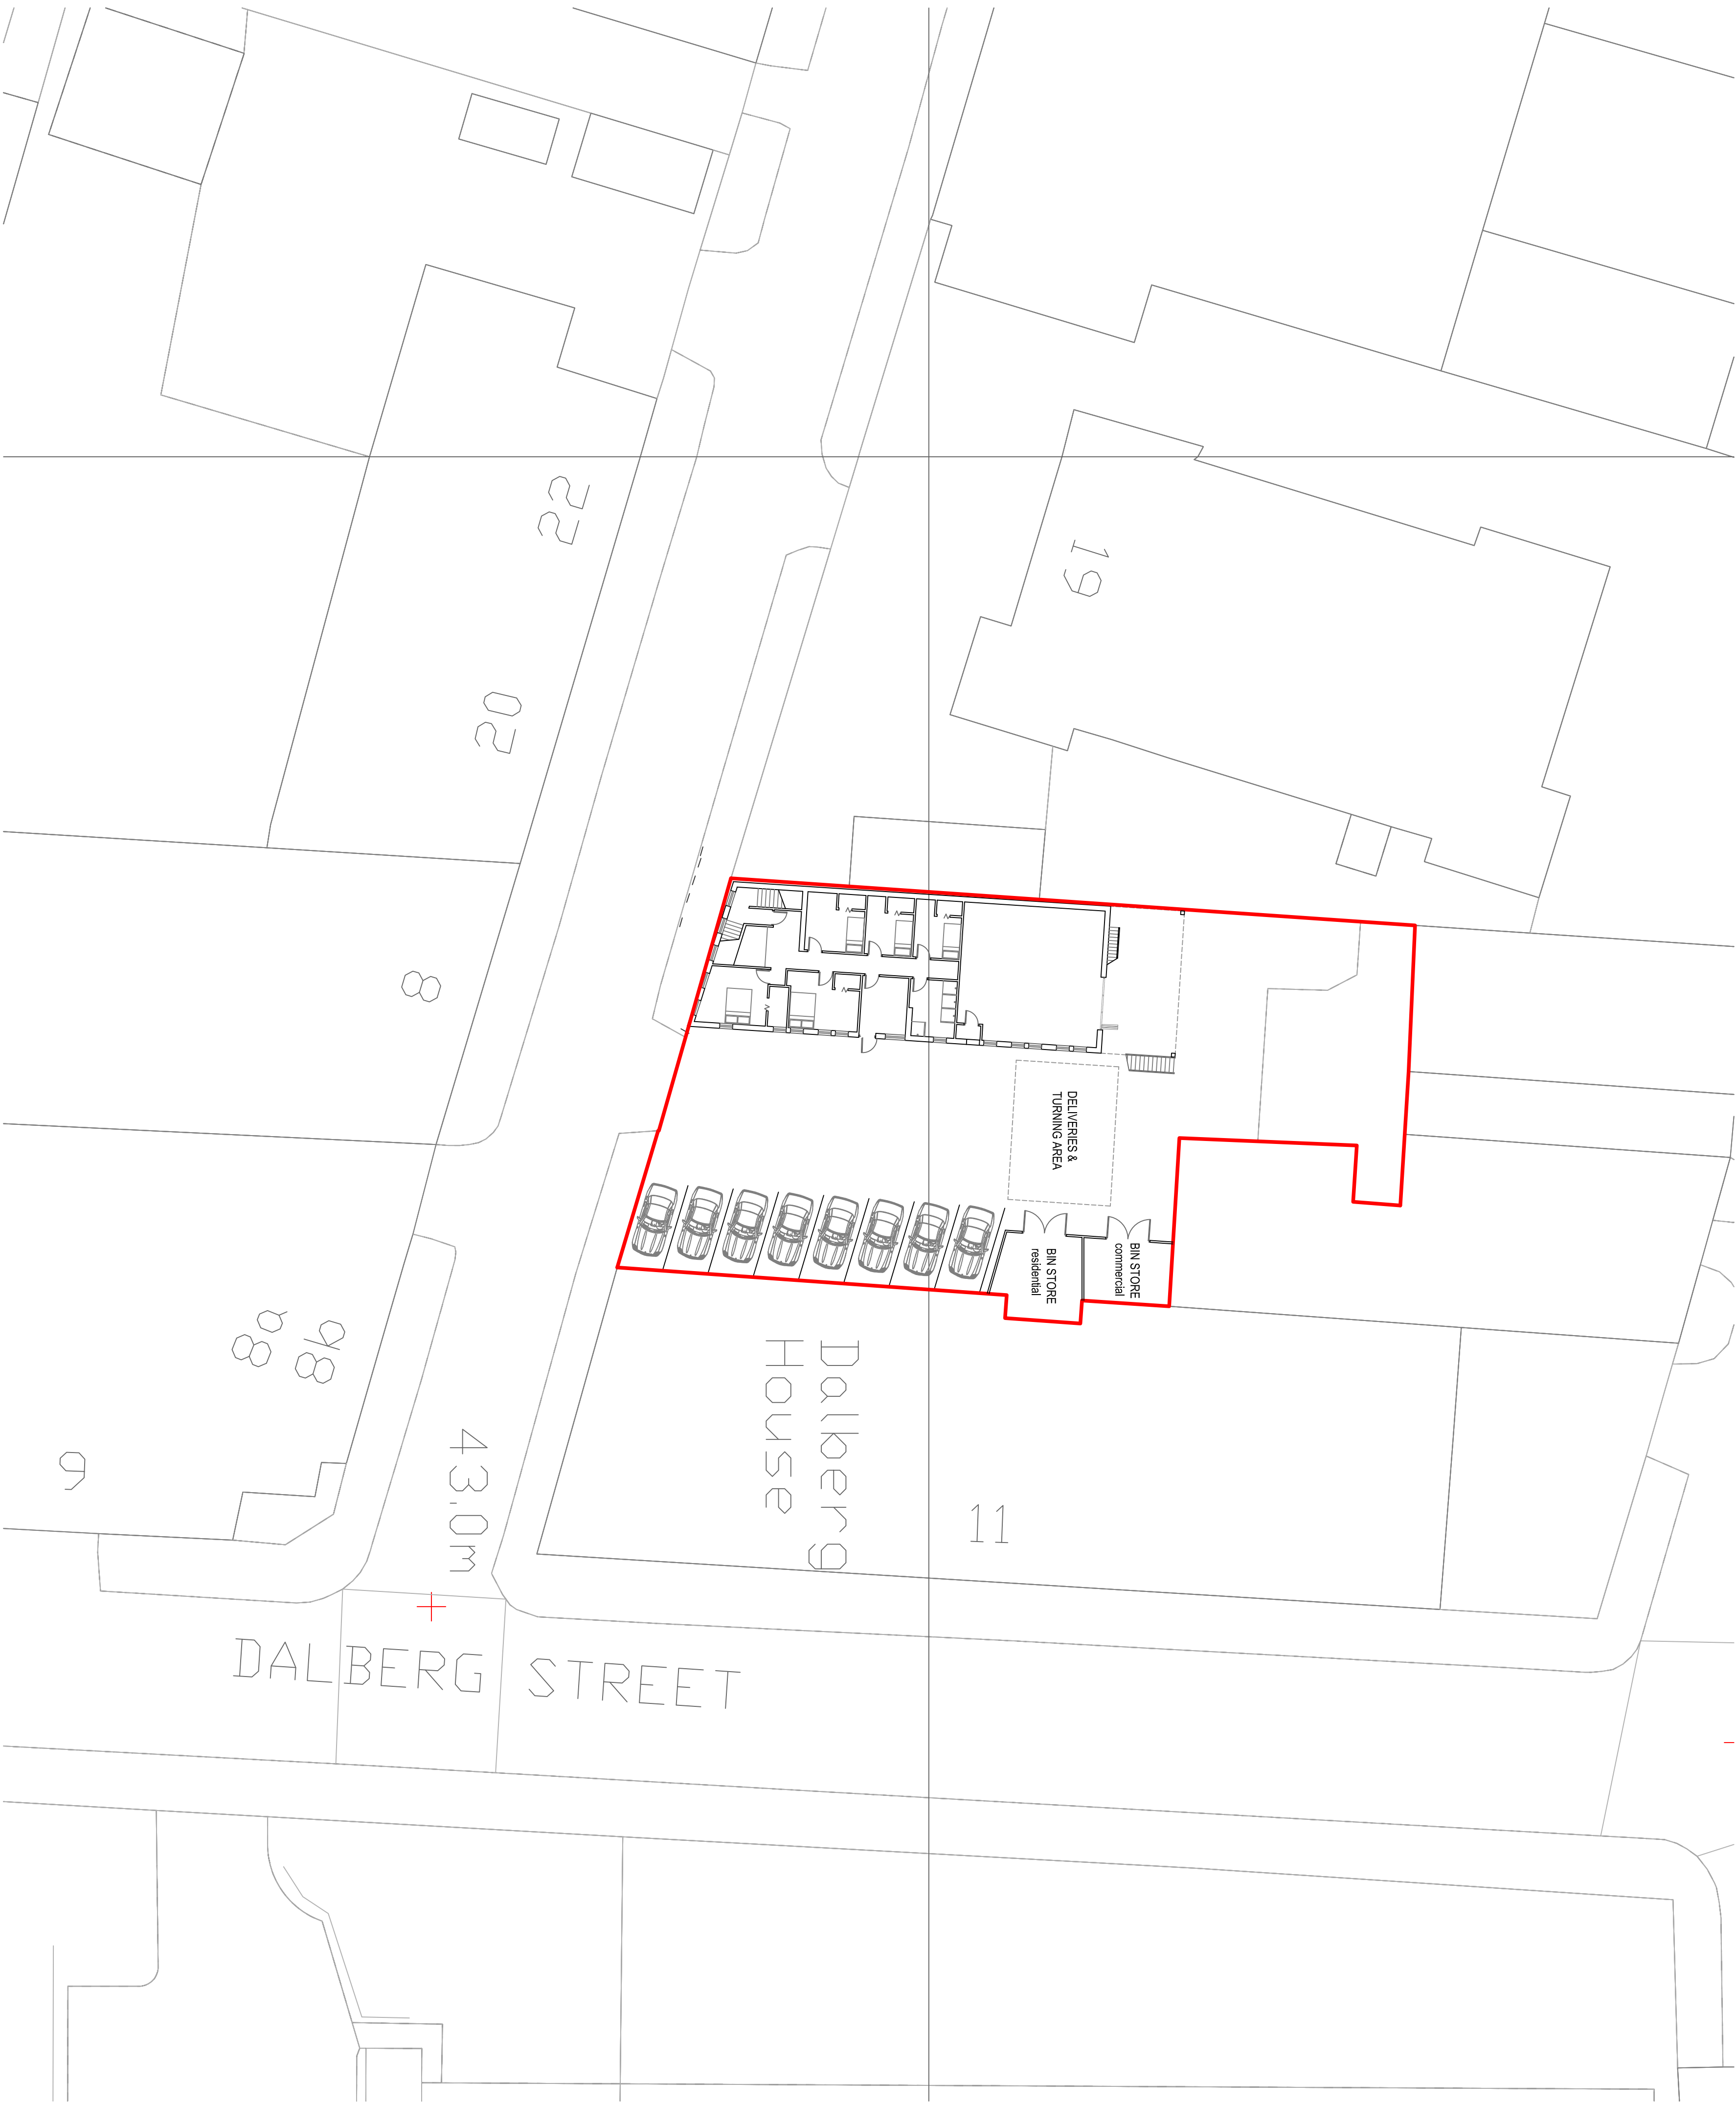

REV A General amendments

23 Dolphin Street
Arctwick
M12 6BG

Proposed Site Plan

Drawn: CDW
Scale: 1:200 @ A1
Date: June 2025

3021_ARD_01_Planning_Rev_B

