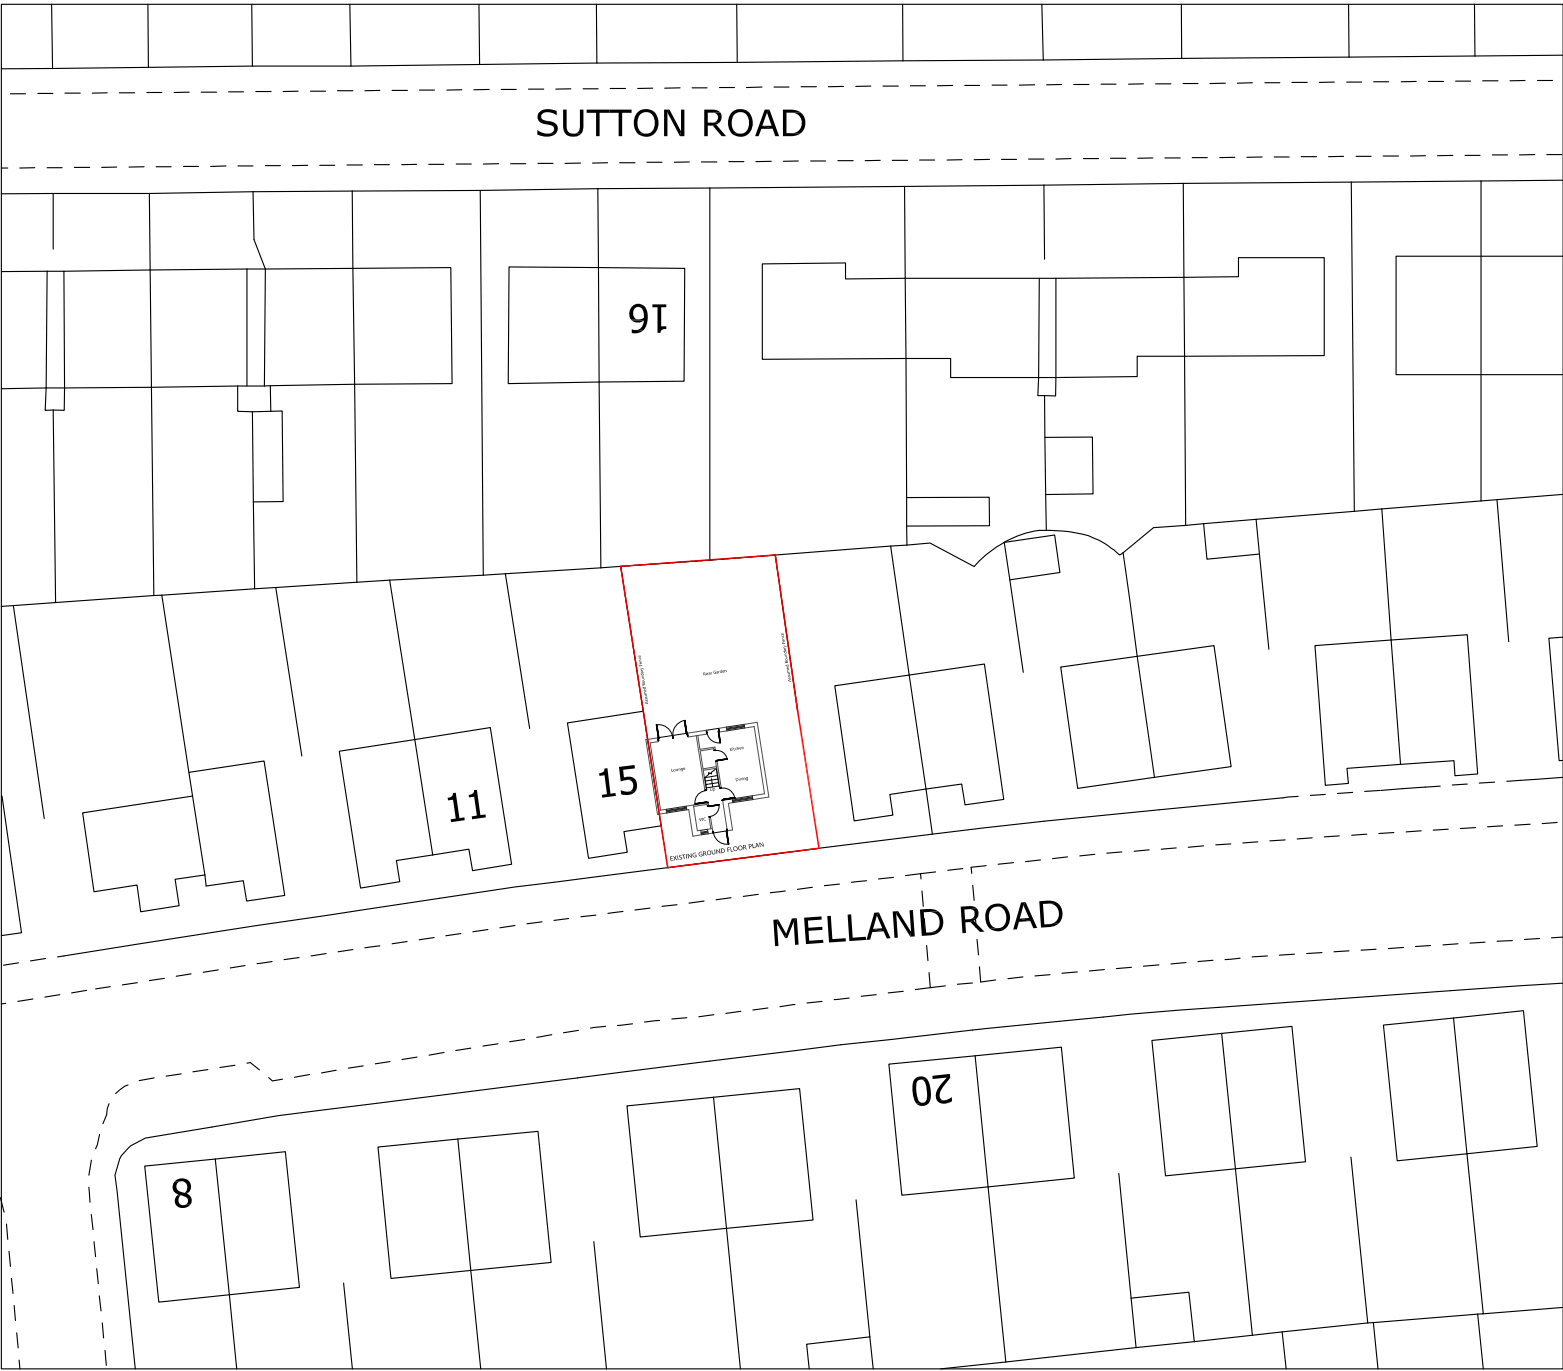


Project 17 MELLAND ROAD MANCHESTER M18 7QA		
Drawing Title EXISTING SITE PLAN		
Drawing No. 105		
Drawn: ZU	Status: Planning	Date 16.04.2025
Scale @ A3		1:500
XionTech Architects 721 Stockport Road Manchester M19 3AG www.xiontech.co.uk XionTech		