



Plot Stamp: G:\5700\5706 Faraday Demolition\1-WIP\BIM\5706-HMA-FT-Stage 4 Drawings_Updated.dwg Plot Date and Time Stamp: 15/08/2025 11:13:19

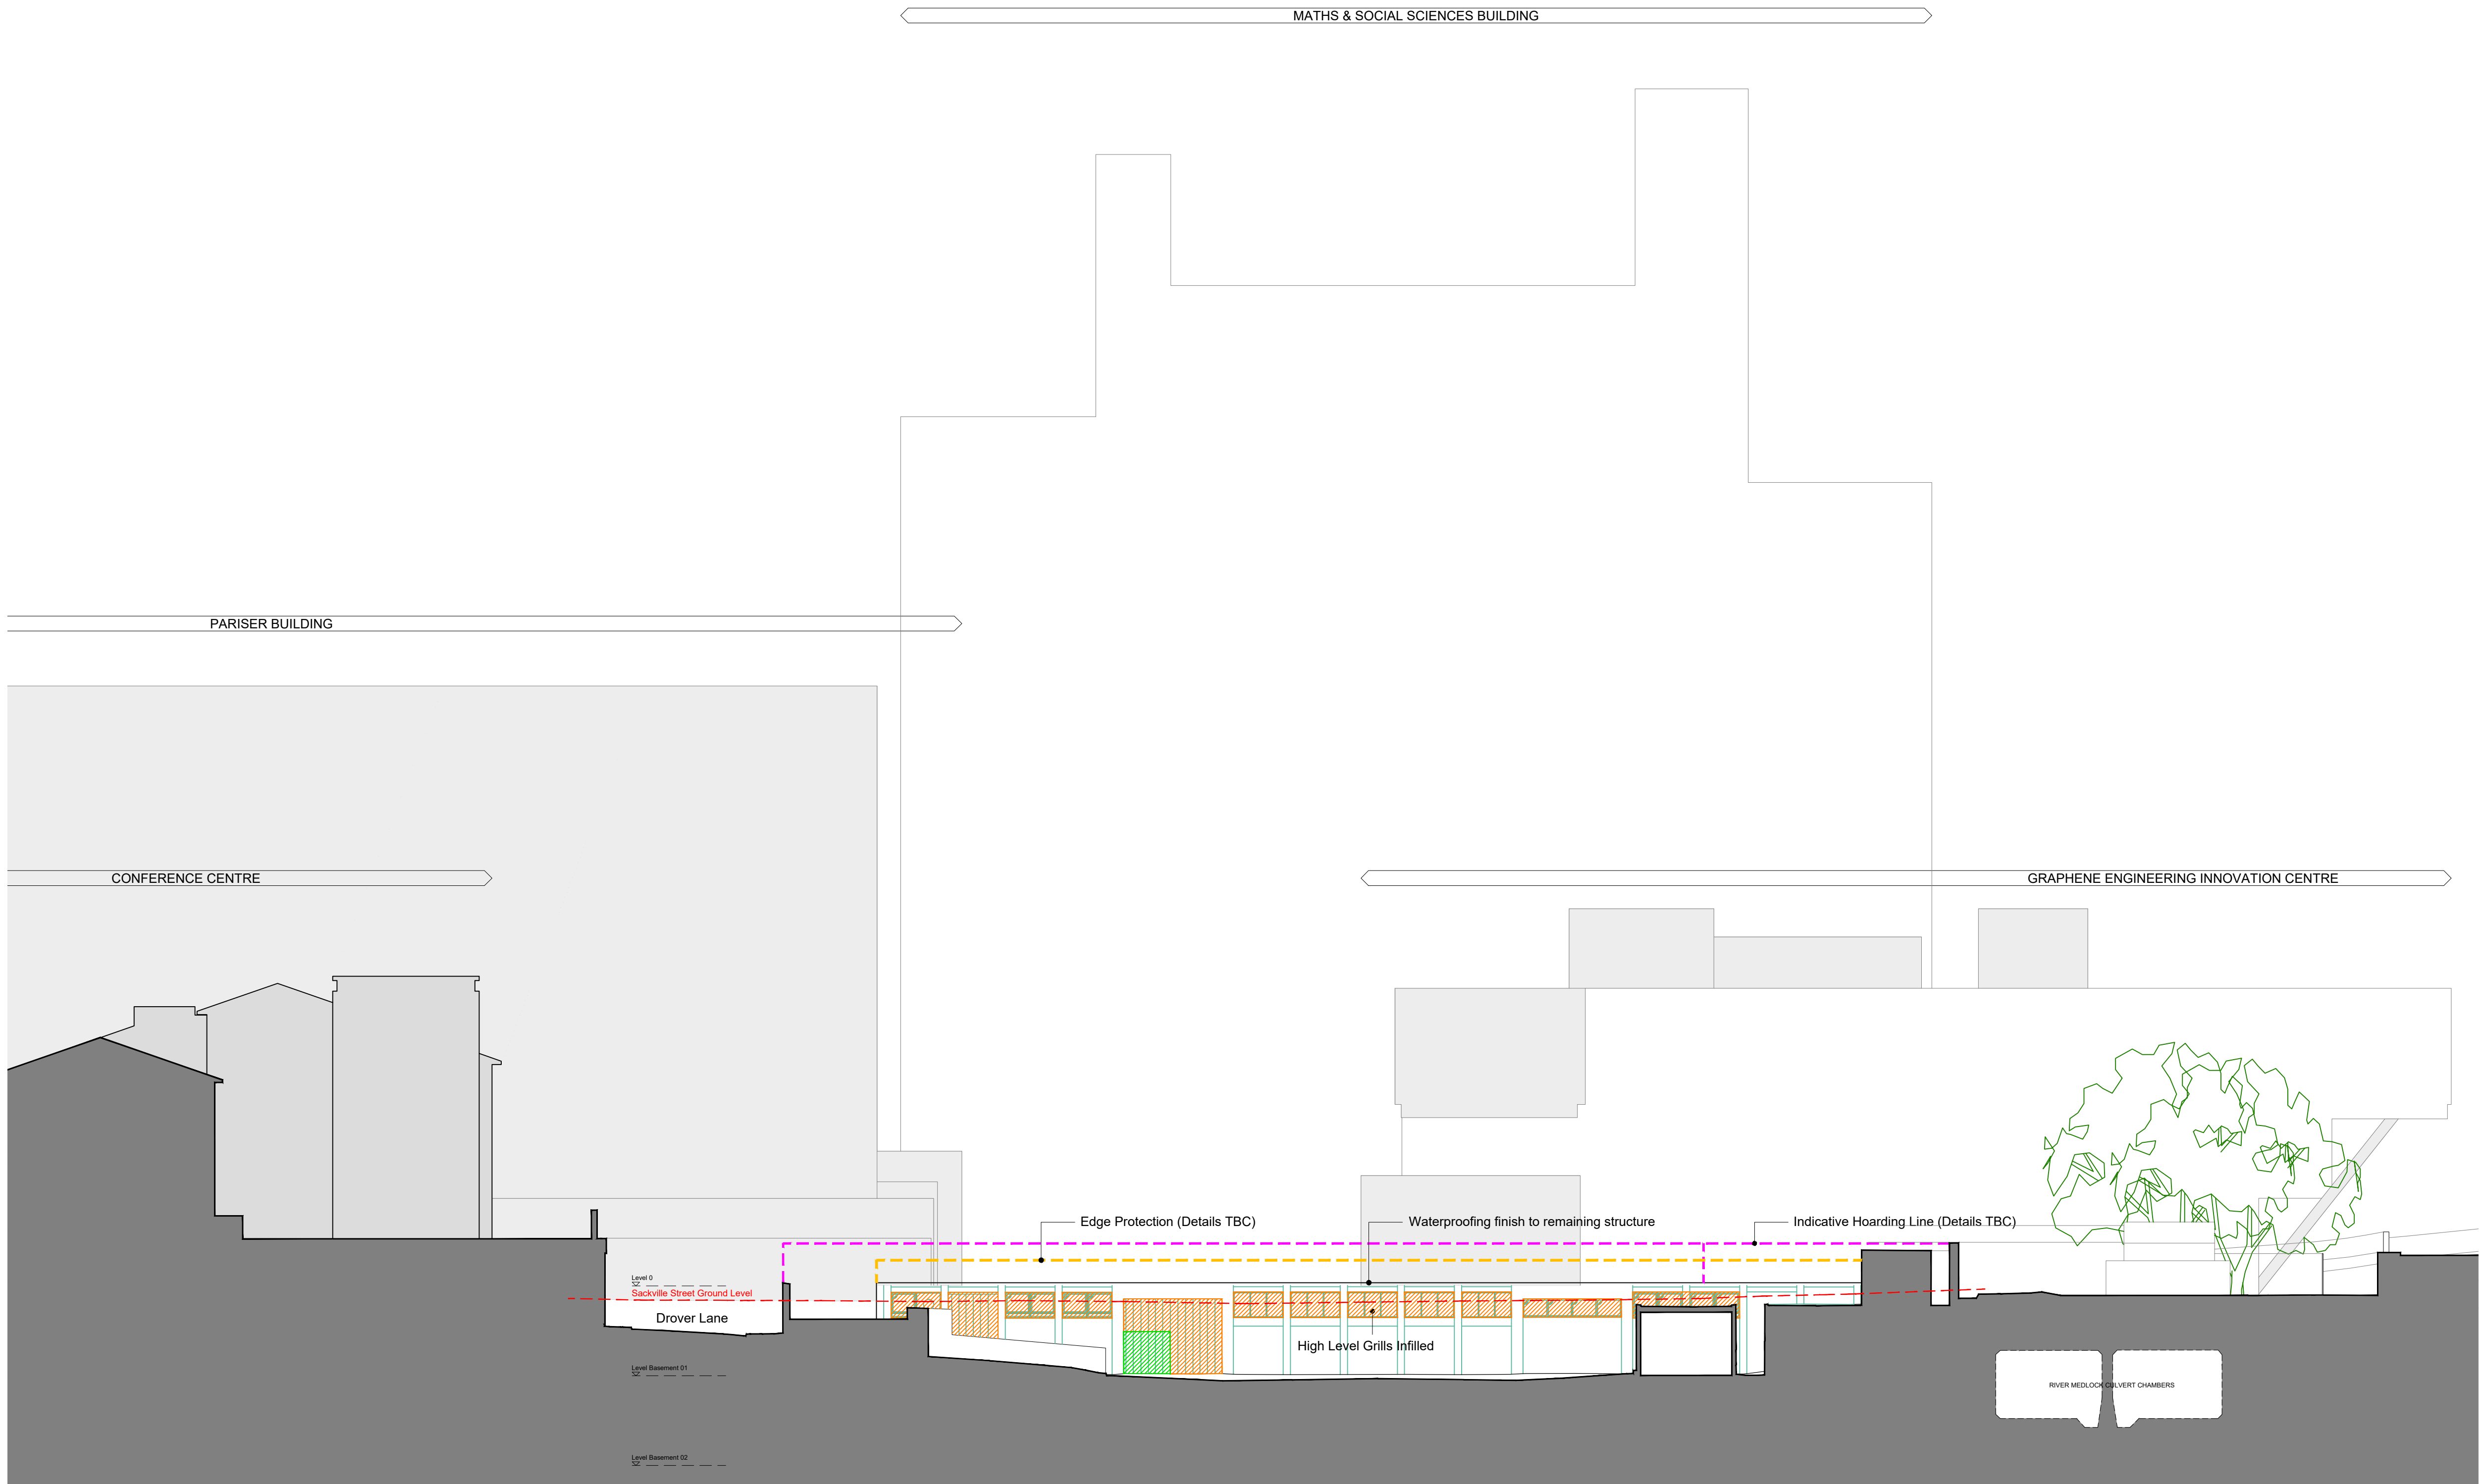


West Elevation

- NOTES**
- DO NOT SCALE FROM THIS DRAWING.
 - ALL MEASUREMENTS ARE IN MILLIMETERS UNLESS STATED OTHERWISE.
 - THIS DRAWING IS TO BE READ IN CONJUNCTION WITH THE SPECIFICATION AND ALL RELEVANT ARCHITECTURAL, ELECTRICAL, MECHANICAL AND STRUCTURAL DRAWINGS.
 - © UNIVERSITY OF MANCHESTER. THIS DRAWING MUST NOT BE REPRODUCED WITHOUT PERMISSION.
 - DIRECTORATE OF ESTATES AND FACILITIES TO BE NOTIFIED OF ANY DISCREPANCIES.

Elevations Key:

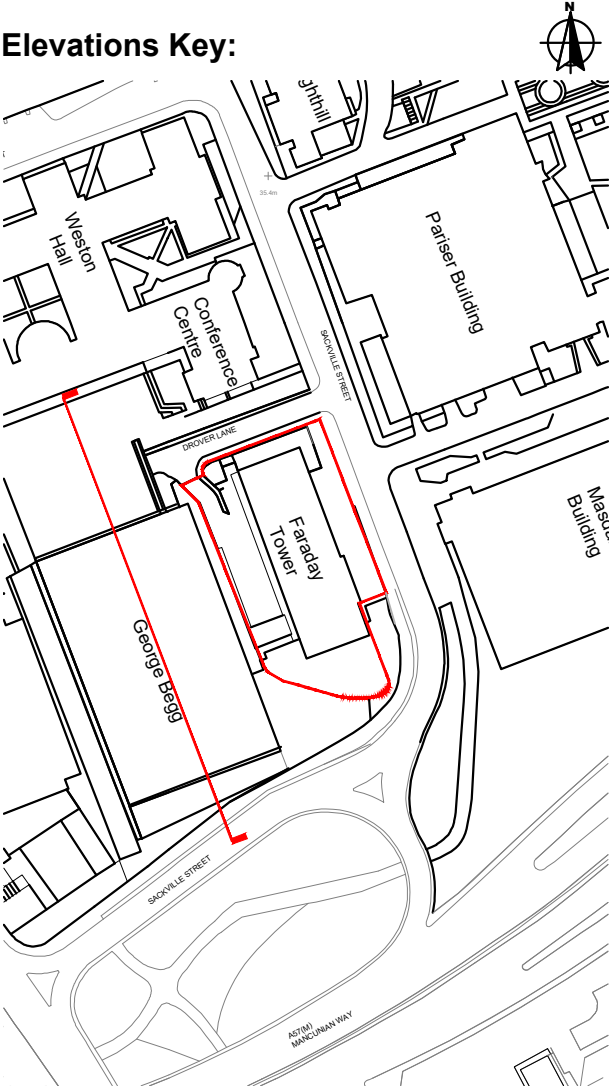

- Hoarding (Details TBC)
- Proposed Edge Protection (Details TBC)
- Openings Infilled
- New Secure Access/Egress Door (Details TBC)

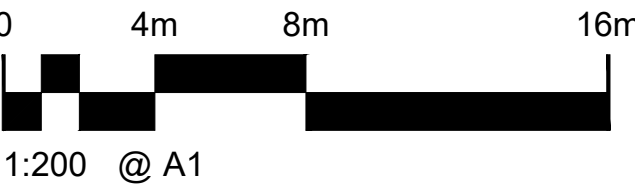

T4	Key amended. Proposed hoarding line amended.	14/08/25	MM	TF	HMA
T3	Issue for Planning	08/08/25	MT	MM	HMA
T2	High level grills infilled (to match plans)	12/05/25	MM	FW	HMA
T1	Issued for Stage 4.	25/04/25	SBG	MM	HMA
P1	First Issue. Issued for comments.	10/01/25	MM	FW	HMA

Rev	Description	Date	By	Chk'd	Auth
-----	-------------	------	----	-------	------

MANCHESTER
1824

The University of Manchester

Directorate of Estates and Facilities
Beyer Building
The University of Manchester
Oxford Road
Manchester
M13 9PL

**HALLIDAY
MEECHAM
ARCHITECTS**

Halliday Meecham Architects Limited
111 Piccadilly, Manchester M1 2DT
+44 (0)161 901 1200

4 Devonshire Street, London W1W 5ST
+44 (0)20 460 0175
info@hallidaymeecham.com
www.hallidaymeecham.com

Drawing Status

PLANNING

Project

Faraday Tower Demolition

Building Name

Faraday Tower

Building No.

162AA

Site Name

UNIVERSITY OF MANCHESTER

Sub Site Name

North Campus

Drawing Title

Proposed Demolition Elevations - West

PM

ARC

Drawn

MM

Checked

FW

Authorised

HMA

Scale @A1

1:200

Date

27/09/24

Date

10/01/25

Date

10/01/25

Drawing No.

5706-HMA-FT-ZZ-DR-A-20202

Revision

T4