
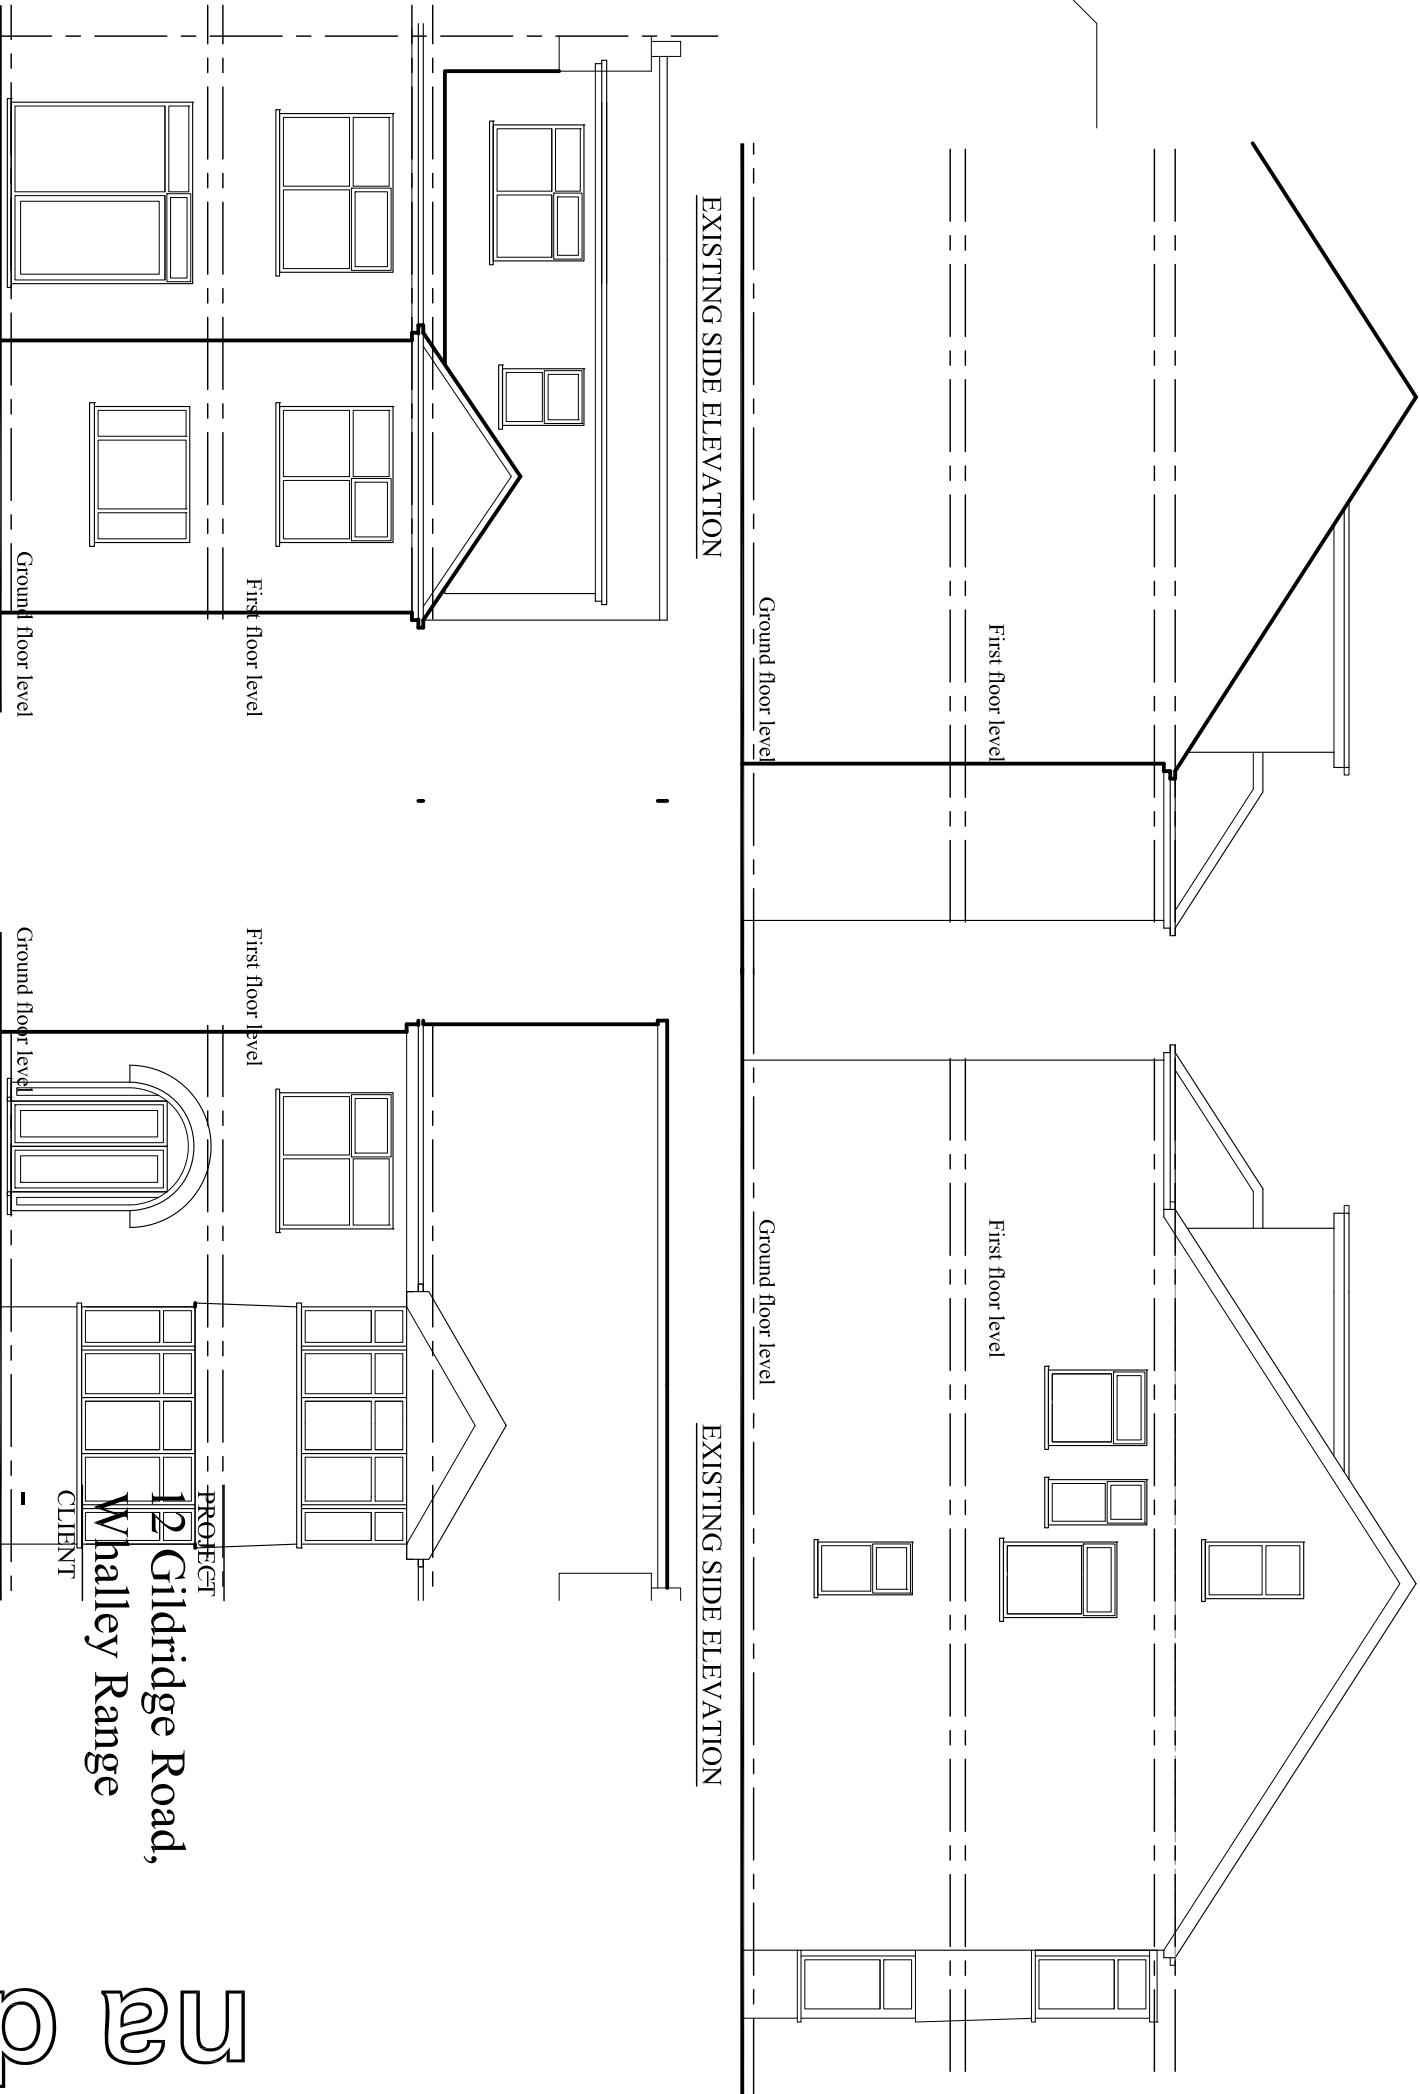


PURPOSE OF ISSUE	PLANNING
All information should be checked by the contractor on site before commencing work. Any discrepancies should be reported to the Designer immediately. All rights are reserved and are not transferable. Unauthorised reproductions of this drawing are not permitted.	

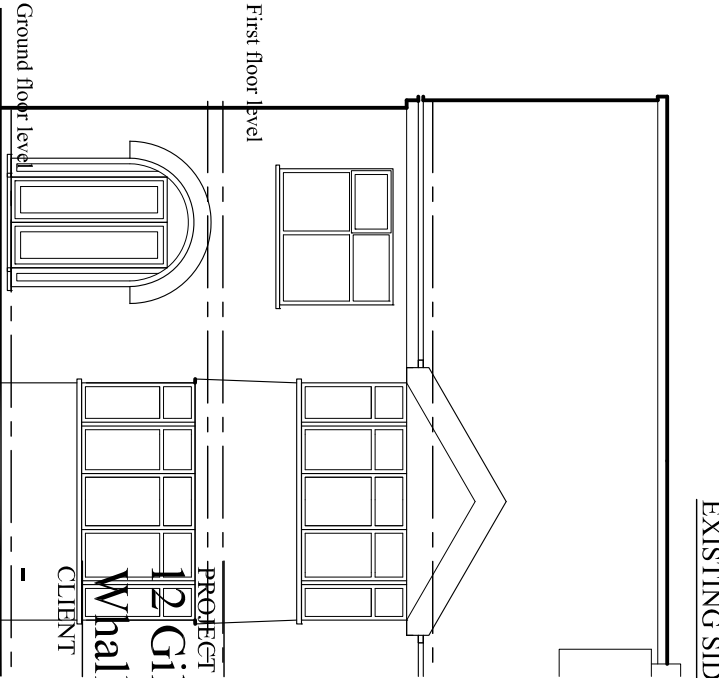

EXISTING FRONT ELEVATION

DRAWING TITLE

Existing Plan

JOB No

DRAWING No

NA-P01

SCALE

DATE

REVISION

1:100@A3

Aug. 2025

t: 0782 895 3405

e: nadesignandbuilds@gmail.com

nadesign