



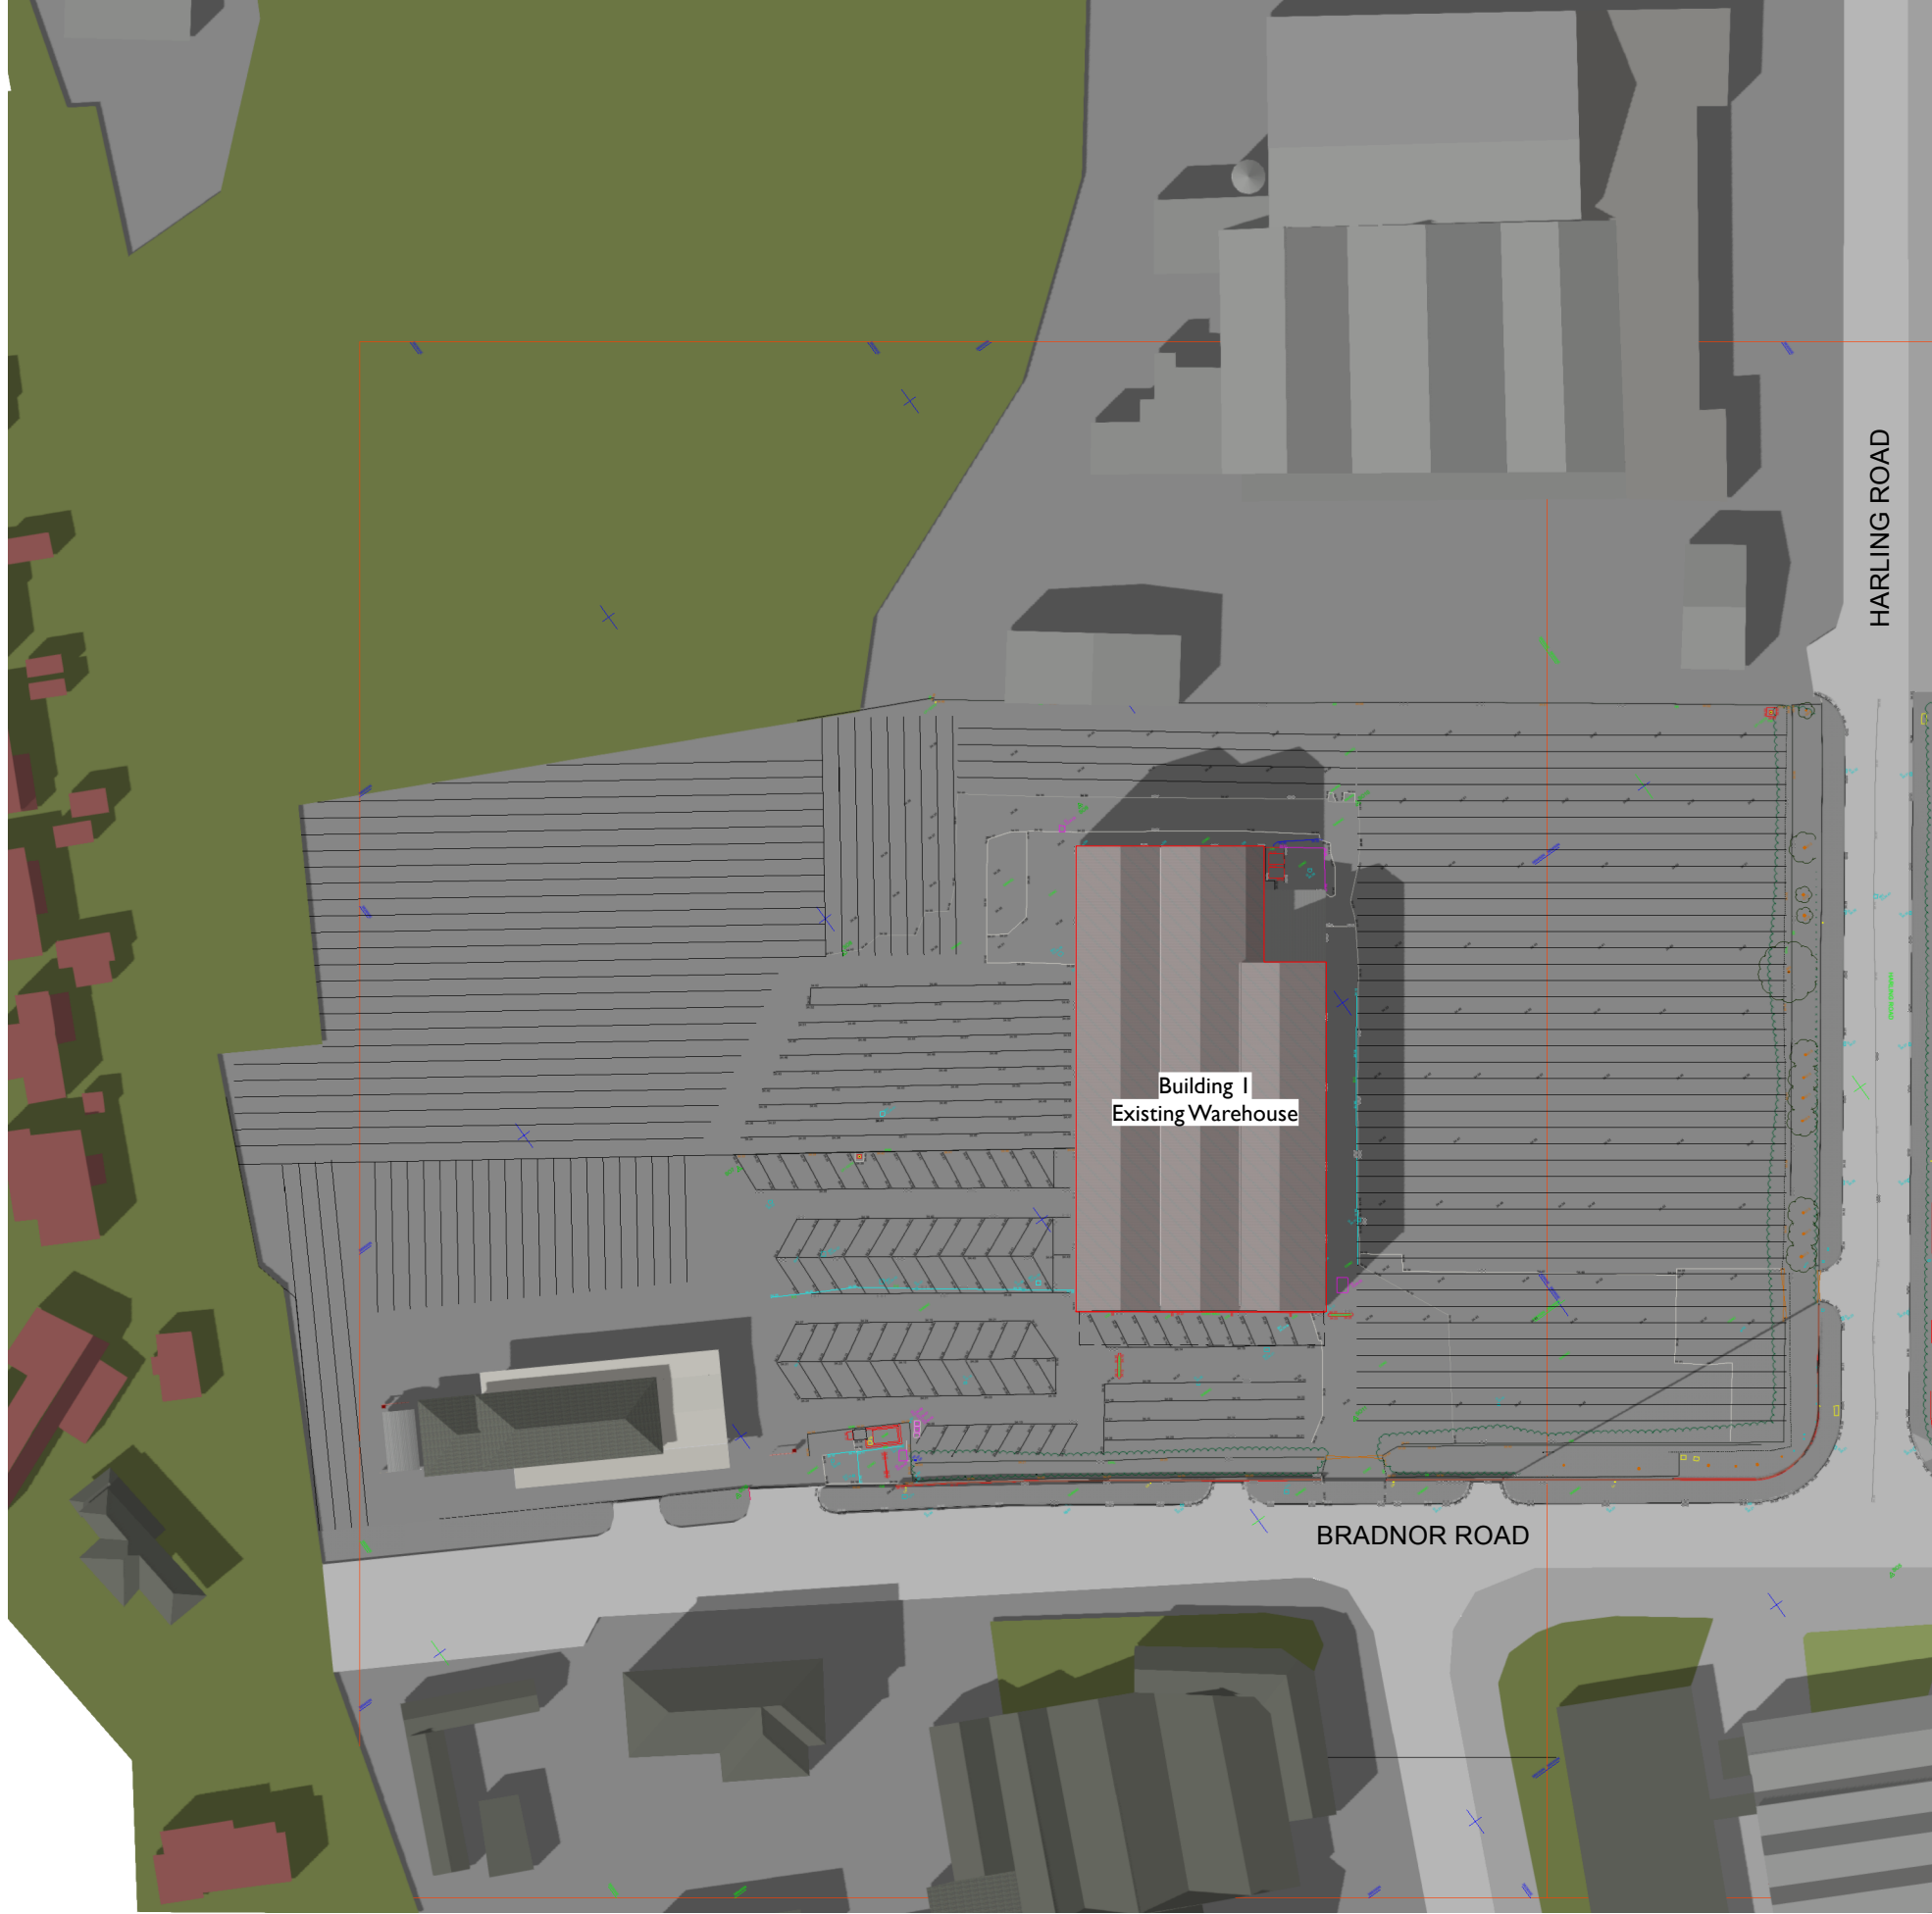

1 Existing Site Plan  
Scale: 1:1000

 

COPYRIGHT OF ATELIER MB LTD  
DO NOT SCALE FROM THIS DRAWING  
DIMENSIONS TO BE CHECKED ON SITE

Scale 1:10 000

Extent of demolition works

| Rev                                                                    | Note          | DRN                            | CHK |
|------------------------------------------------------------------------|---------------|--------------------------------|-----|
| <b>Wythenshawe Bus Garage and Car Park</b>                             |               |                                |     |
| Extent of Demolition                                                   |               |                                |     |
| scheme                                                                 | 1950          |                                |     |
| drwg no.                                                               | <b>E(903)</b> |                                |     |
| revision                                                               |               |                                |     |
| scale                                                                  | 1:1000 @ A3   |                                |     |
| date first drawn                                                       | Aug 22        |                                |     |
| drawn                                                                  | PL            |                                |     |
| SK sketch E existing P proposed T tender C construction FI final issue |               |                                |     |
| www.ateliermb.co.uk<br>t 0161 236 0051<br>e architect@ateliermb.co.uk  |               |                                |     |
|                                                                        |               | Atelier MB<br>Urban Architects |     |