

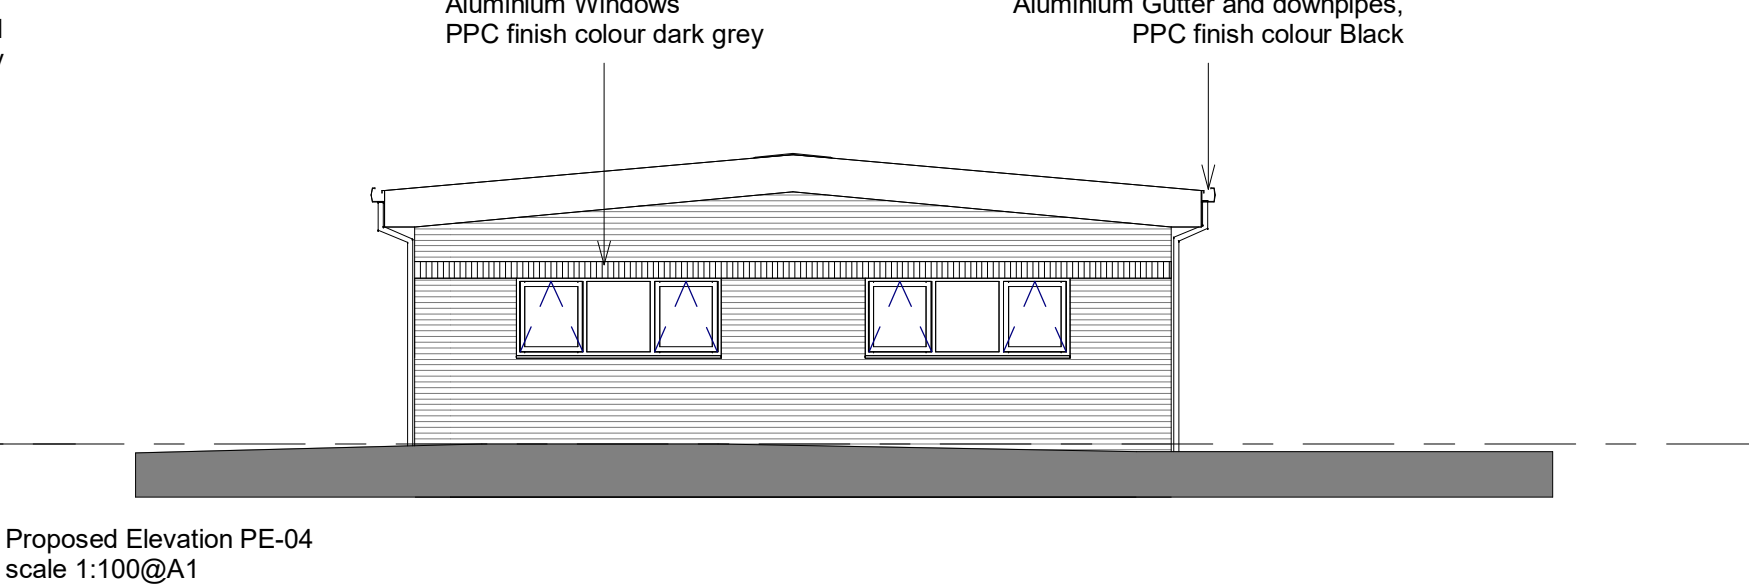
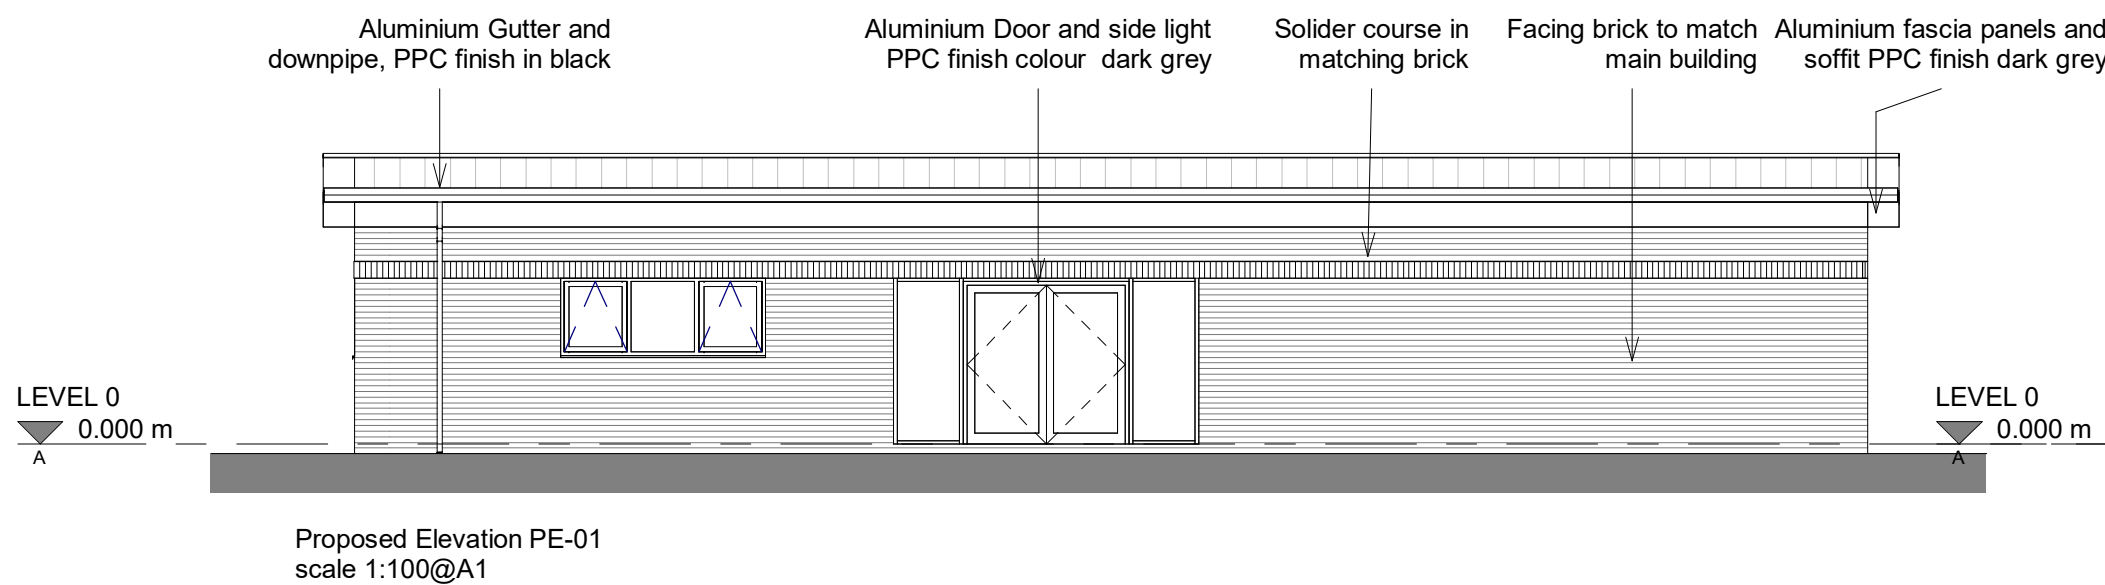
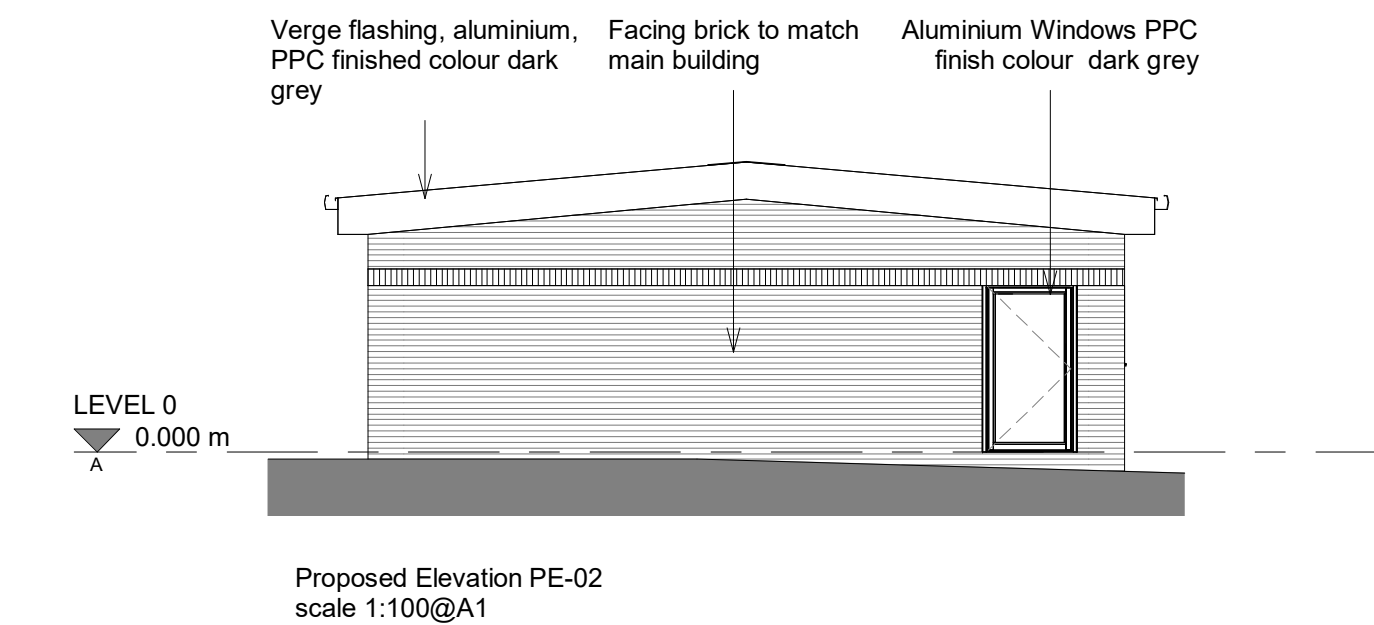
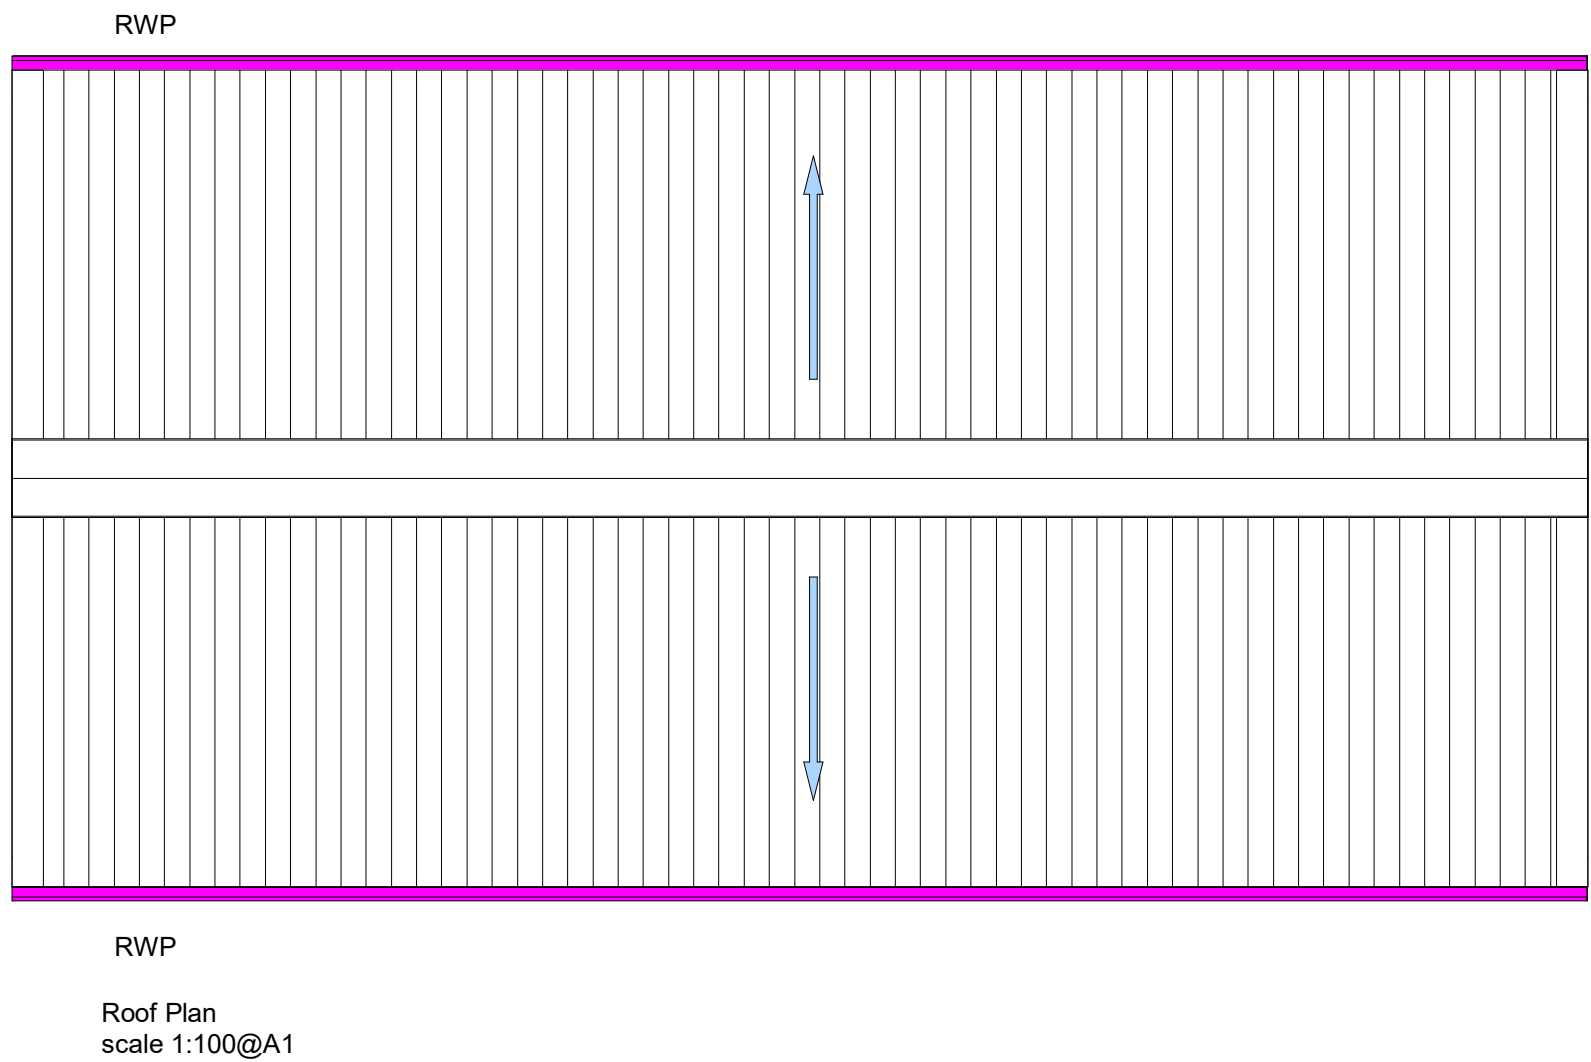


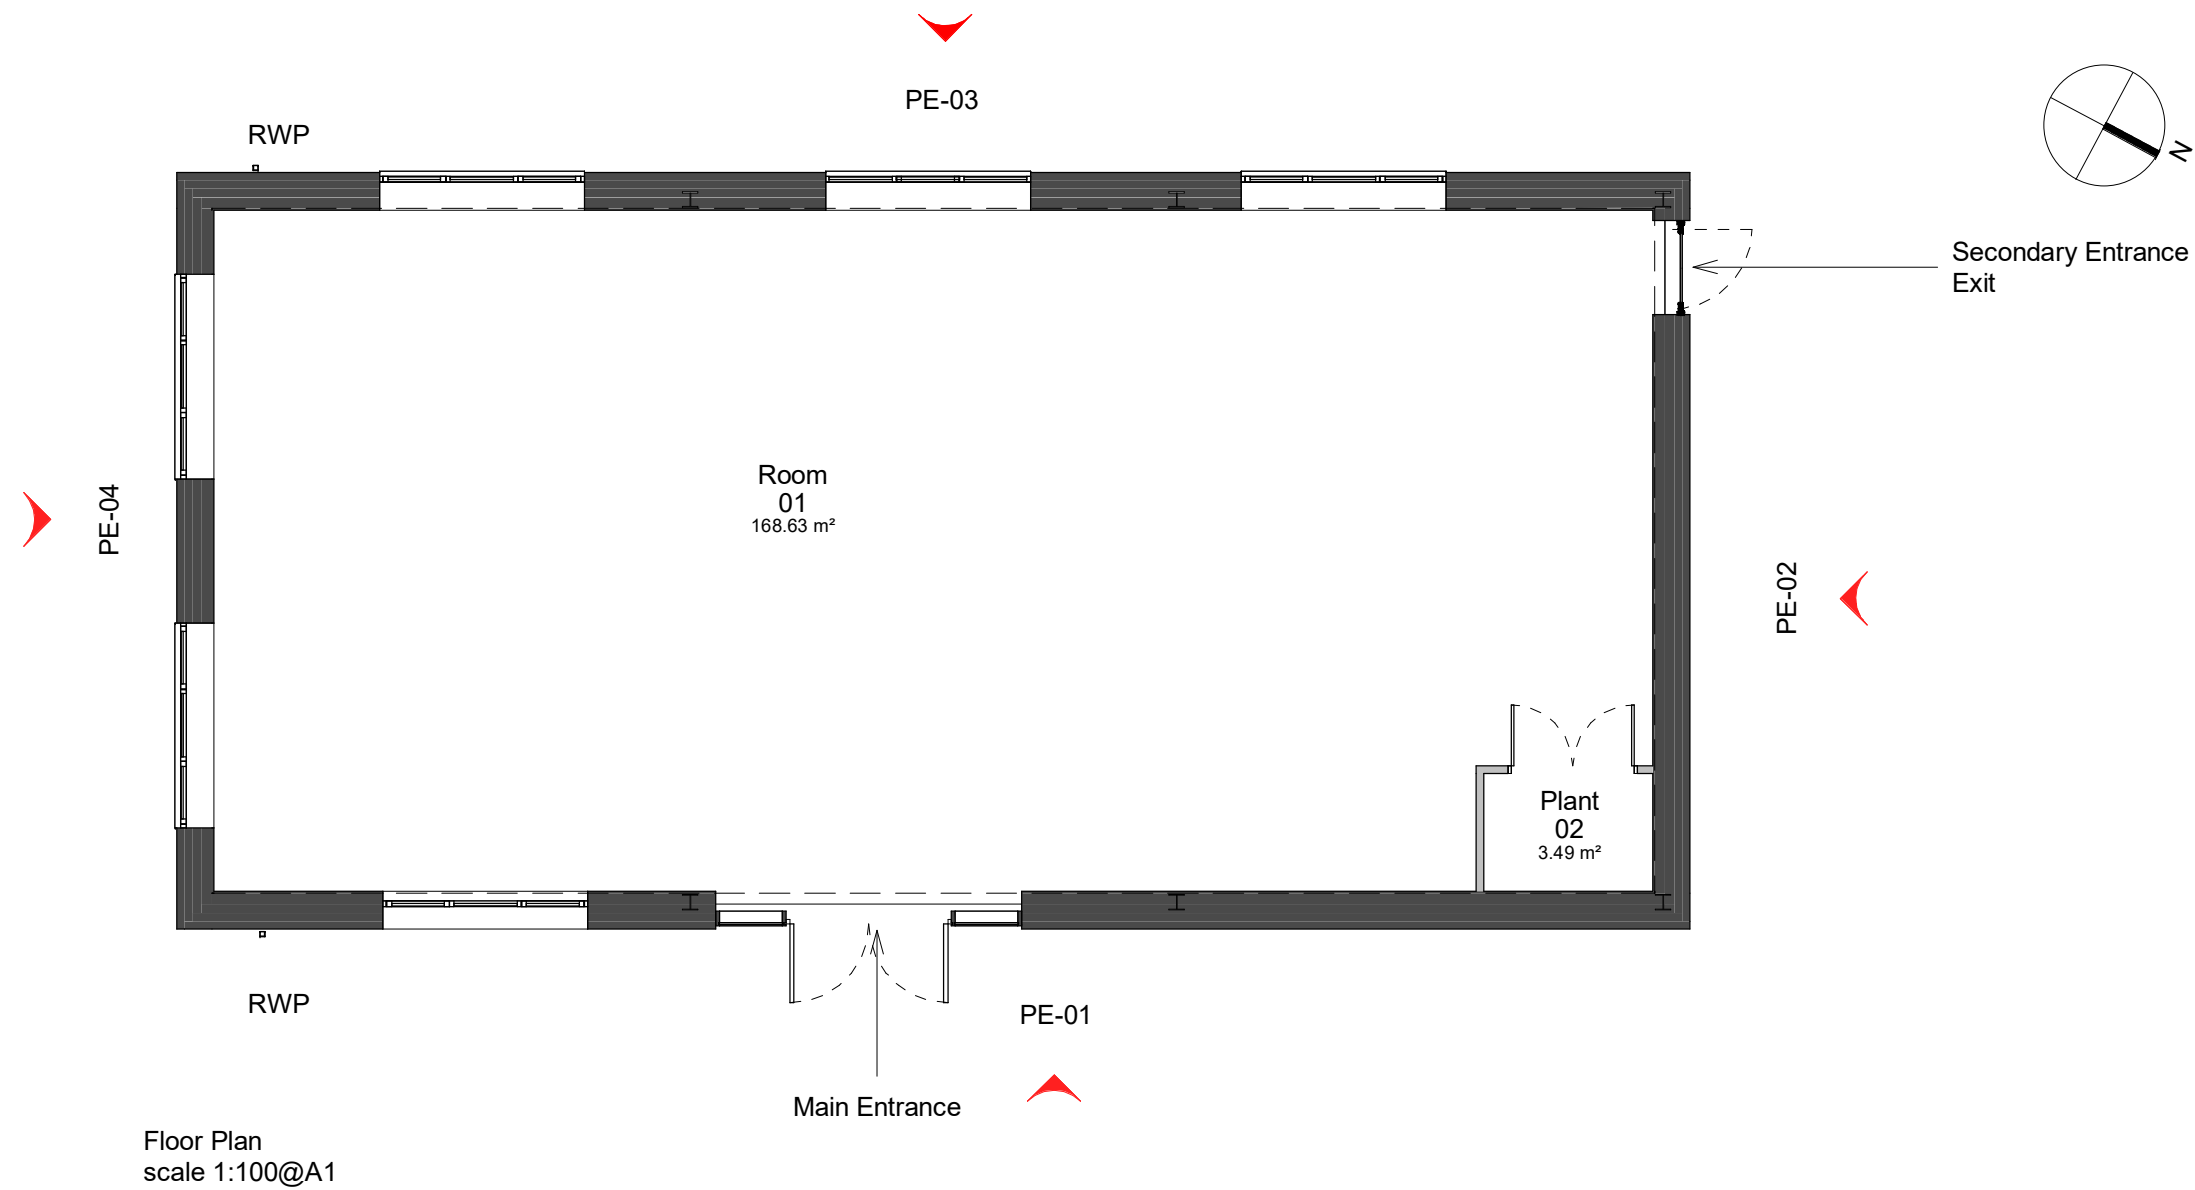

Rev	Description	Date	Dr by	App by
original by ASN		date created 12.09.25	approved by SS	

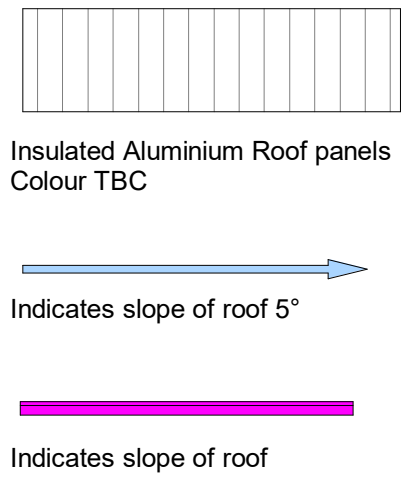

AHR Building Consultancy Ltd
5th Floor
55 Princess Street
Manchester
M2 4EW
United Kingdom

T +44(0)161 8287900
E manchester@ahr.co.uk
www.ahr.co.uk

client name Co-op Acedemies Trust	
project Co - op Academy Belle Vue Stand Alone Building	
drawing Proposed Plan, Roof Plan and Elevations	
computer file H:\02\MAN\0253\002\00253.002 - Co-op Academy Belle Vue - New Drawings H:\02\Design\0253\002\00253.002 - Co-op Academy Belle Vue - New Drawings	plot date
project number 2025.00253.002	scale 1 : 100 @A1
drawing number CAT-AHR-BV-00-DR-A-20-001	rev issue status Planning

This drawing is to be read in conjunction with all related drawings. All dimensions must be checked and verified on site before commencing any work or producing shop drawings. The originator should be notified immediately of any discrepancy. This drawing is copyright and remains the property of AHR.