



Plot Stamp: G:\5700\5706 Faraday Demolition\1-WIP\BIM\5706-HMA-FT-Stage 4 Drawings_ Updated.dwg Plot Date and Time Stamp: 15/08/2025 11:20:26

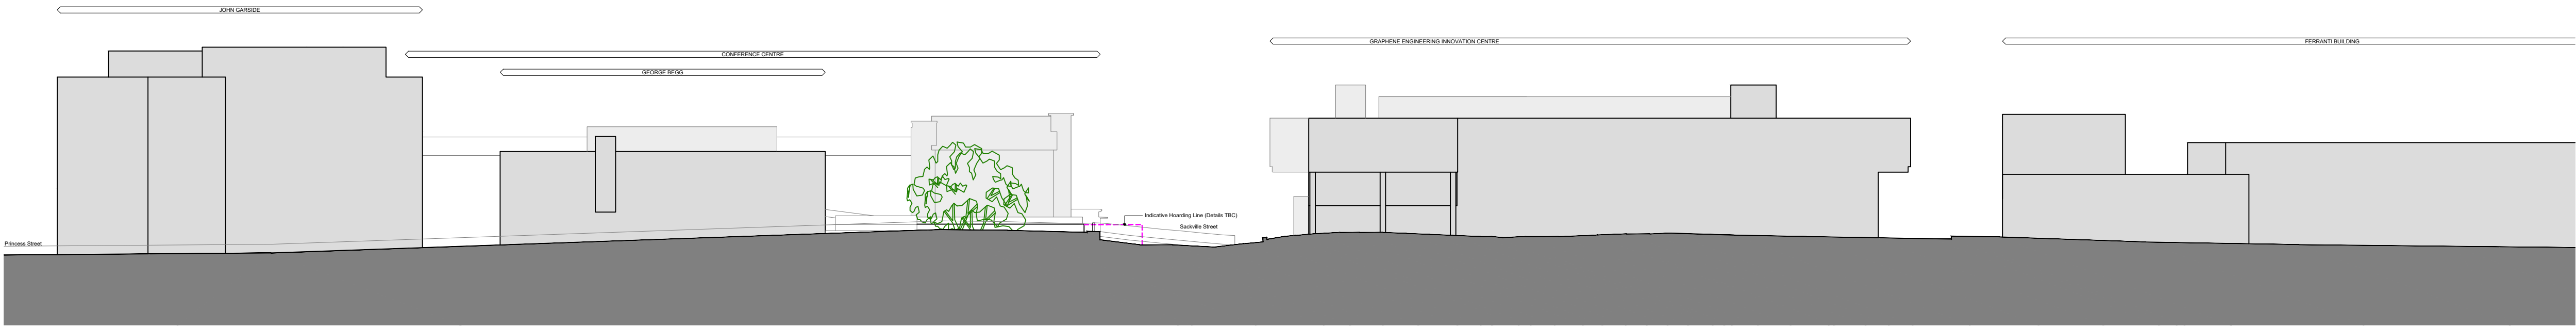


South Elevation

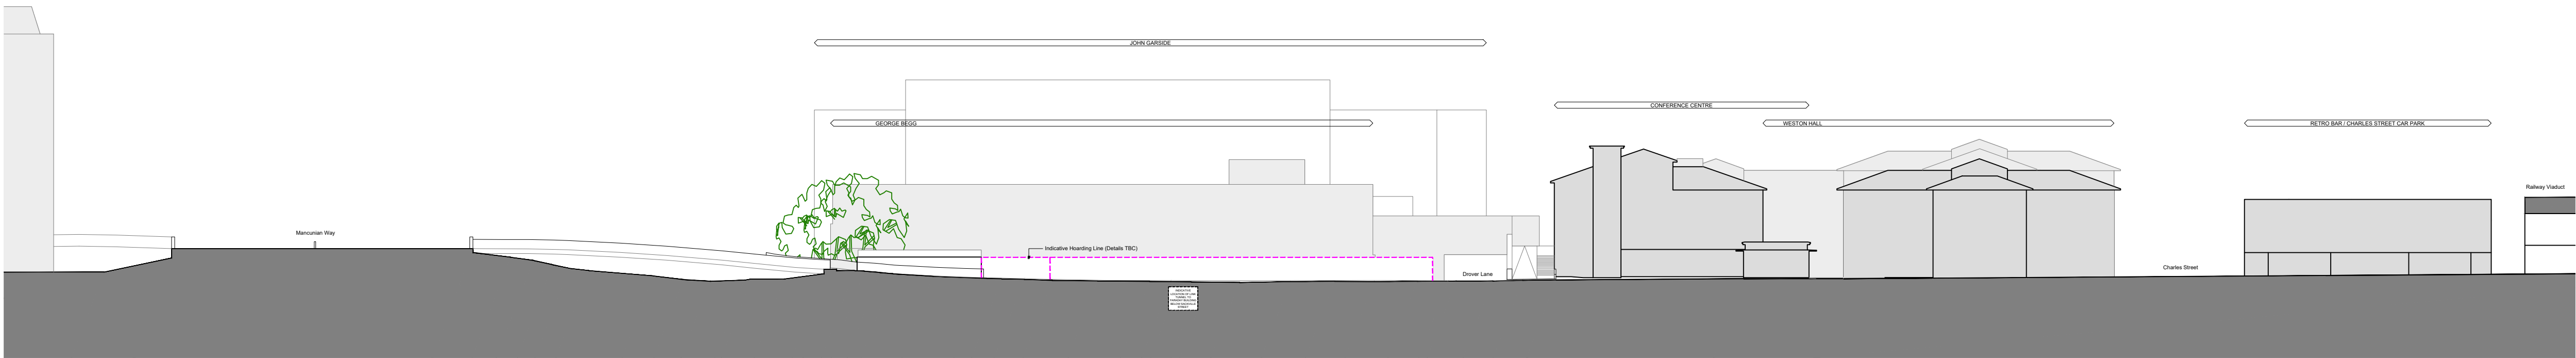


East Elevation

- NOTES**
- DO NOT SCALE FROM THIS DRAWING.
 - ALL MEASUREMENTS ARE IN MILLIMETERS UNLESS STATED OTHERWISE.
 - THIS DRAWING IS TO BE READ IN CONJUNCTION WITH THE SPECIFICATION AND ALL RELEVANT ARCHITECTURAL, ELECTRICAL, MECHANICAL AND STRUCTURAL DRAWINGS.
 - © UNIVERSITY OF MANCHESTER. THIS DRAWING MUST NOT BE REPRODUCED WITHOUT PERMISSION.
 - DIRECTORATE OF ESTATES AND FACILITIES TO BE NOTIFIED OF ANY DISCREPANCIES.

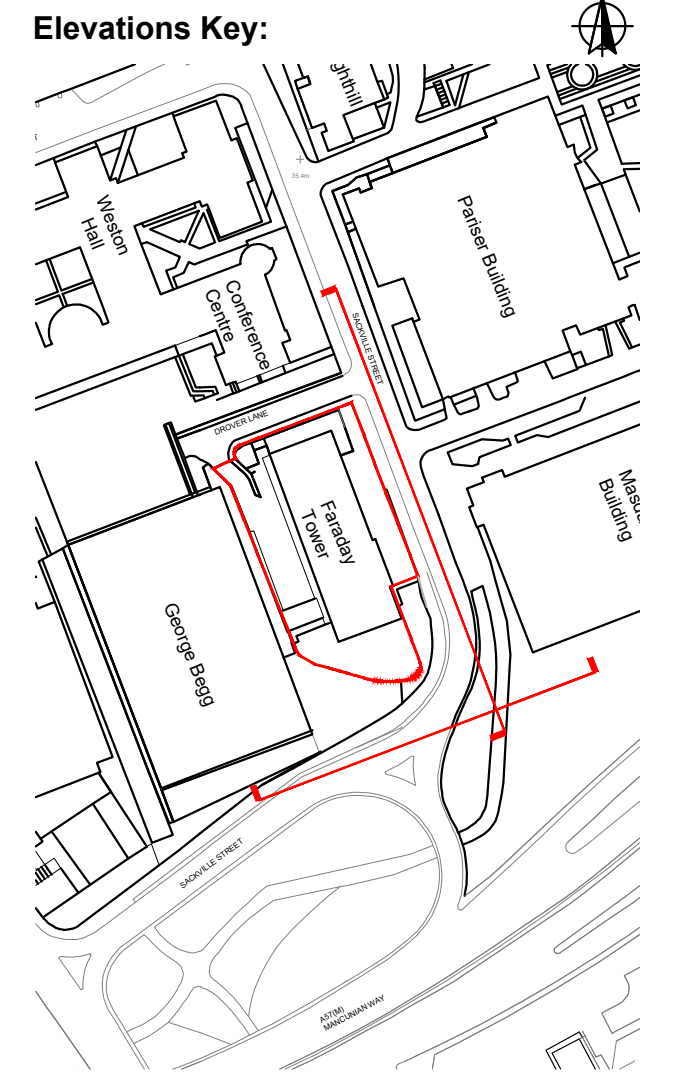

- Hoarding (Details TBC)
- Proposed Edge Protection (Details TBC)
- Openings Infilled
- New Secure Access/Egress Door (Details TBC)

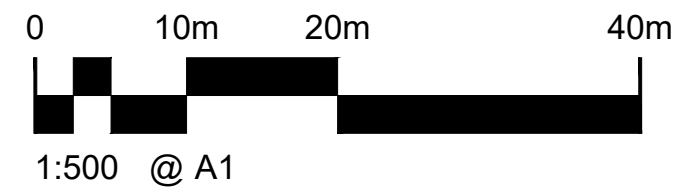

T3	Key amended.	14/08/25	MM	TF	HMA
T2	Proposed hoarding line amended.	08/08/25	MT	MM	HMA
T1	Issued for Planning	25/04/25	SBG	MM	HMA
P1	First issue. Issued for comments.	10/01/25	MM	FW	HMA

Rev	Description	Date	By	Chk'd	Auth
-----	-------------	------	----	-------	------

MANCHESTER 1824
The University of Manchester
Directorate of Estates and Facilities
Beyer Building
The University of Manchester
Oxford Road
Manchester
M13 9PL



Drawing Status
PLANNING

Project
Faraday Tower Demolition

Building Name
Faraday Tower

Building No.
162AA

Site Name
UNIVERSITY OF MANCHESTER

Sub Site Name
North Campus

Drawing Title
Proposed Demolition Street Scene Context

PM	ARC	Drawn	Checked	Authorised
		MM	FW	HMA
Scale @A1	Date	Date	Date	Date
1:500	27/09/24	10/01/25	10/01/25	10/01/25
Drawing No.	Revision			
5706-HMA-FT-ZZ-DR-A-20204	T3			