



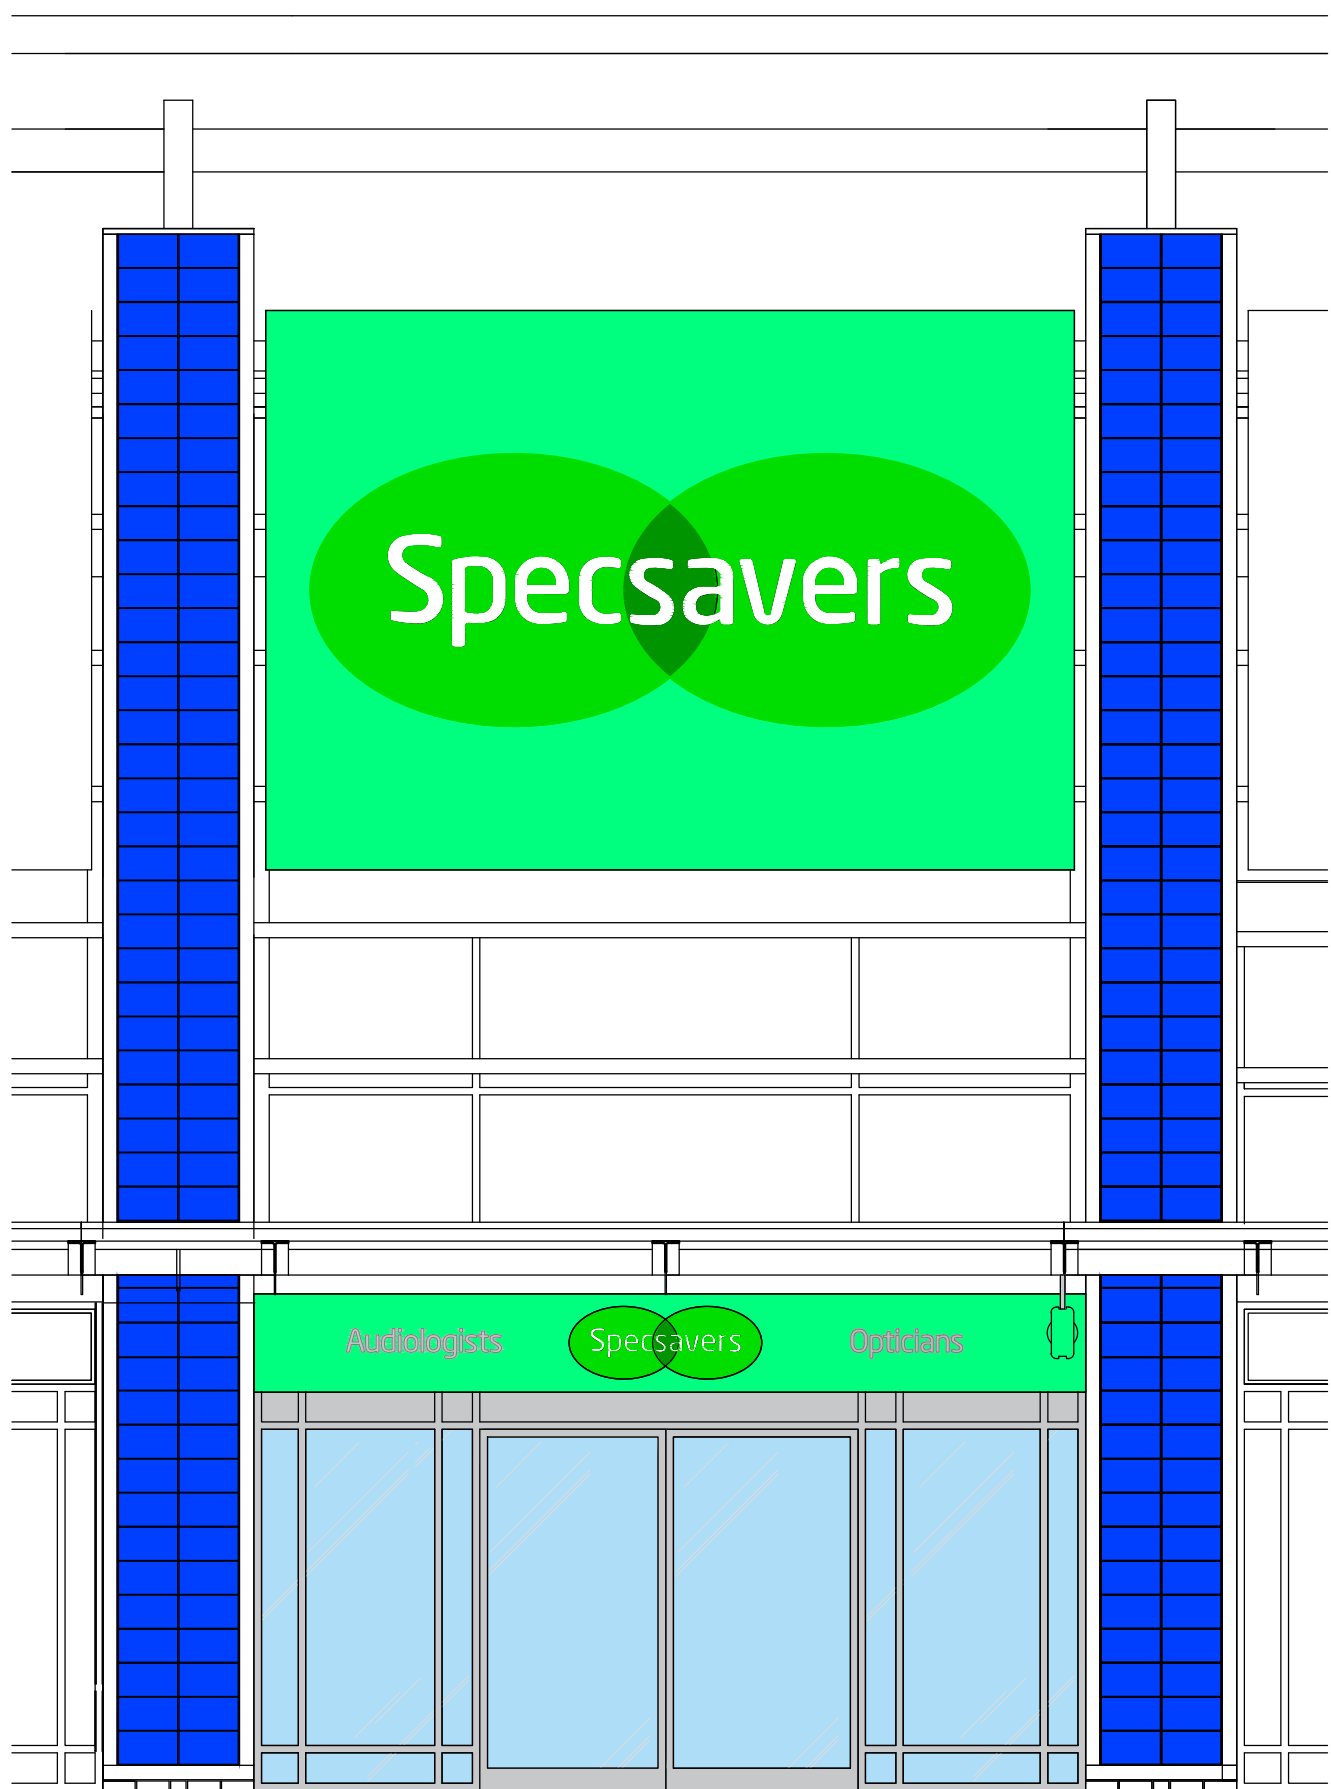


EXISTING SHOPFRONT ELEVATION
1:50 @ A1


Scale - 1:50 @ A1

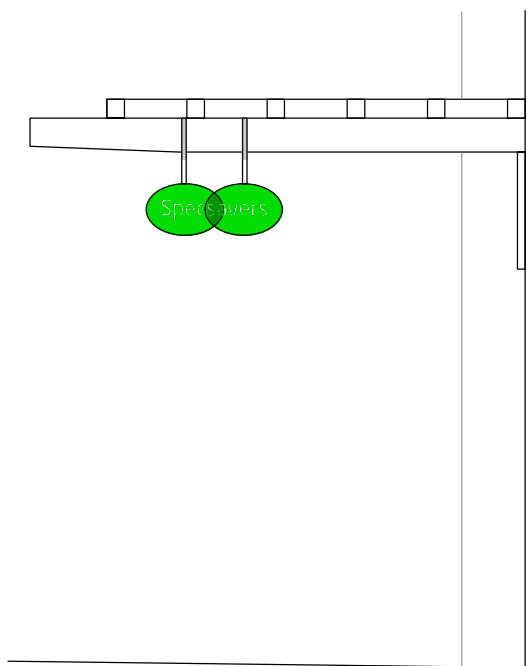

EXISTING SECTION
1:50 @ A1

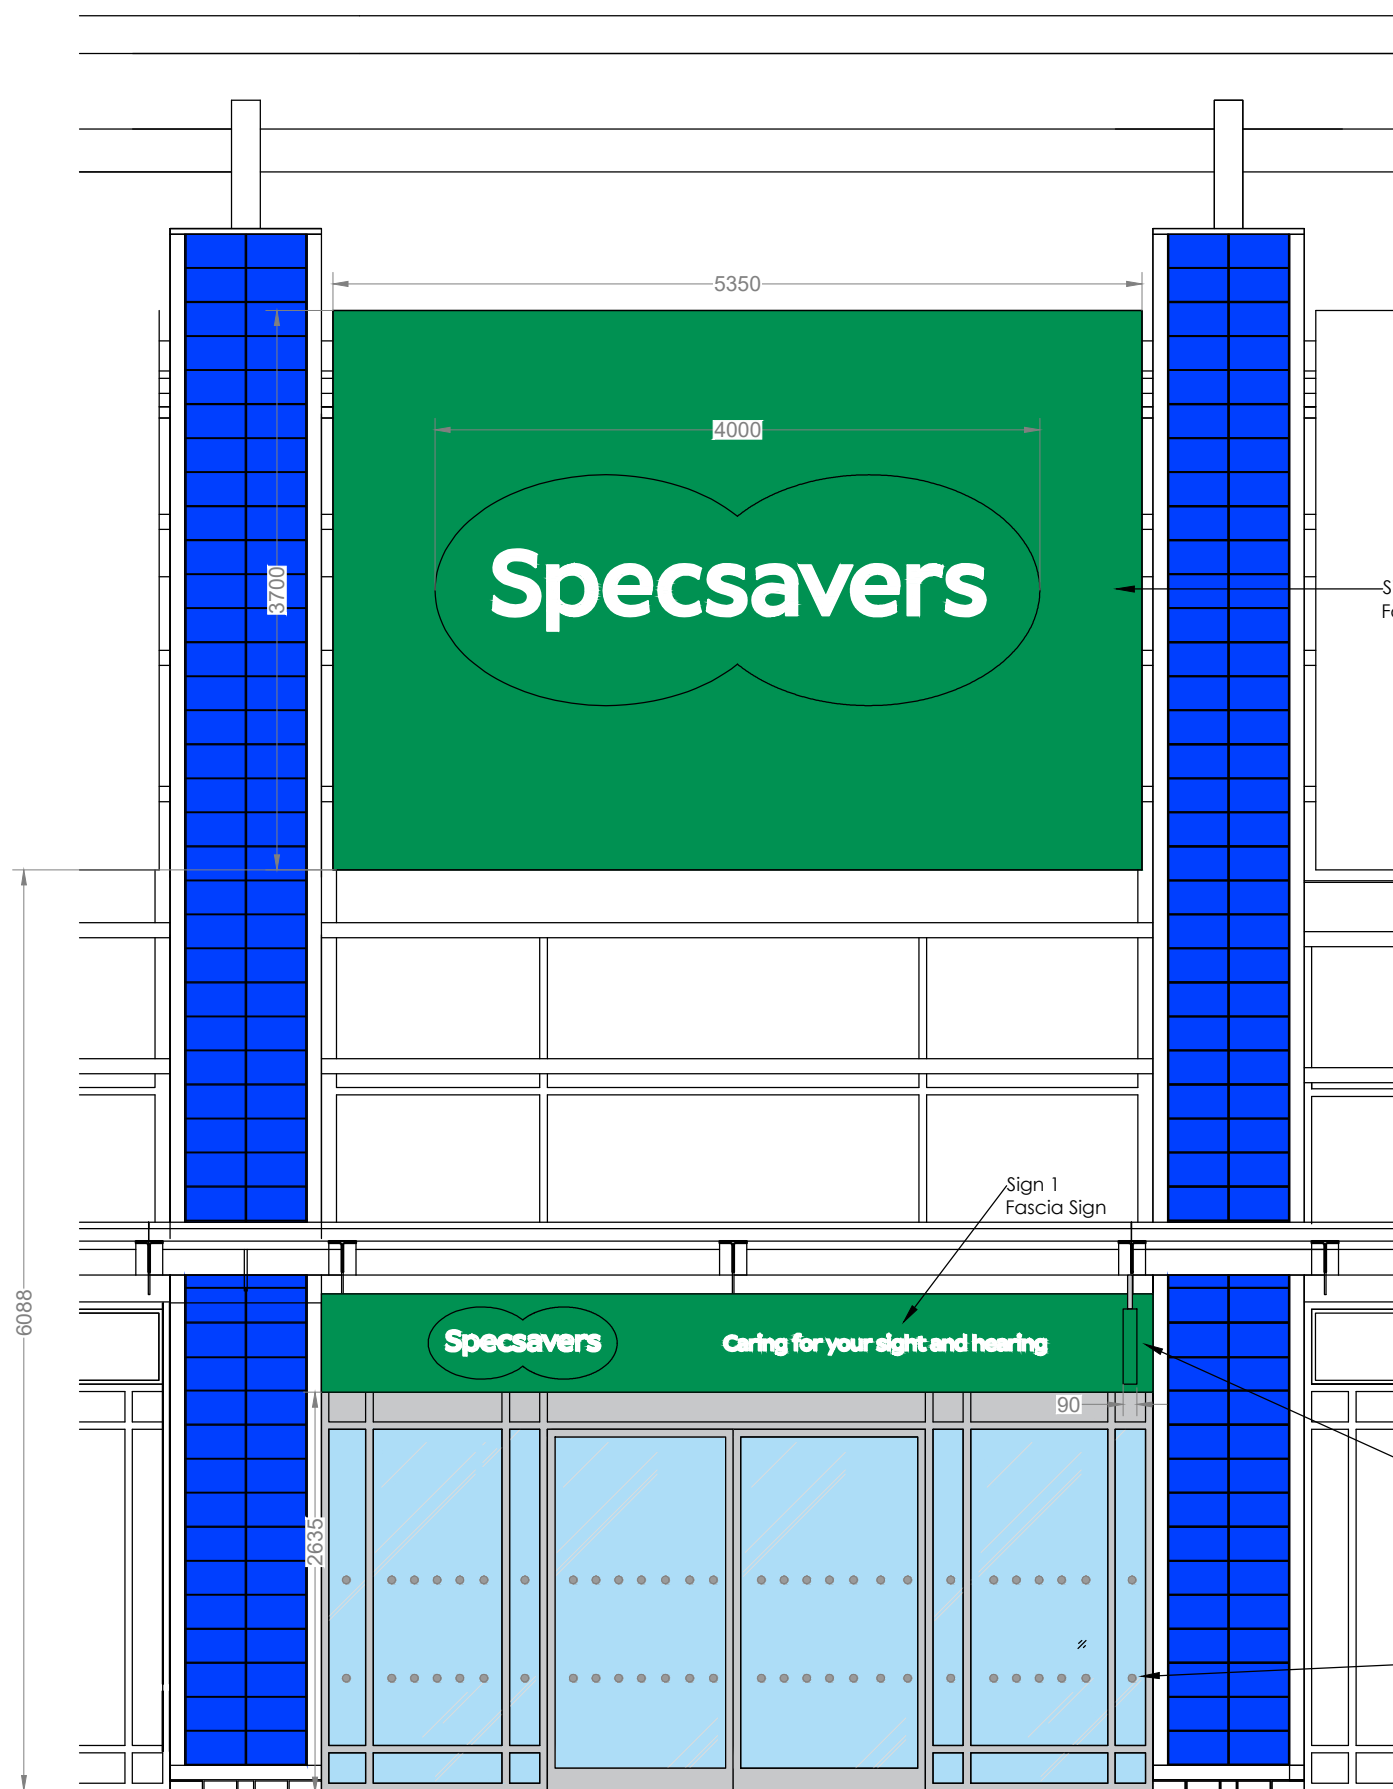

PROPOSED SHOPFRONT ELEVATION
1:50 @ A1

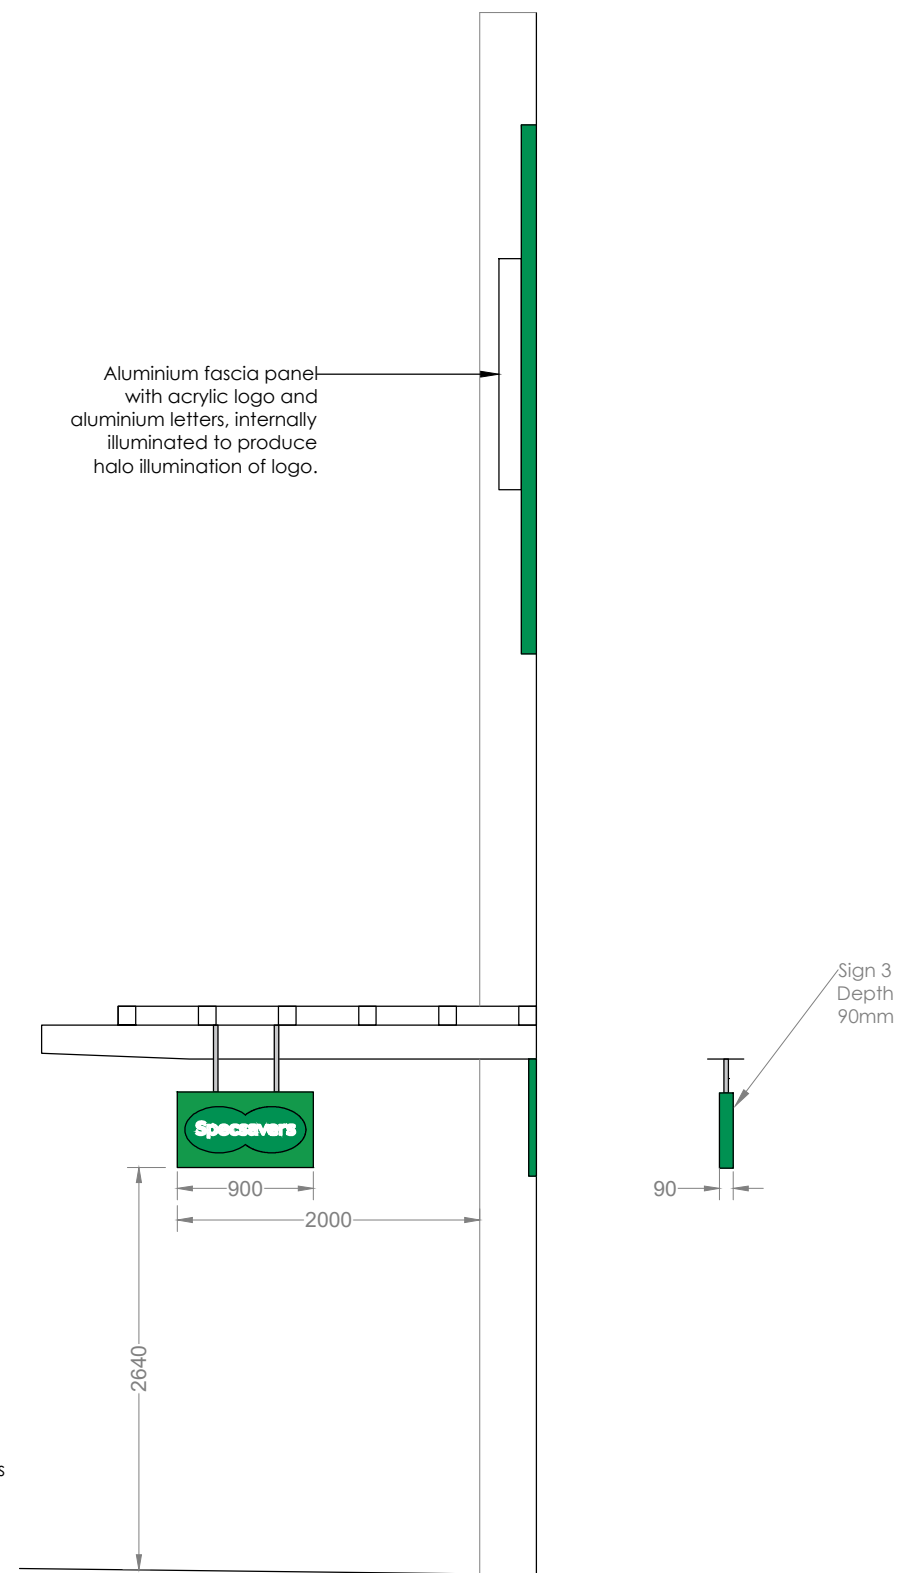

PROPOSED SECTION
1:50 @ A1

DWG NO: 2504-01	REVISION: C
CLIENT: Specsavers	
PROJECT: Unit 9a Manchester Fort Shop' Park Cheetham Hill, Manchester M8 8EP	
TITLE: Existing & Proposed Shopfront Elevations	
ORIGIN: EB	CHECKED: MM
SCALE: 1:50@A1	DATE: 18.06.25
fisch STRUCTURED CREATIVITY	FISCH DESIGN LTD 1 HERITAGE BUSINESS CENTRE DERBY ROAD, BELPER DERBYSHIRE, DE56 1SW
+44 (0)1773 828222 / WWW.FISCHDESIGN.CO.UK / MAIL@FISCHDESIGN.CO.UK	