




Front Elevation
1 : 100




Rear Elevation
1 : 100



Left Elevation
1 : 100

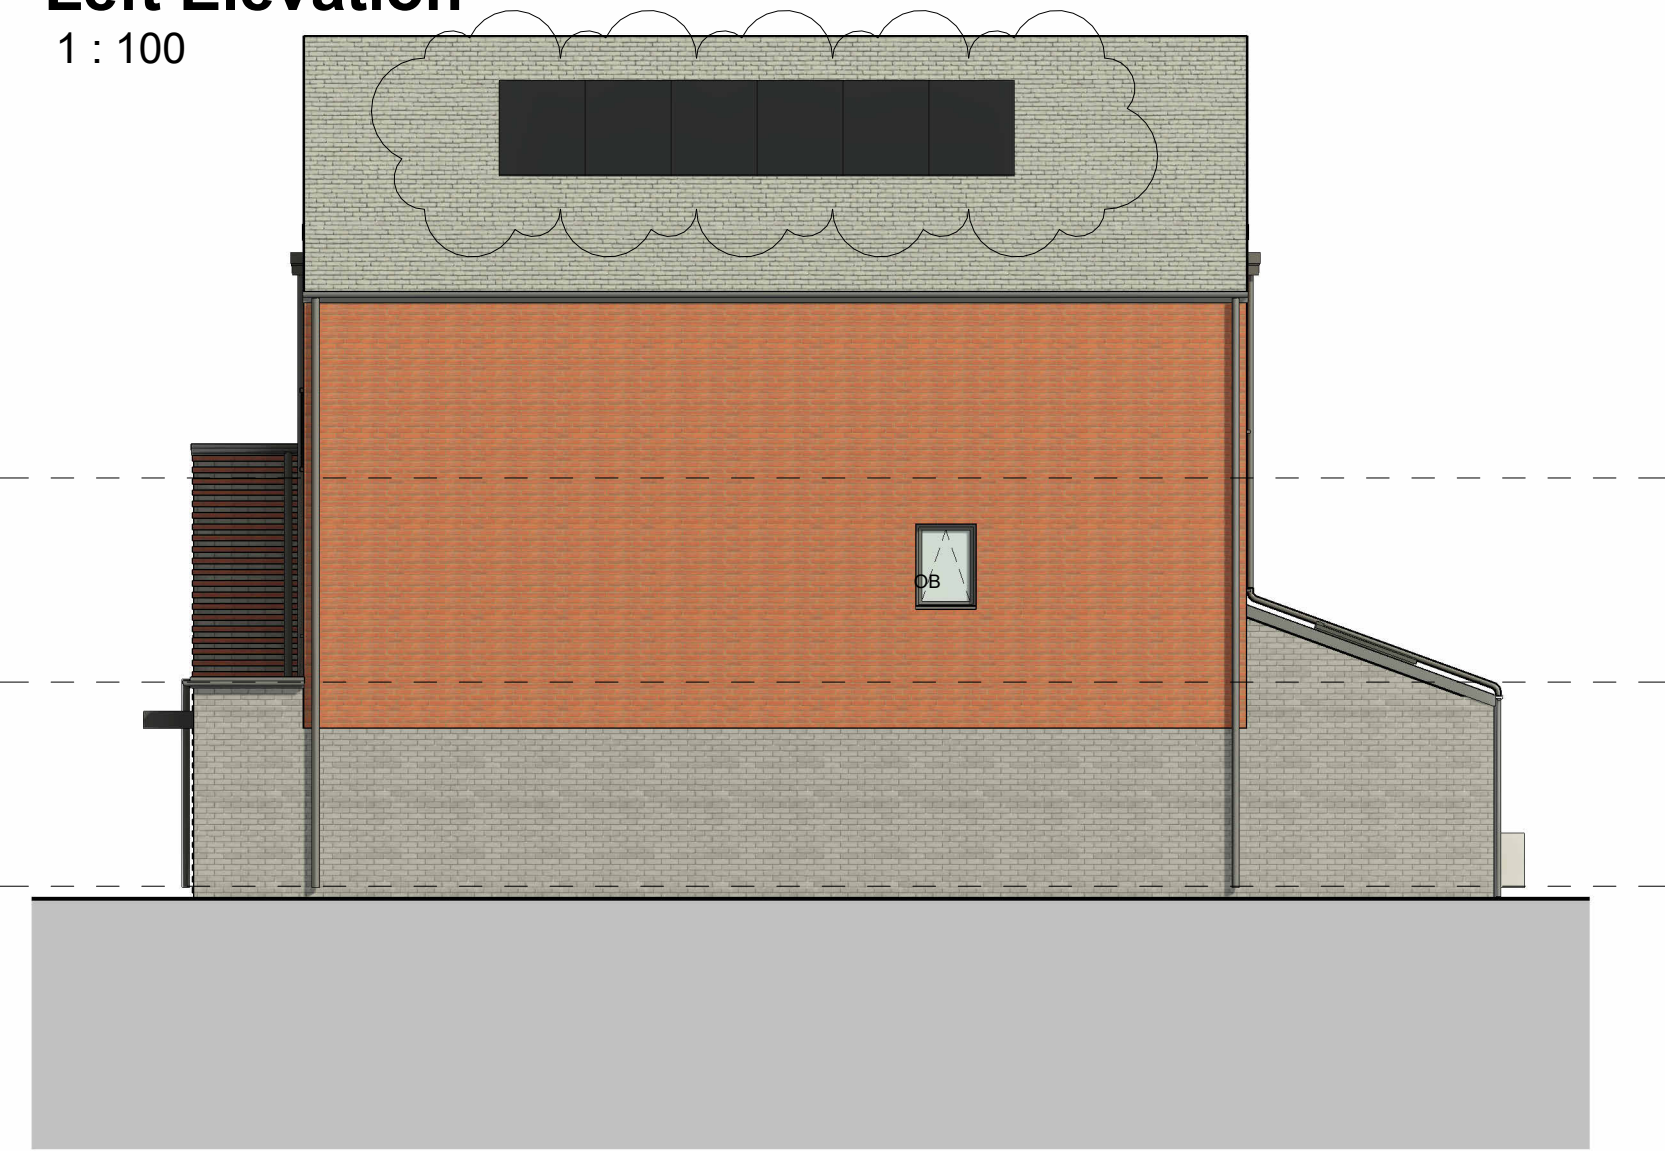

Right Elevation
1 : 100

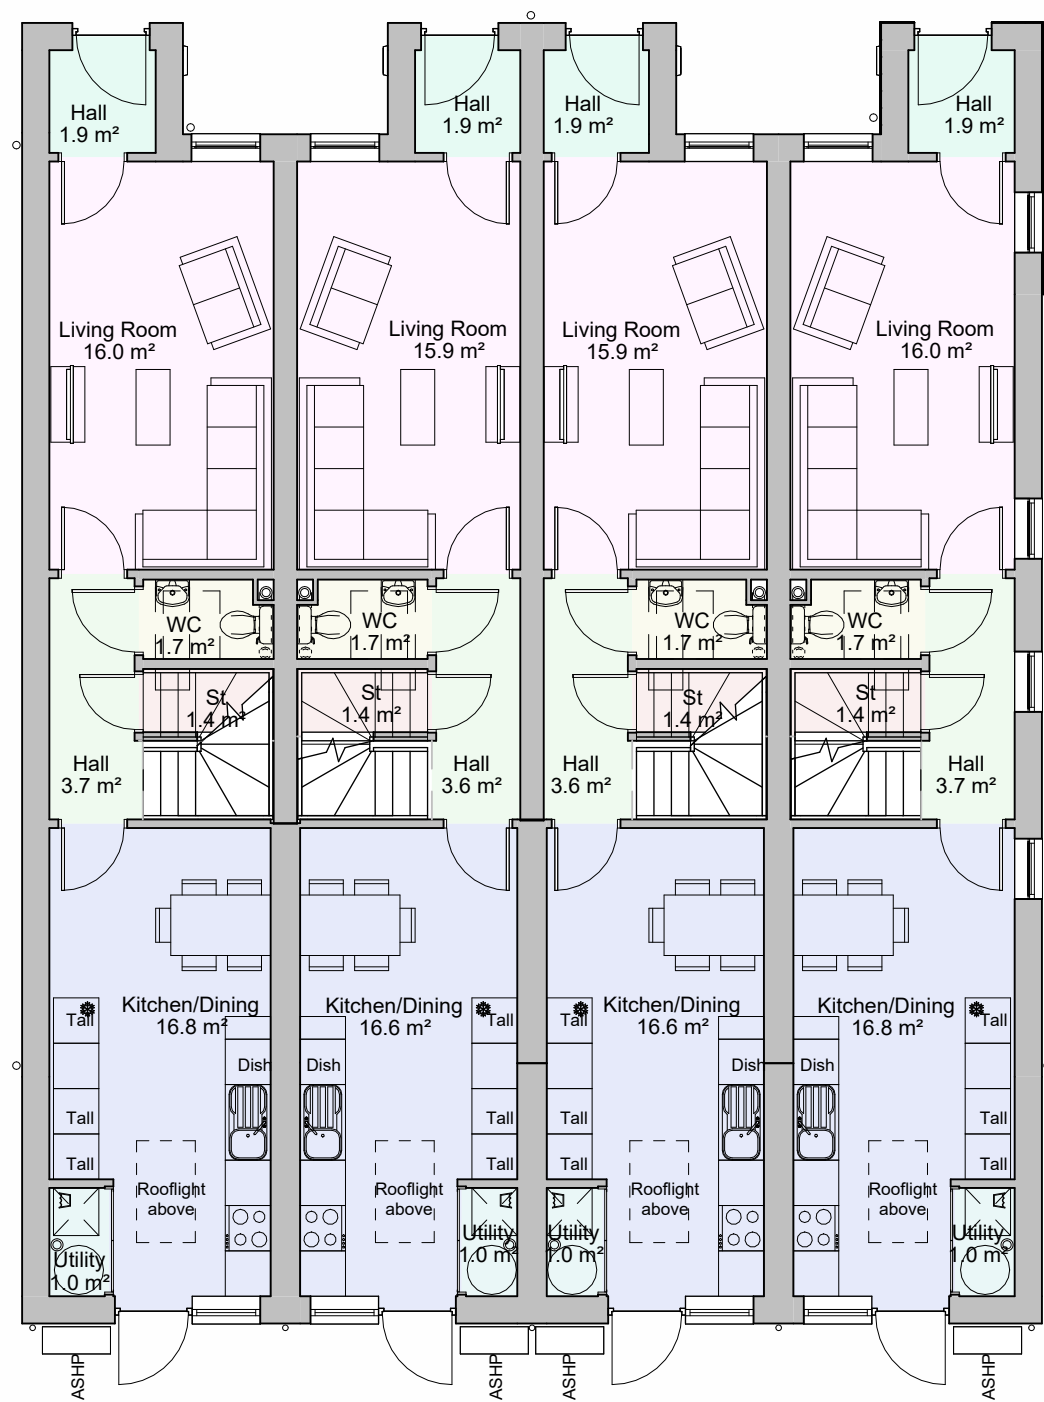

Plot 18 Type J1
Plot 19 Type J2
Plot 20 Type J2
Plot 21 Type J3

Ground Floor Plan
1 : 100



Plot 18 Type J1
Plot 19 Type J2
Plot 20 Type J2
Plot 21 Type J3


First Floor Plan
1 : 100



Plot 18 Type J1
Plot 19 Type J2
Plot 20 Type J2
Plot 21 Type J3

Second Floor Plan
1 : 100

© Bowker Sadler Partnership Limited
This drawing is the subject of copyright which vests in Bowker Sadler Partnership Limited. It is an infringement of copyright to reproduce this drawing, by whatever means, including electronic, without the express written consent of Bowker Sadler Partnership Limited which reserves all its rights.
Bowker Sadler Partnership Limited asserts its rights to be identified as the author of this design
Drawing not to be scaled
Report Errors and Omissions to the Architect.
Check all dimensions on site
Drawing to be read in conjunction with the Health and Safety Plan and all relevant Risk Assessments

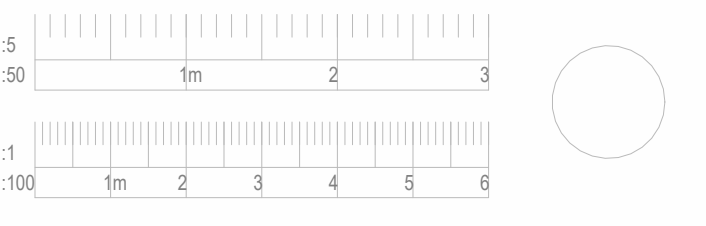

Gross Internal Area			
Plot No.	House Type	Level	Area
Plot 18	J1 - 4b6p	00 GF	46.4 m²
Plot 18	J1 - 4b6p	01 FF	34.9 m²
Plot 18	J1 - 4b6p	02 SF	34.8 m²
			115.9 m²
Plot 19	J2 - 4b6p	00 GF	45.9 m²
Plot 19	J2 - 4b6p	01 FF	34.5 m²
Plot 19	J2 - 4b6p	02 SF	34.5 m²
			114.8 m²
Plot 20	J2 - 4b6p	00 GF	45.9 m²
Plot 20	J2 - 4b6p	01 FF	34.5 m²
Plot 20	J2 - 4b6p	02 SF	34.5 m²
			114.8 m²
Plot 21	J3 - 4b6p	00 GF	46.4 m²
Plot 21	J3 - 4b6p	01 FF	36.8 m²
Plot 21	J3 - 4b6p	02 SF	34.8 m²
			117.9 m²

C	20.10.25	SW	minor amendments for VE process. Planning minor amendments. PV added	CL
B	21.10.24	JC	Minor Planning Amendments	SW
A	16.07.24	ACo	Elevational treatments amended	SW

Rev.	Date	Dim.	Chkd.
------	------	------	-------

BowkerSadler

Project
Heatherdale Drive

Client
Mosscafe St. Vincents

Drawing
Block 5 Plans & Elevations

Scale	Sheet Size	Drawn	Checked	Date
1 : 100	@ A1	KS	SW	08/04/24

Project No.	Originator	Zone	Level	Form	Discipline	Number	Revision
21-026	- BSA	-	-	D -	A -	1014	C

Status	Planning
--------	----------

Hatherlow House, Hatherlow, Romiley, Stockport, SK6 3DY
0161 406 7333 office@bowker-sadler.co.uk www.bowker-sadler.co.uk