


16 Kerscott Road - Site plan - Location Plan

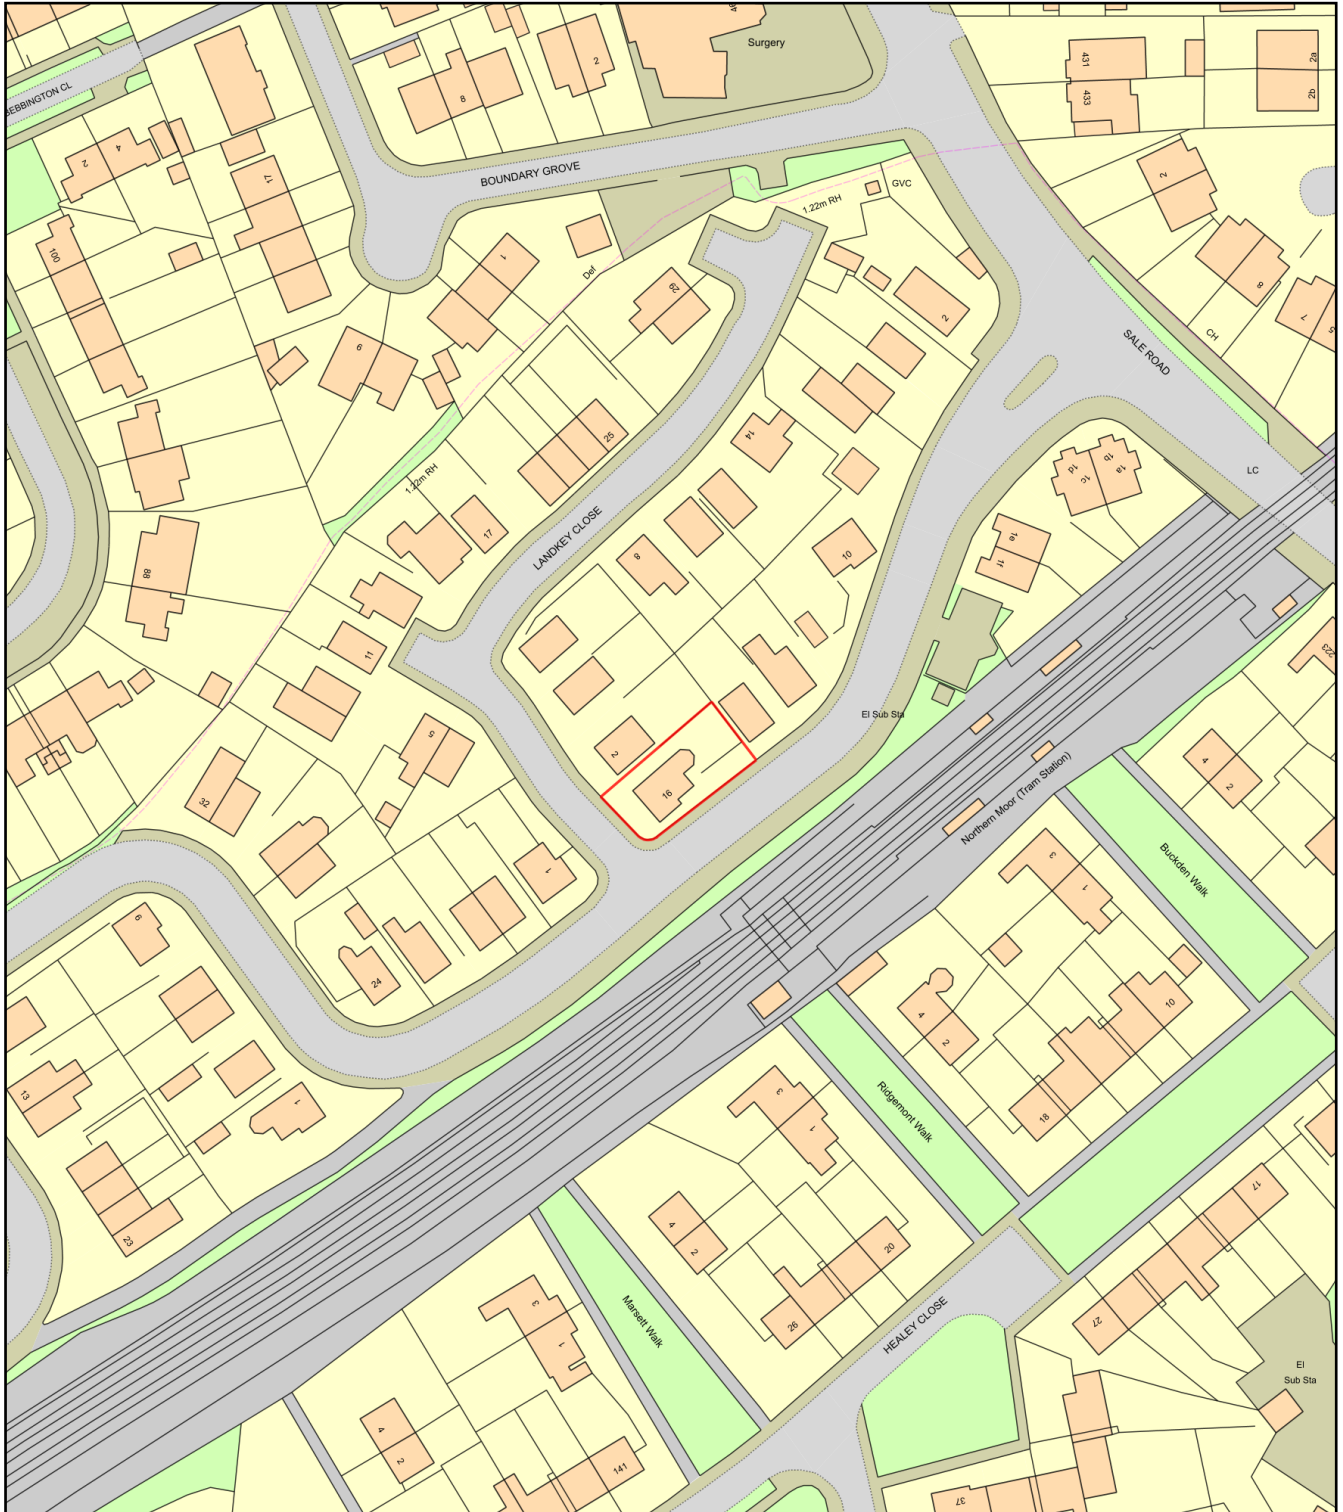

0 50
Metres



Plan Produced for: Fadi Georges

Date Produced: 19 Jun 2025

Plan Reference Number: TQRQM25170113918792

Scale: 1:1250 @ A4