


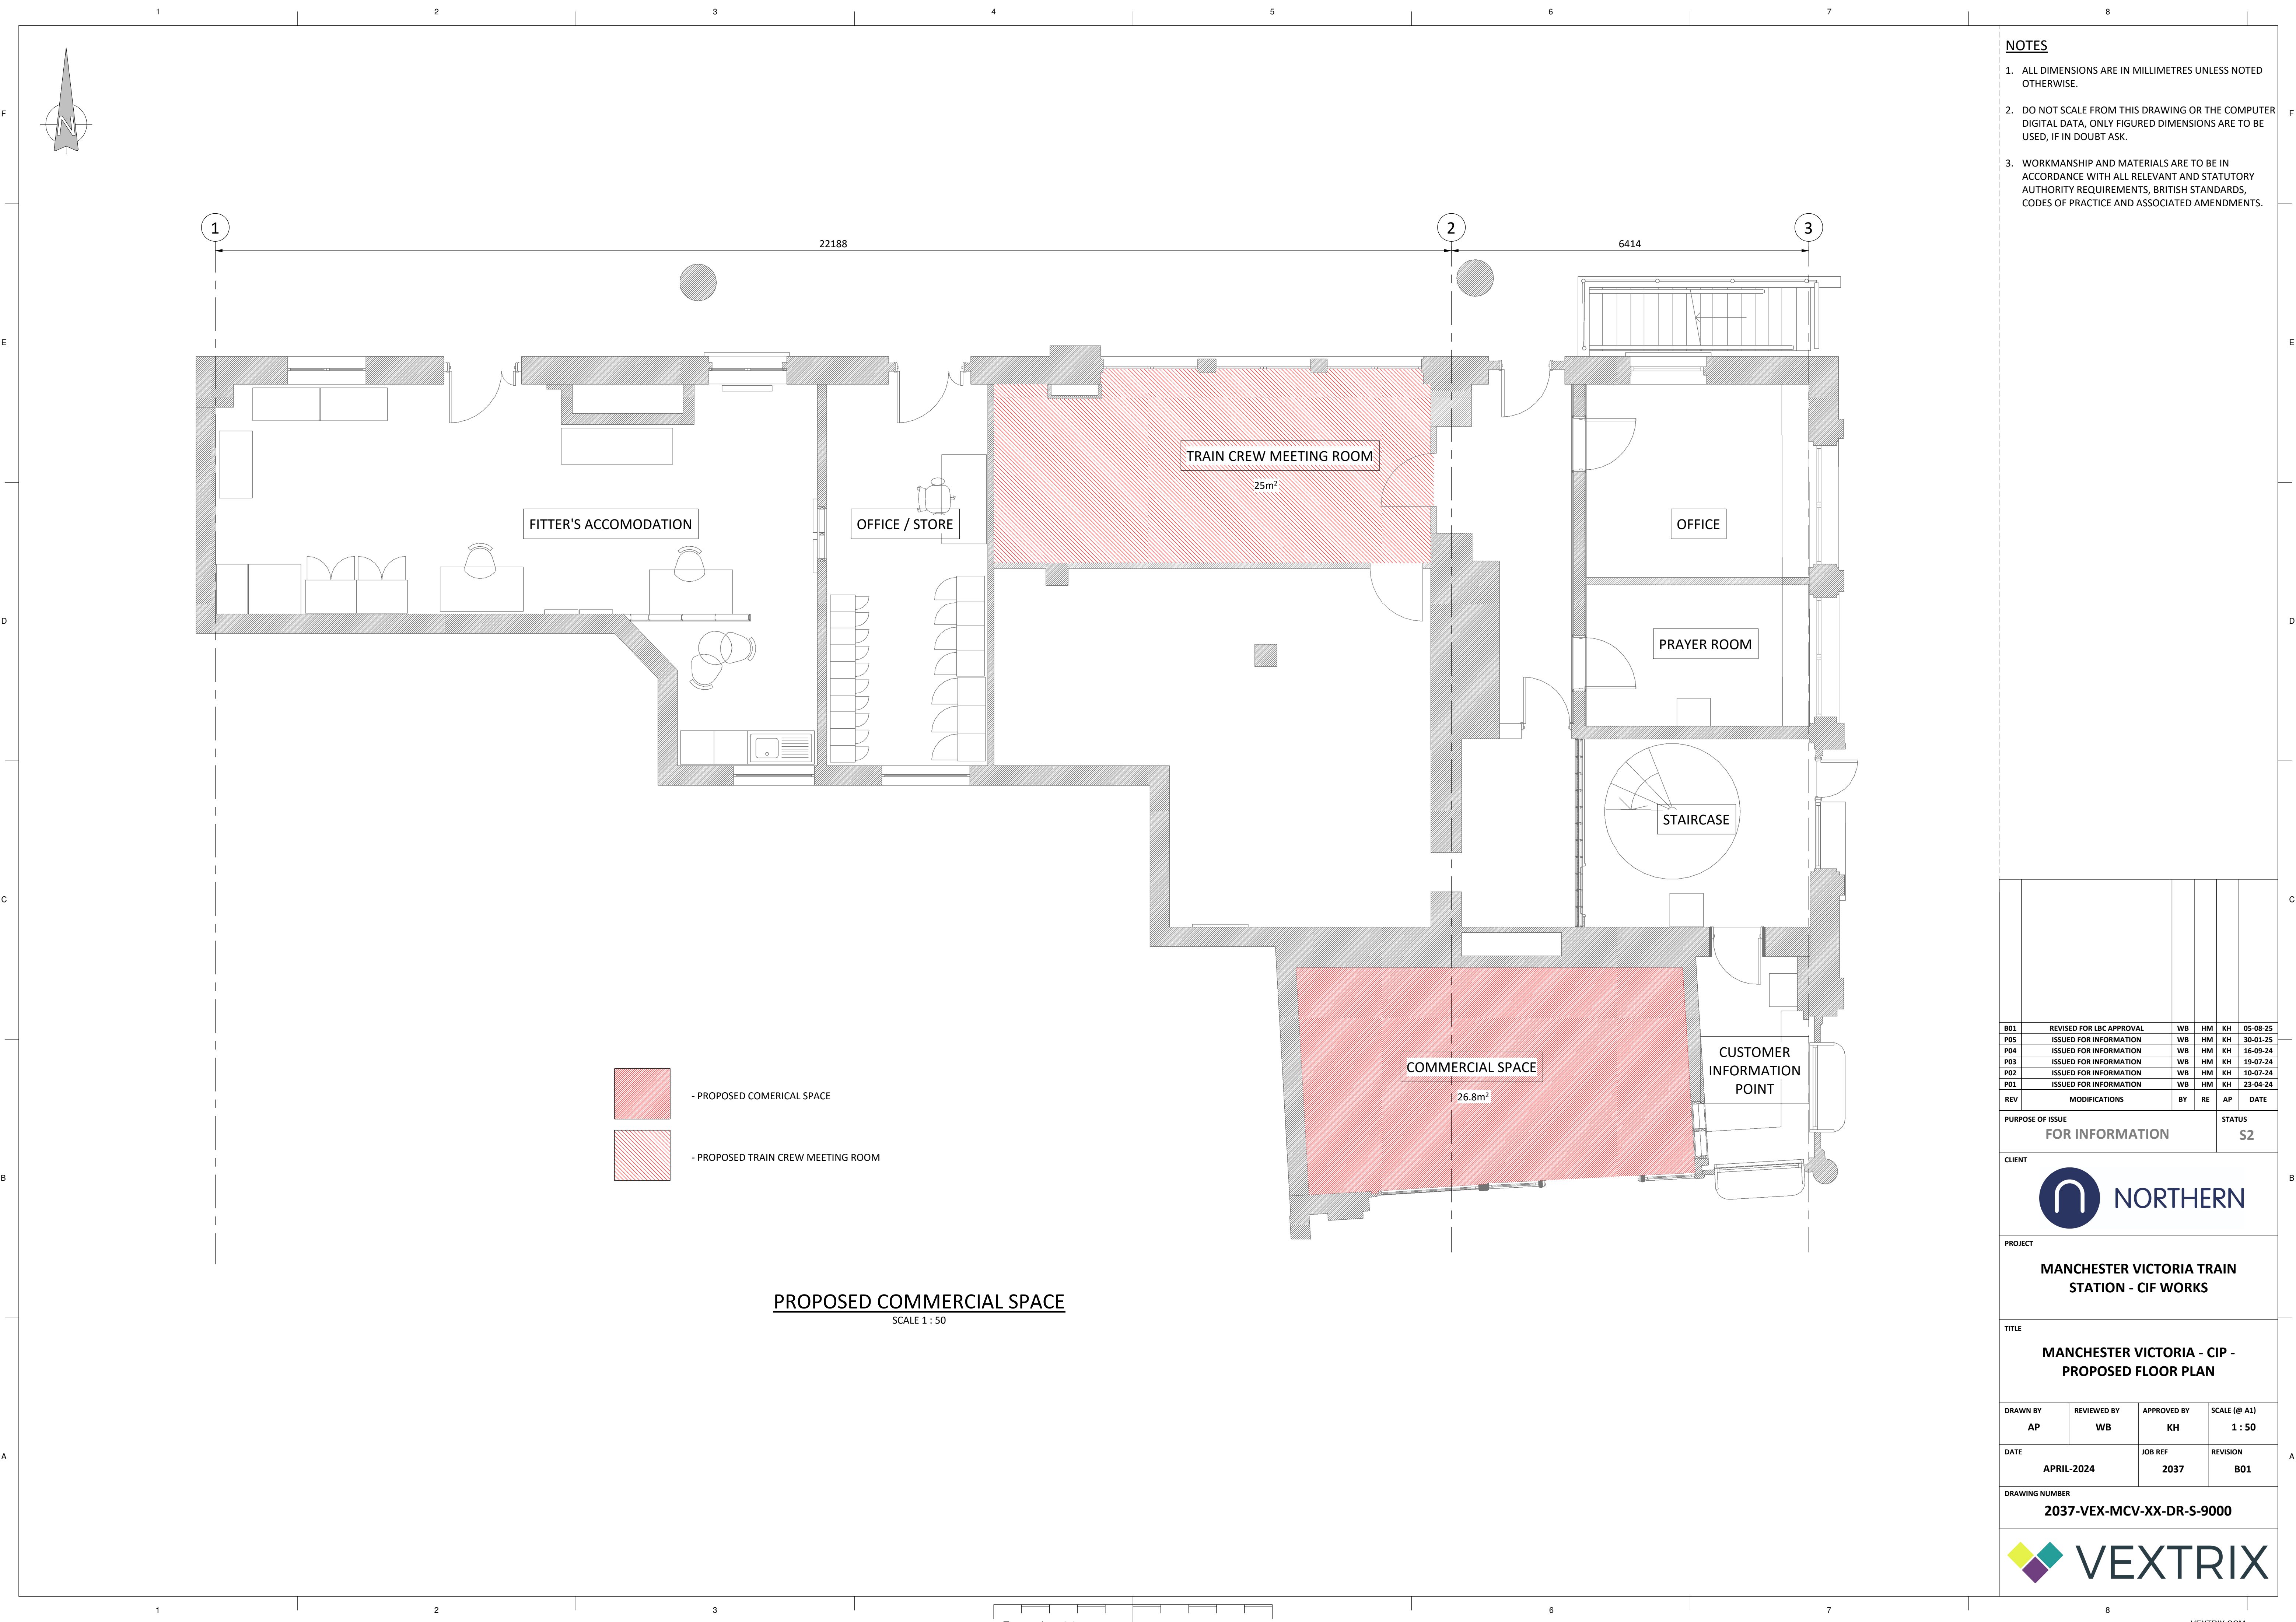

- NOTES**
- ALL DIMENSIONS ARE IN MILLIMETRES UNLESS NOTED OTHERWISE.
 - DO NOT SCALE FROM THIS DRAWING OR THE COMPUTER DIGITAL DATA, ONLY FIGURED DIMENSIONS ARE TO BE USED, IF IN DOUBT ASK.
 - WORKMANSHIP AND MATERIALS ARE TO BE IN ACCORDANCE WITH ALL RELEVANT AND STATUTORY AUTHORITY REQUIREMENTS, BRITISH STANDARDS, CODES OF PRACTICE AND ASSOCIATED AMENDMENTS.

B01	REVISED FOR LBC APPROVAL	WB	HM	KH		05-08-25
P05	ISSUED FOR INFORMATION	WB	HM	KH		30-01-25
P04	ISSUED FOR INFORMATION	WB	HM	KH		16-09-24
P03	ISSUED FOR INFORMATION	WB	HM	KH		19-07-24
P02	ISSUED FOR INFORMATION	WB	HM	KH		10-07-24
P01	ISSUED FOR INFORMATION	WB	HM	KH		23-04-24
REV	MODIFICATIONS	BY	RE	AP	DATE	
PURPOSE OF ISSUE					STATUS	
FOR INFORMATION					S2	
CLIENT						
 NORTHERN						
PROJECT						
MANCHESTER VICTORIA TRAIN STATION - CIF WORKS						
TITLE						
MANCHESTER VICTORIA - CIP - PROPOSED FLOOR PLAN						
DRAWN BY		REVIEWED BY		APPROVED BY		SCALE (@ A1)
AP		WB		KH		1 : 50
DATE		JOB REF		REVISION		
APRIL-2024		2037		B01		
DRAWING NUMBER						
2037-VEX-MCV-XX-DR-S-9000						
 VEXTRIX						