



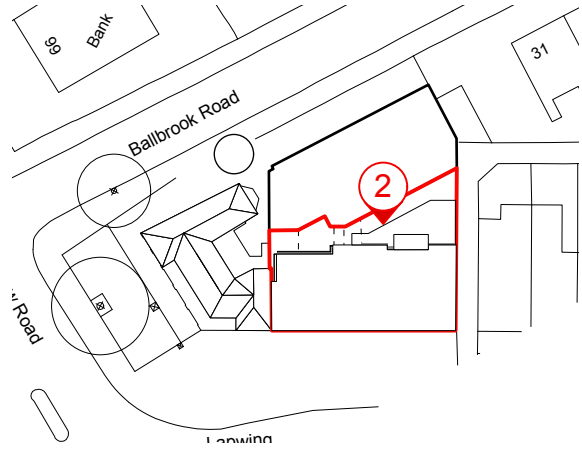

Proposed painted White brick to match existing



Existing corner brick detail retained

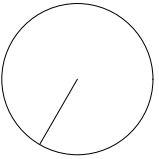

Key



Blocked up window



Window




Existing



Proposed



Existing to be removed

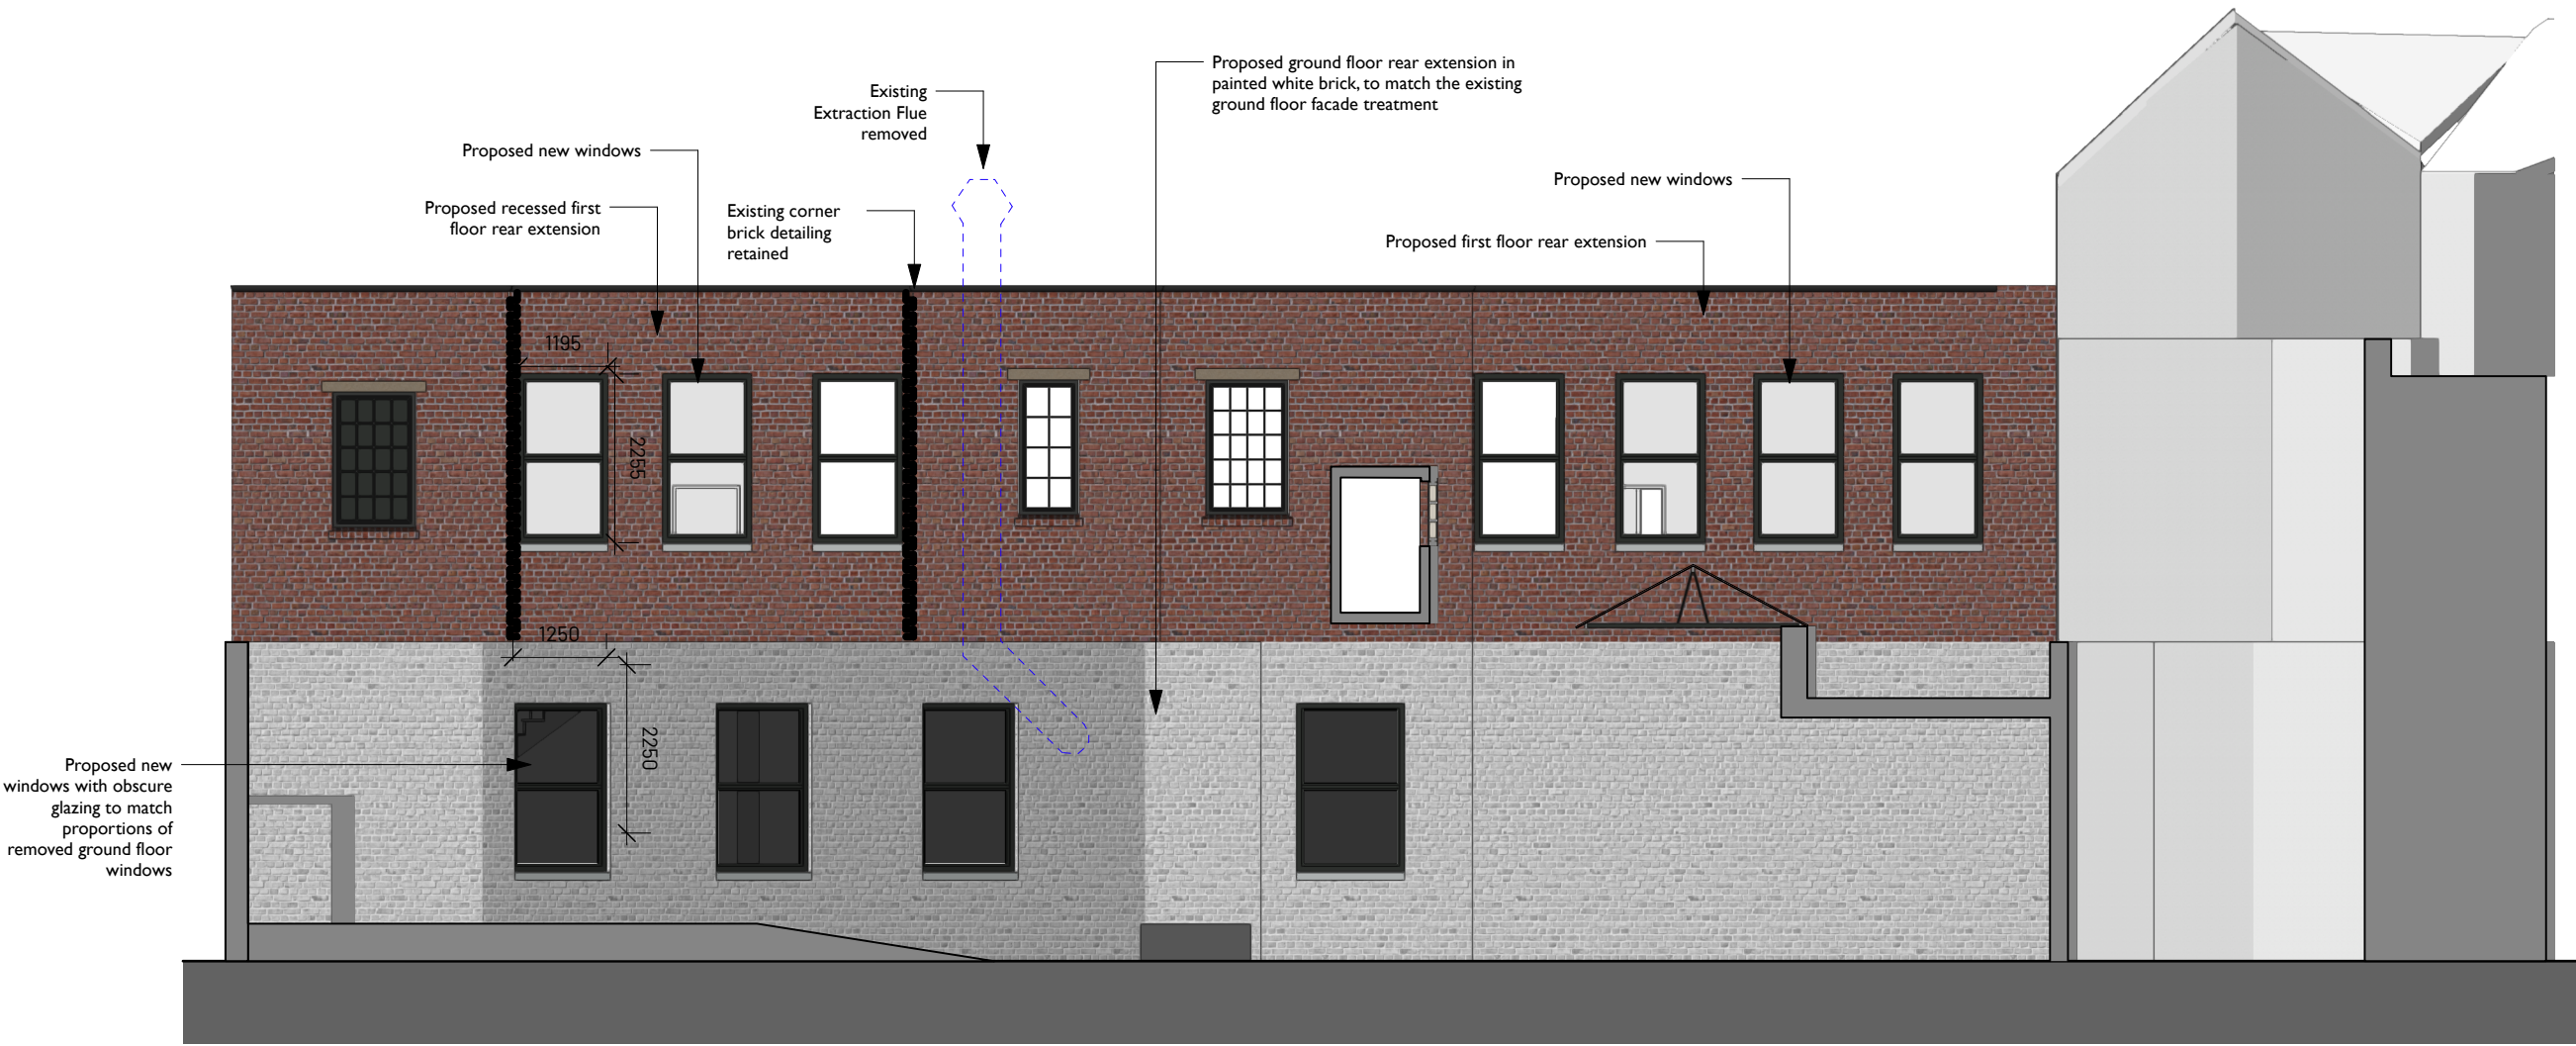

5 **Rear Elevation**
Scale: 1:100

C	25/06/2025	brick detail added	AB	AB
B	14/02/2025	Layout amended	RJD	AB
A	21/11/2024	Annotation amended	RJD	AB
REV	NOTE	DRN	CHK	
				95 Lapwing Lane

Proposed Rear Elevation

PROJECT REF.	2033
DRWG NO.	P(210)
REVISION	C
SCALE	1:100 @ A3
DATE 1st	Aug 24
DRAWN	RJD

SK sketch E existing P proposed T tender C construction FI final issue

+44 161 236 0051
ARCHITECT@ATELIERMB.CO.UK

ATELIER.MB