
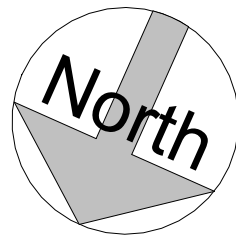


Location Plan


1 : 1250

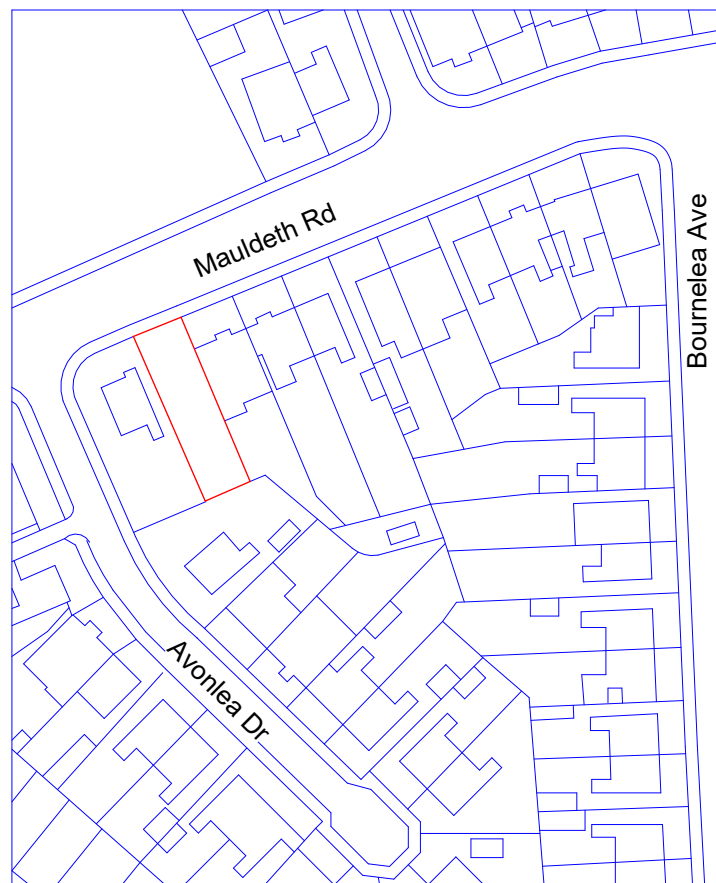

VISUAL SCALE 1:1250 @ A3


Site Plan

1 : 200

 

VISUAL SCALE 1:200 @ A3

Mauldeth Rd

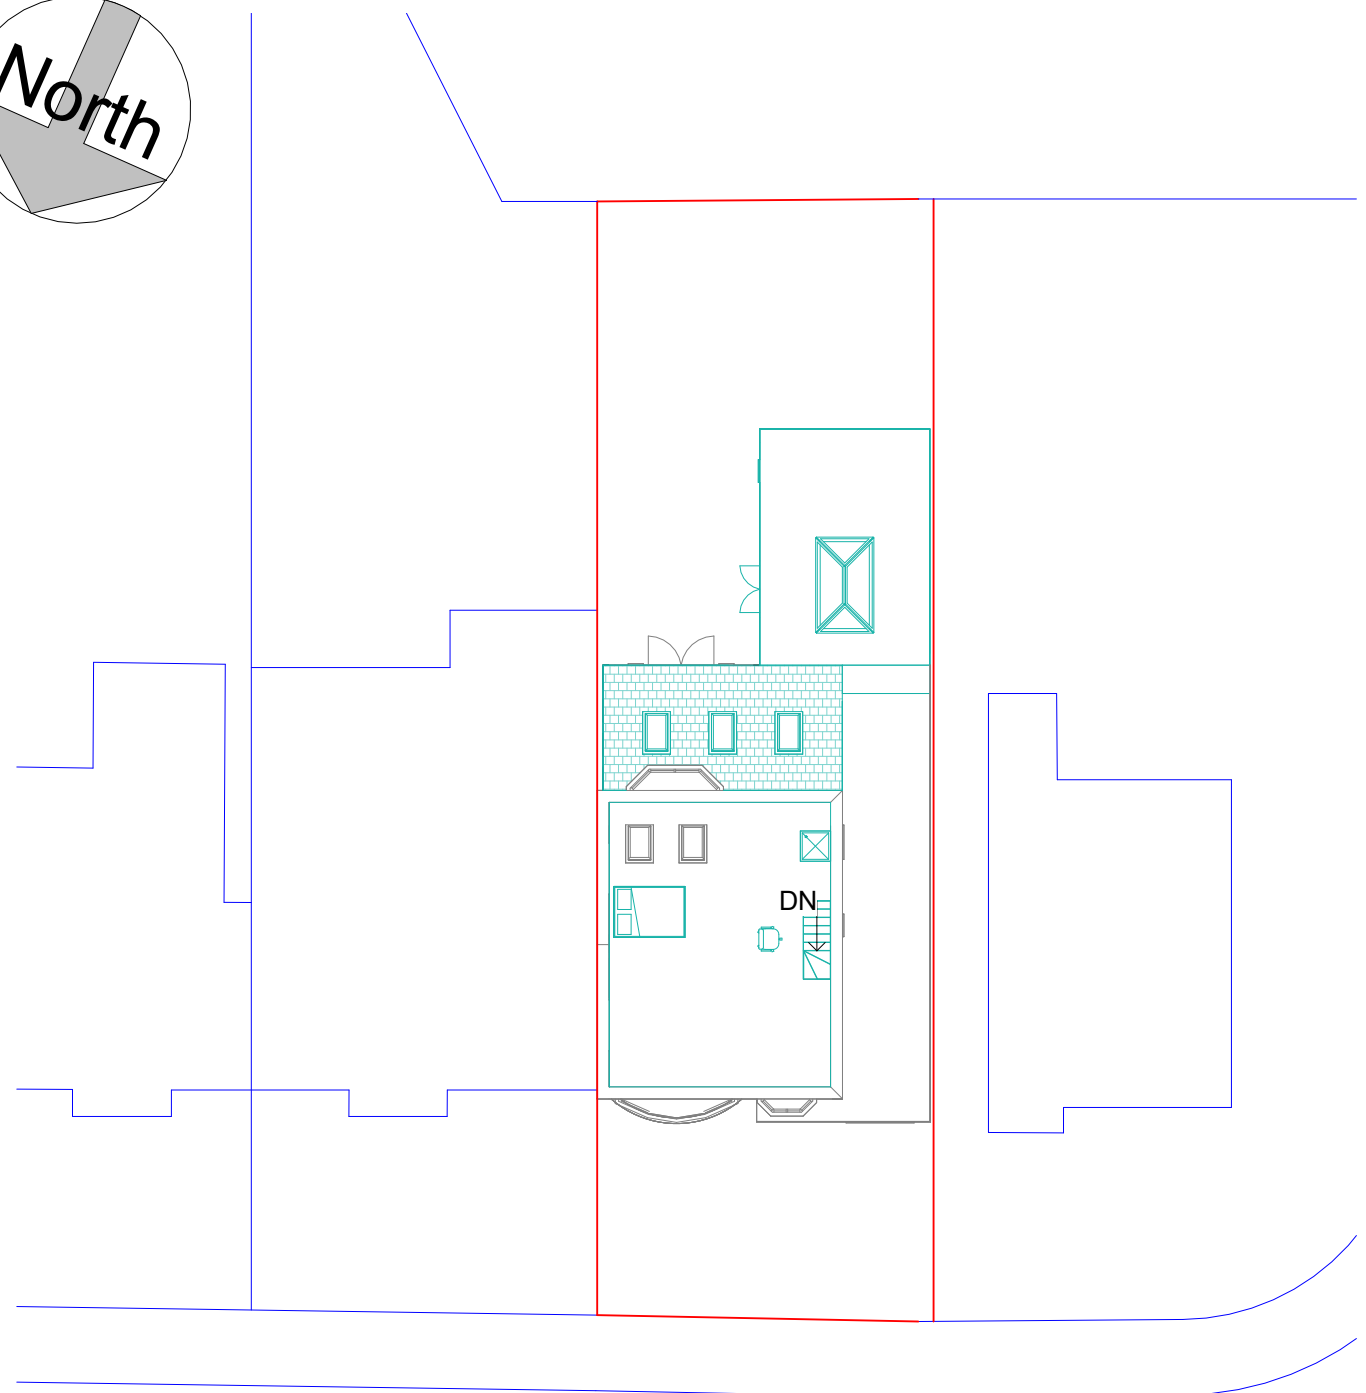

THIS DRAWING IS THE COPYRIGHT OF MD DESIGN CONSULTANCY. DO NOT SCALE FROM THESE DRAWINGS. ALL LEVELS/DIMENSIONS TO BE CHECKED ON SITE PRIOR TO WORKS COMMENCING. REPORT ALL DISCREPANCIES TO CLIENT/DESIGNER.

**Proposed Single Storey Rear Extension, Rear
Roof Alteration & Hip To Gable Dormer
Conversion**
216 Mauldeth Rd, Manchester M19 1AU

Location & Site Plan
(DR) A203

Project Number
0047

Client Name
Naveed

Drawn By
MDR

Rev	Description	Date
A	First Issue To Client	26.03.25
B	Submitted For Planning Approval	27.03.25
C	Planning Approved	20.05.25
D	Plans Amended & RE Submitted for Planning	01.05.25

Revision **D**

CIAT

affiliate



**MD DESIGN
CONSULTANCY**

07728417797
dabeer@mddesigns.co.uk