


VISUAL




LETTERS SIGNAGE FIXING DETAILS TO BE
CONFIRMED BY THE SIGNAGE VENDOR.

TO BE APPROVED BY THE LL BEFORE
FIXING.

ARC'TERYX LETTER SIGNAGE

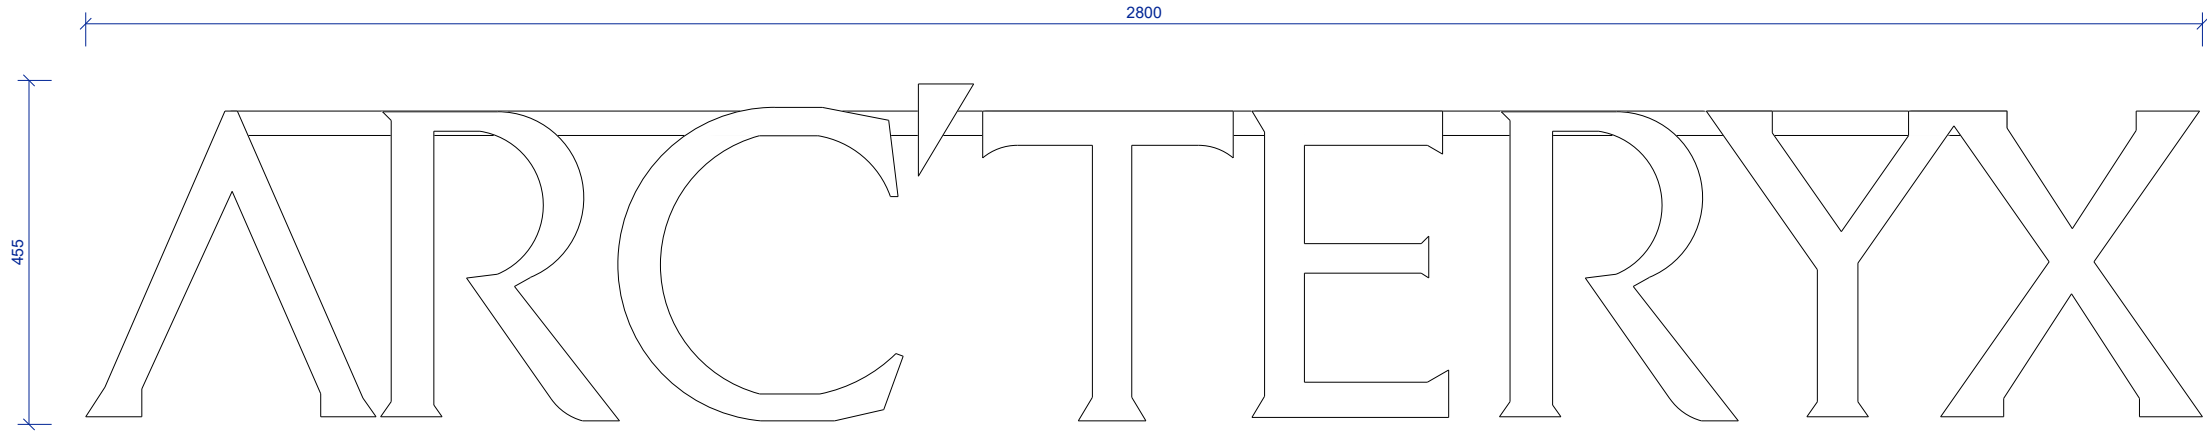


FRONT ELEVATION
1:10

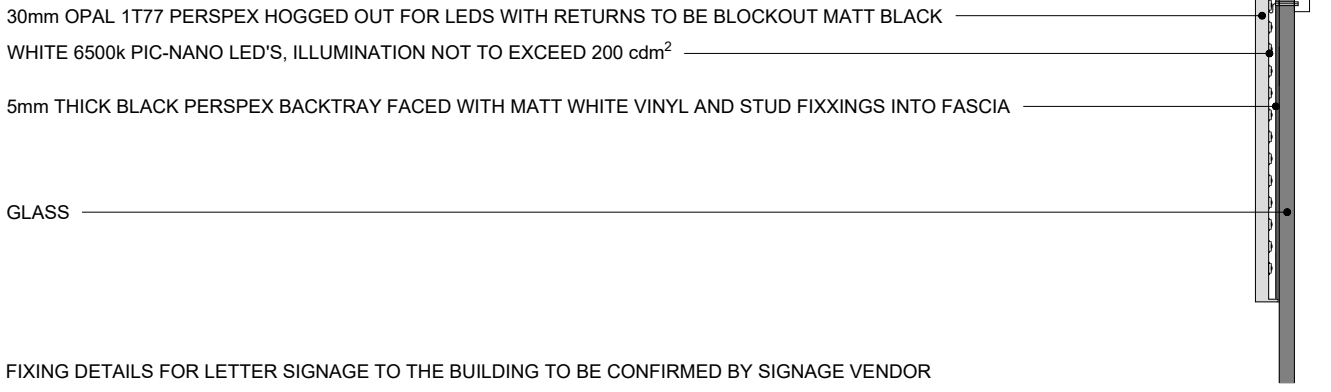


SECTION DETAIL
1:10


ARC'TERYX BLADE SIGNAGE

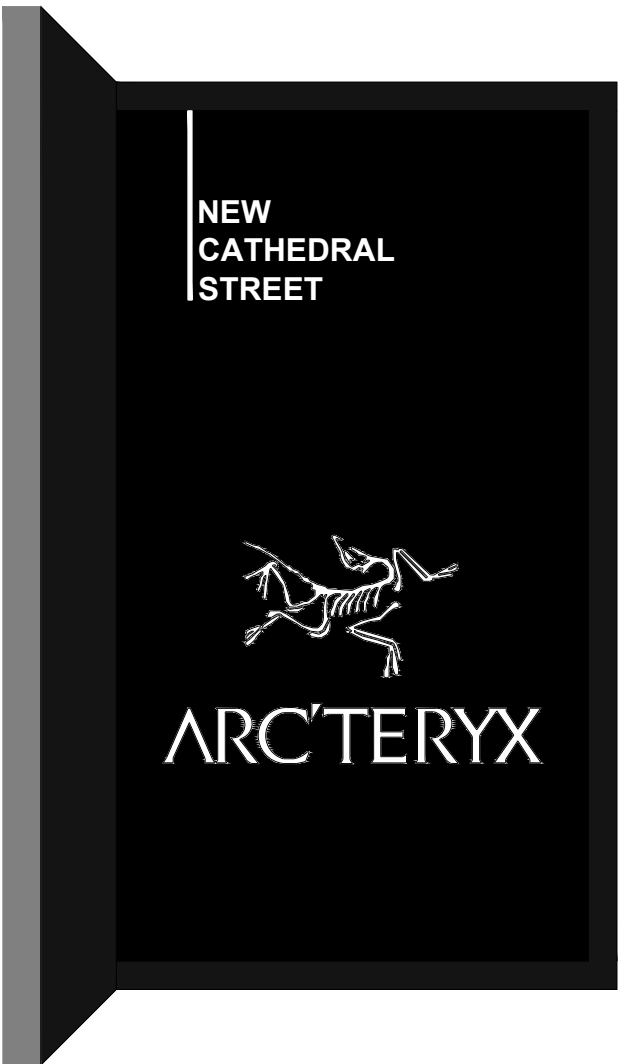

LEFT ELEVATION
1:10

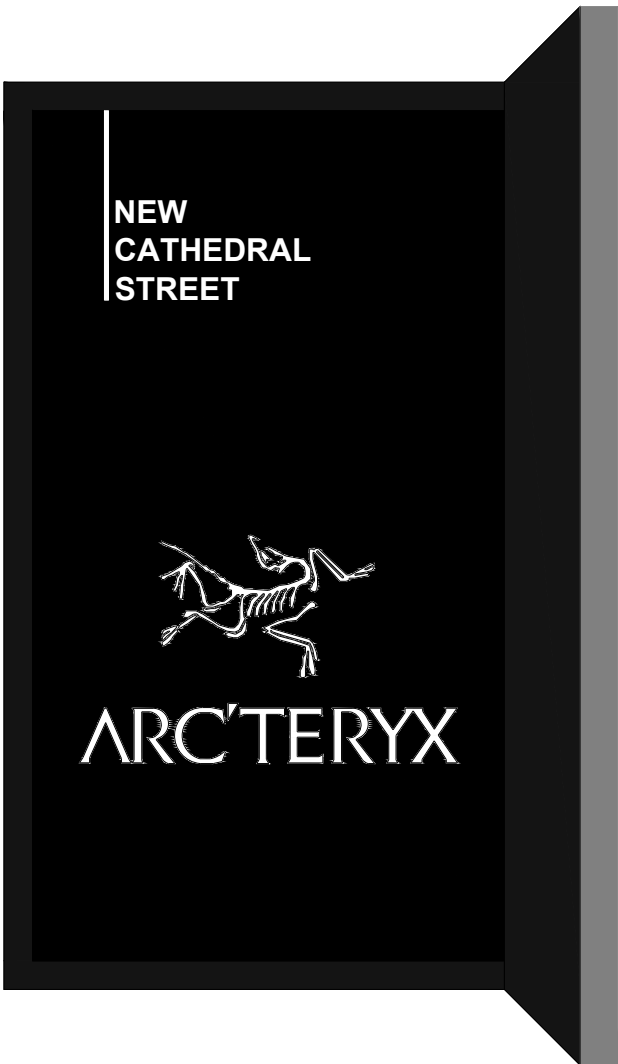


RIGHT ELEVATION
1:10

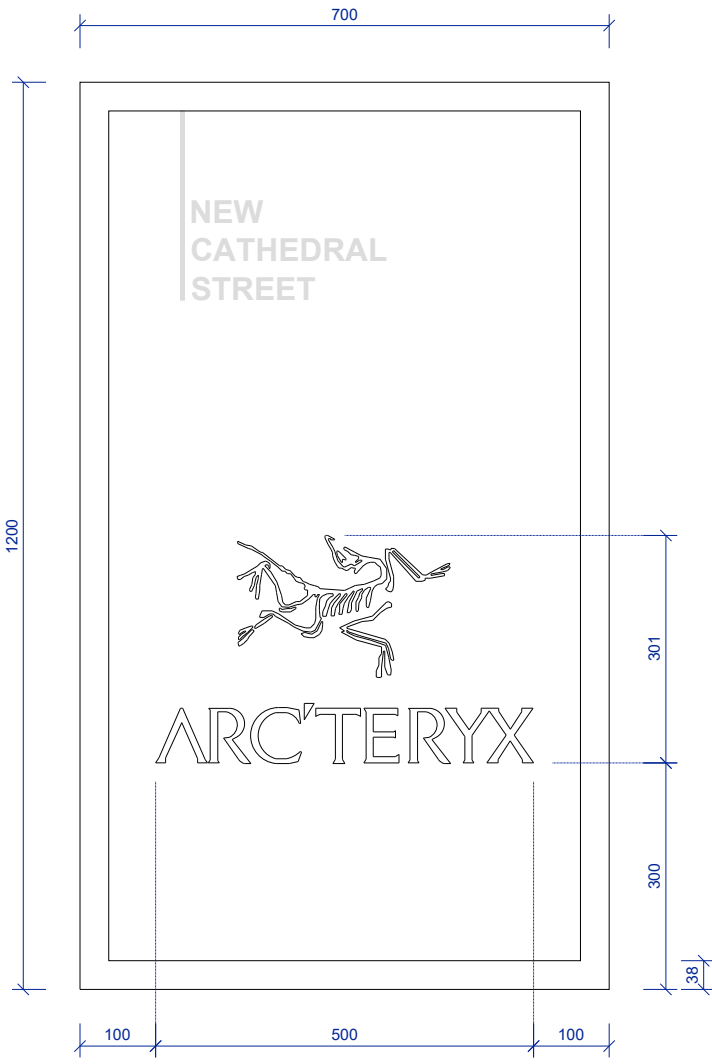

RIGHT ELEVATION
1:10



SECTION DETAIL
1:10

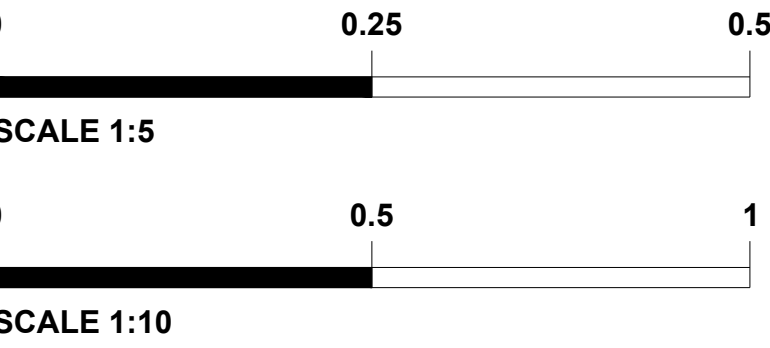

fresh®

Warehouse 6, Princes Dock St,
Hull, HU1 2LP, UK
T: 01482 475281
W: freshdesigninternational.com

NOTES

ARC'TERYX
MANCHESTER, UK

PHASE
CONSTRUCTION

ISSUE / REVISIONS

31-03-25 - FIRST ISSUE
08-05-25 - REV A

DRAWING TITLE

SIGNAGE DETAILS

SCALE PROJECT NO AS INDICATED @ A1 2715

DRAWING NO

202

COMMENTS