




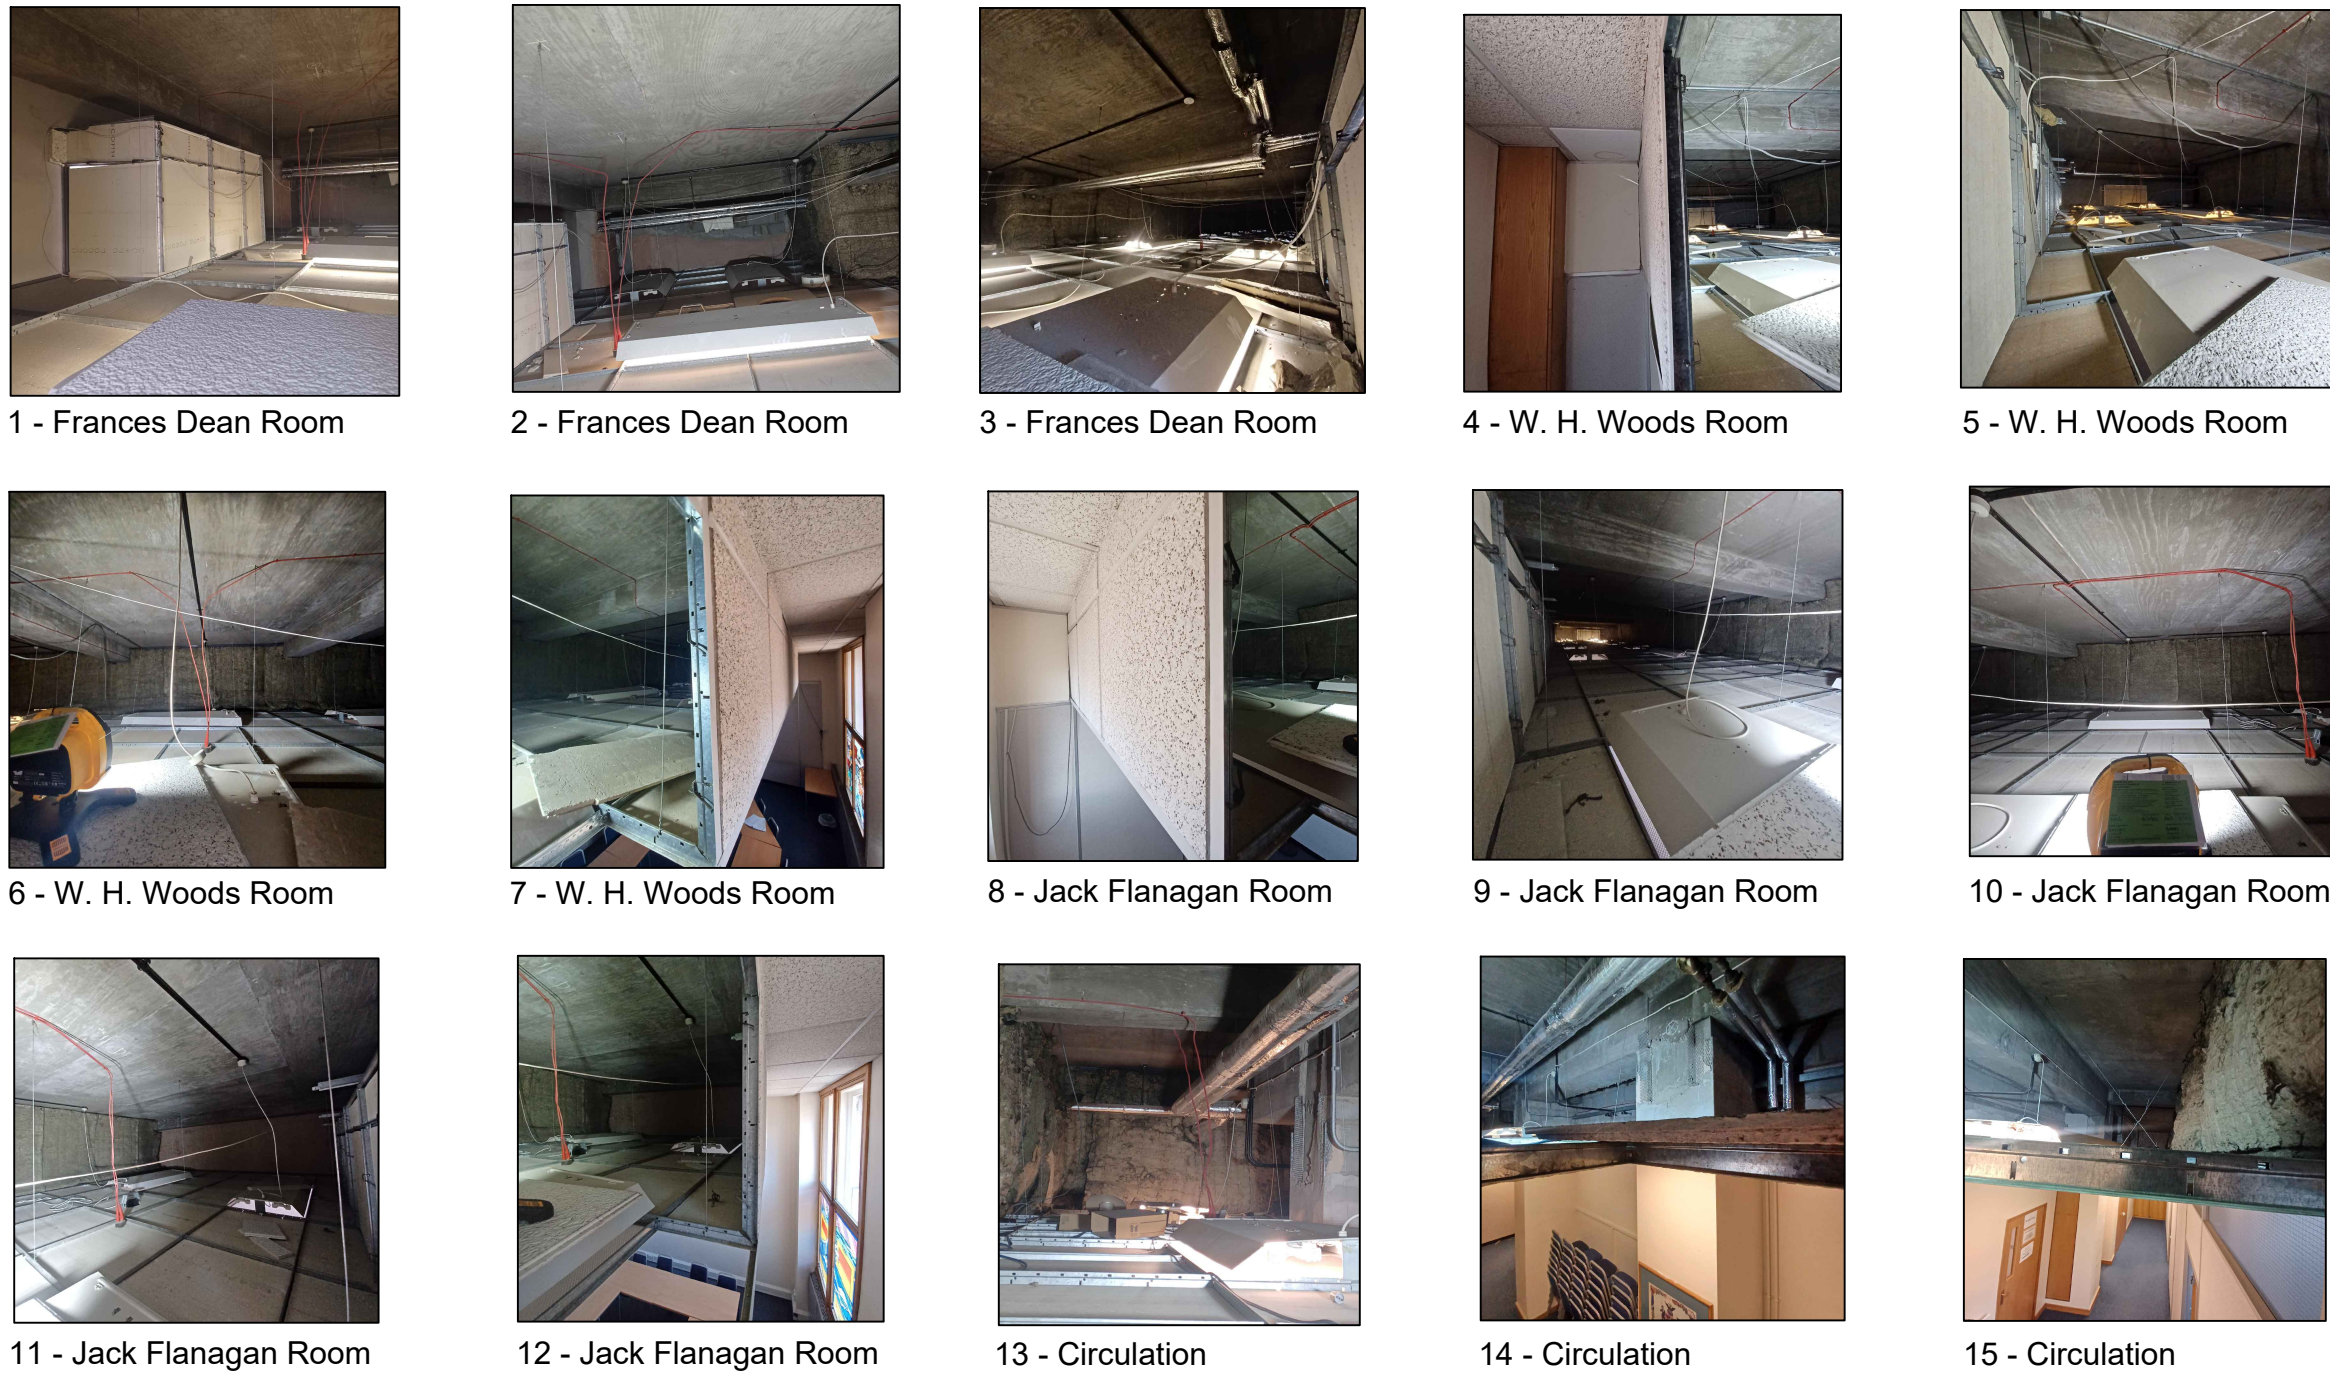

Photographs taken above the named locations as illustrated on the floor plan

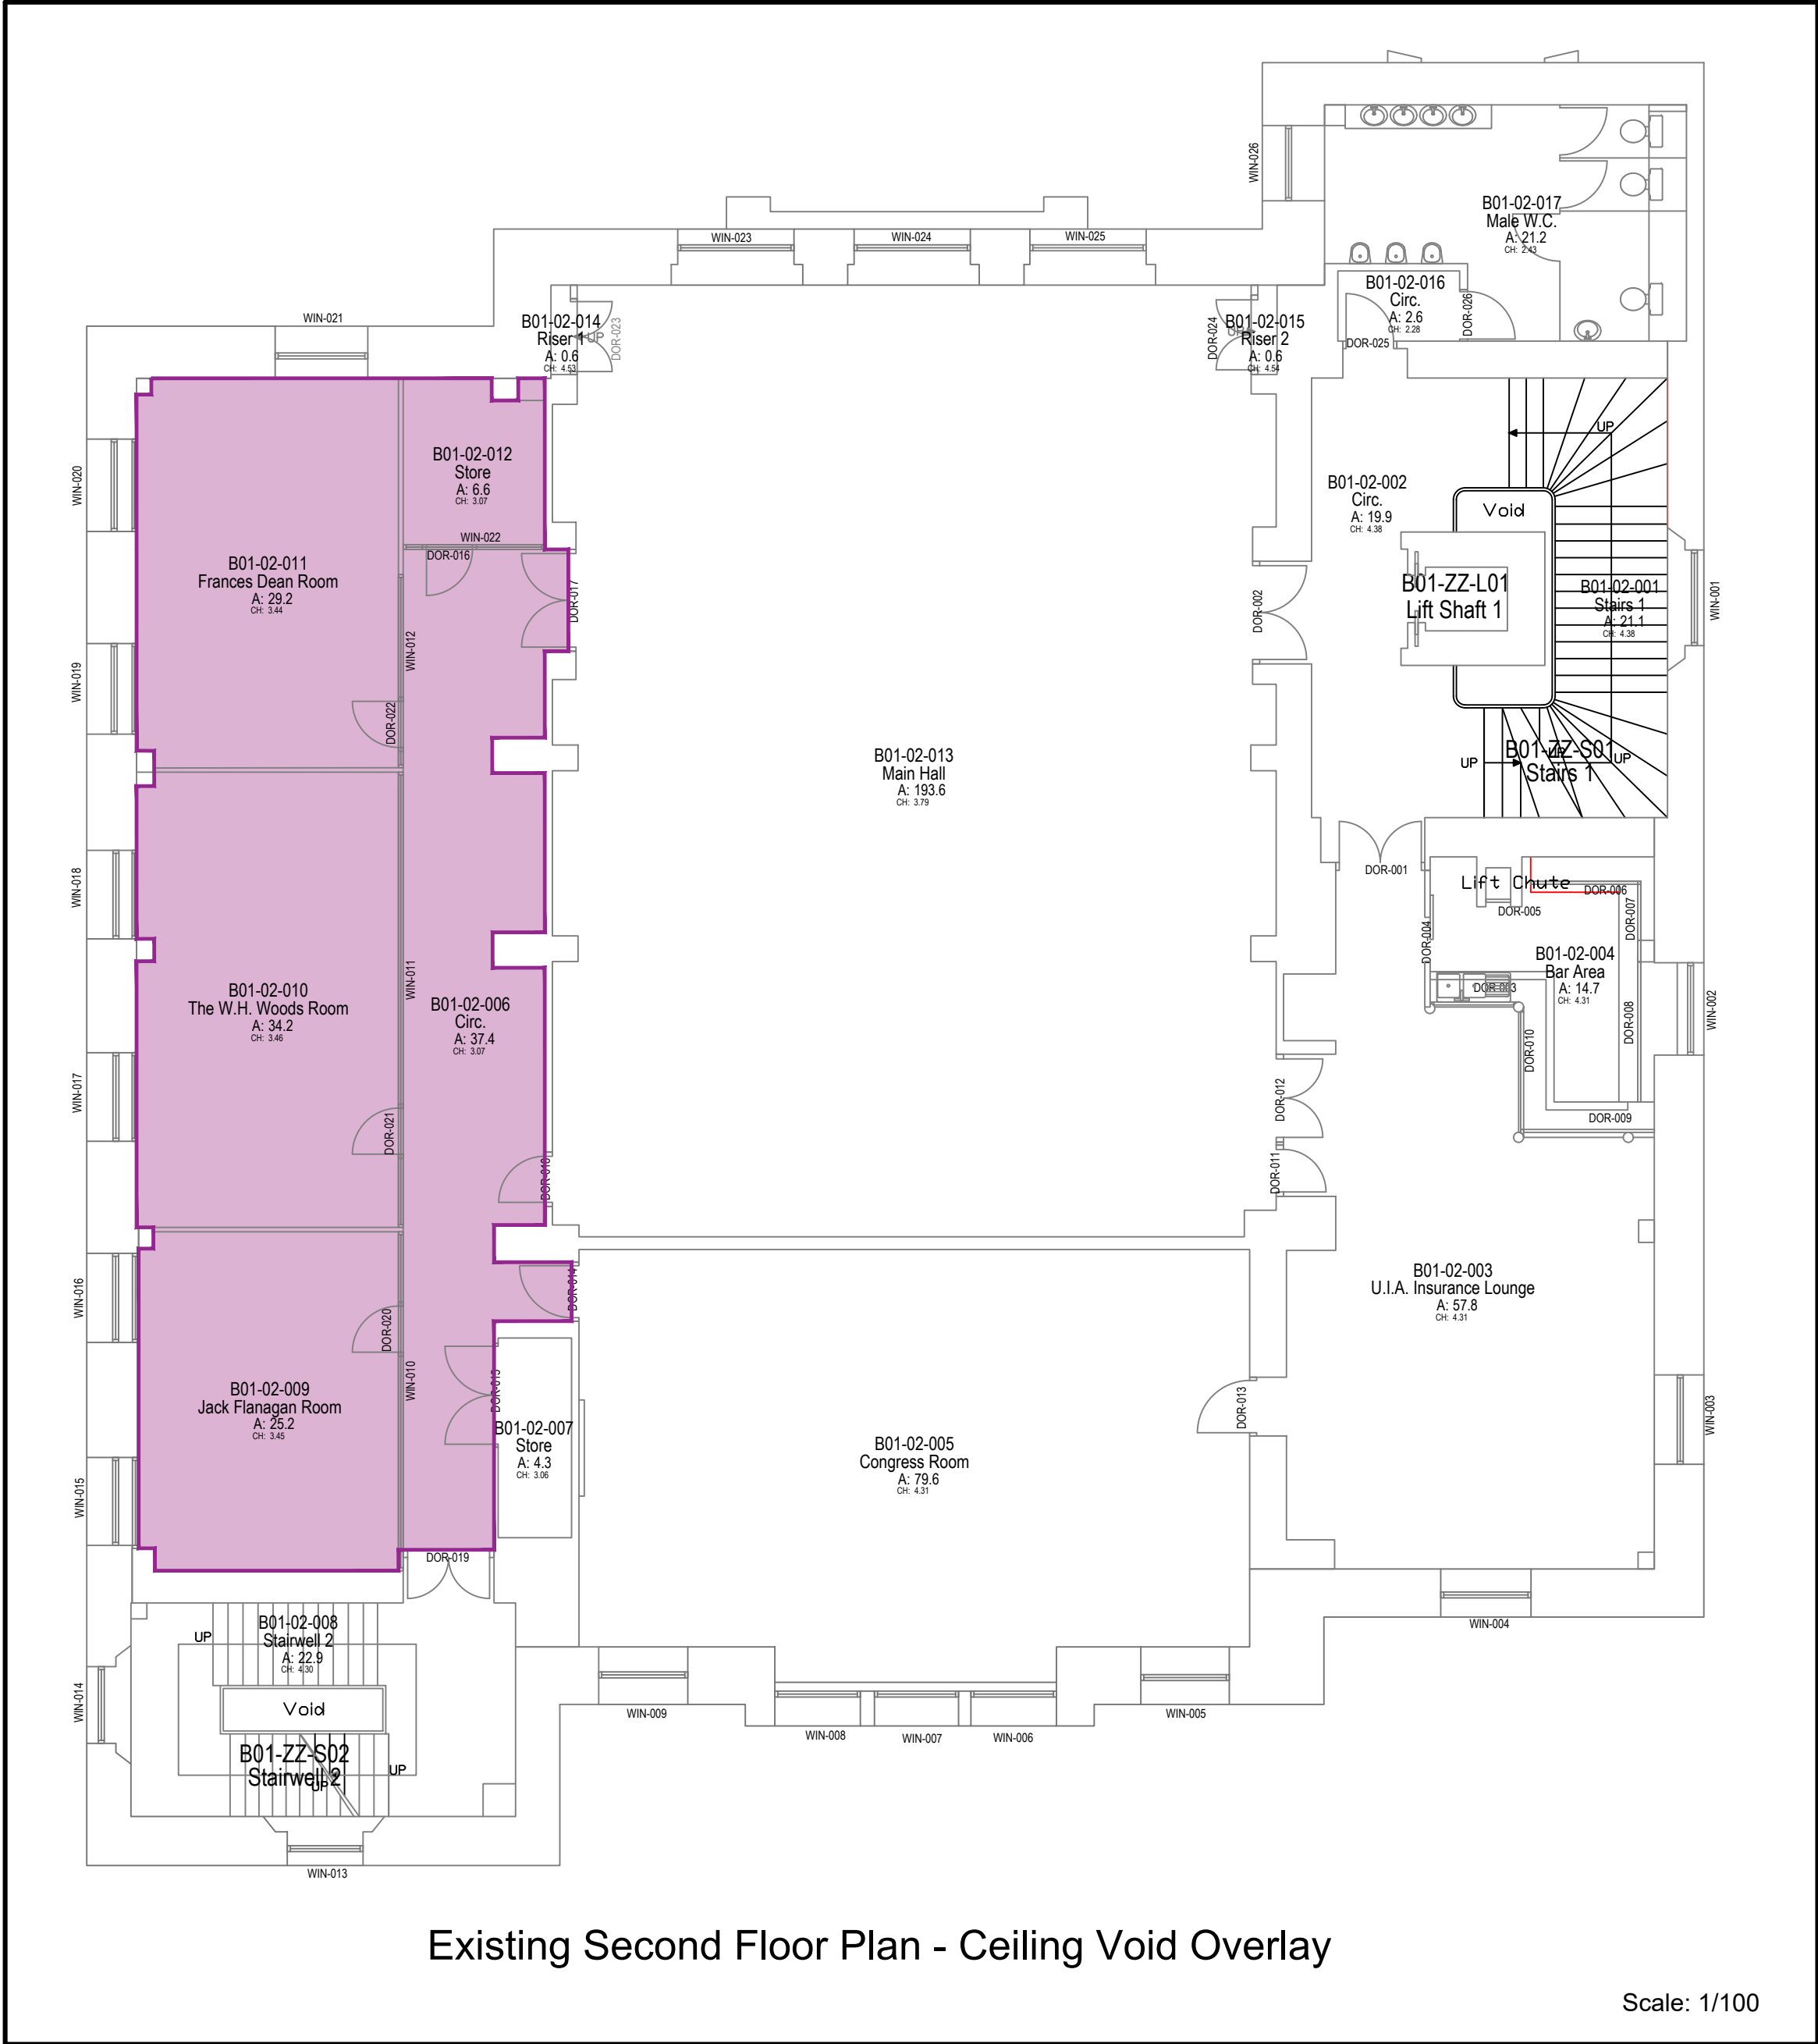

- NOTES
1. All dimensions are in millimetres unless otherwise stated
 2. This drawing is to be read with all other relevant documentation
 3. Do not scale from this drawing, all measurement data should be taken directly from the model

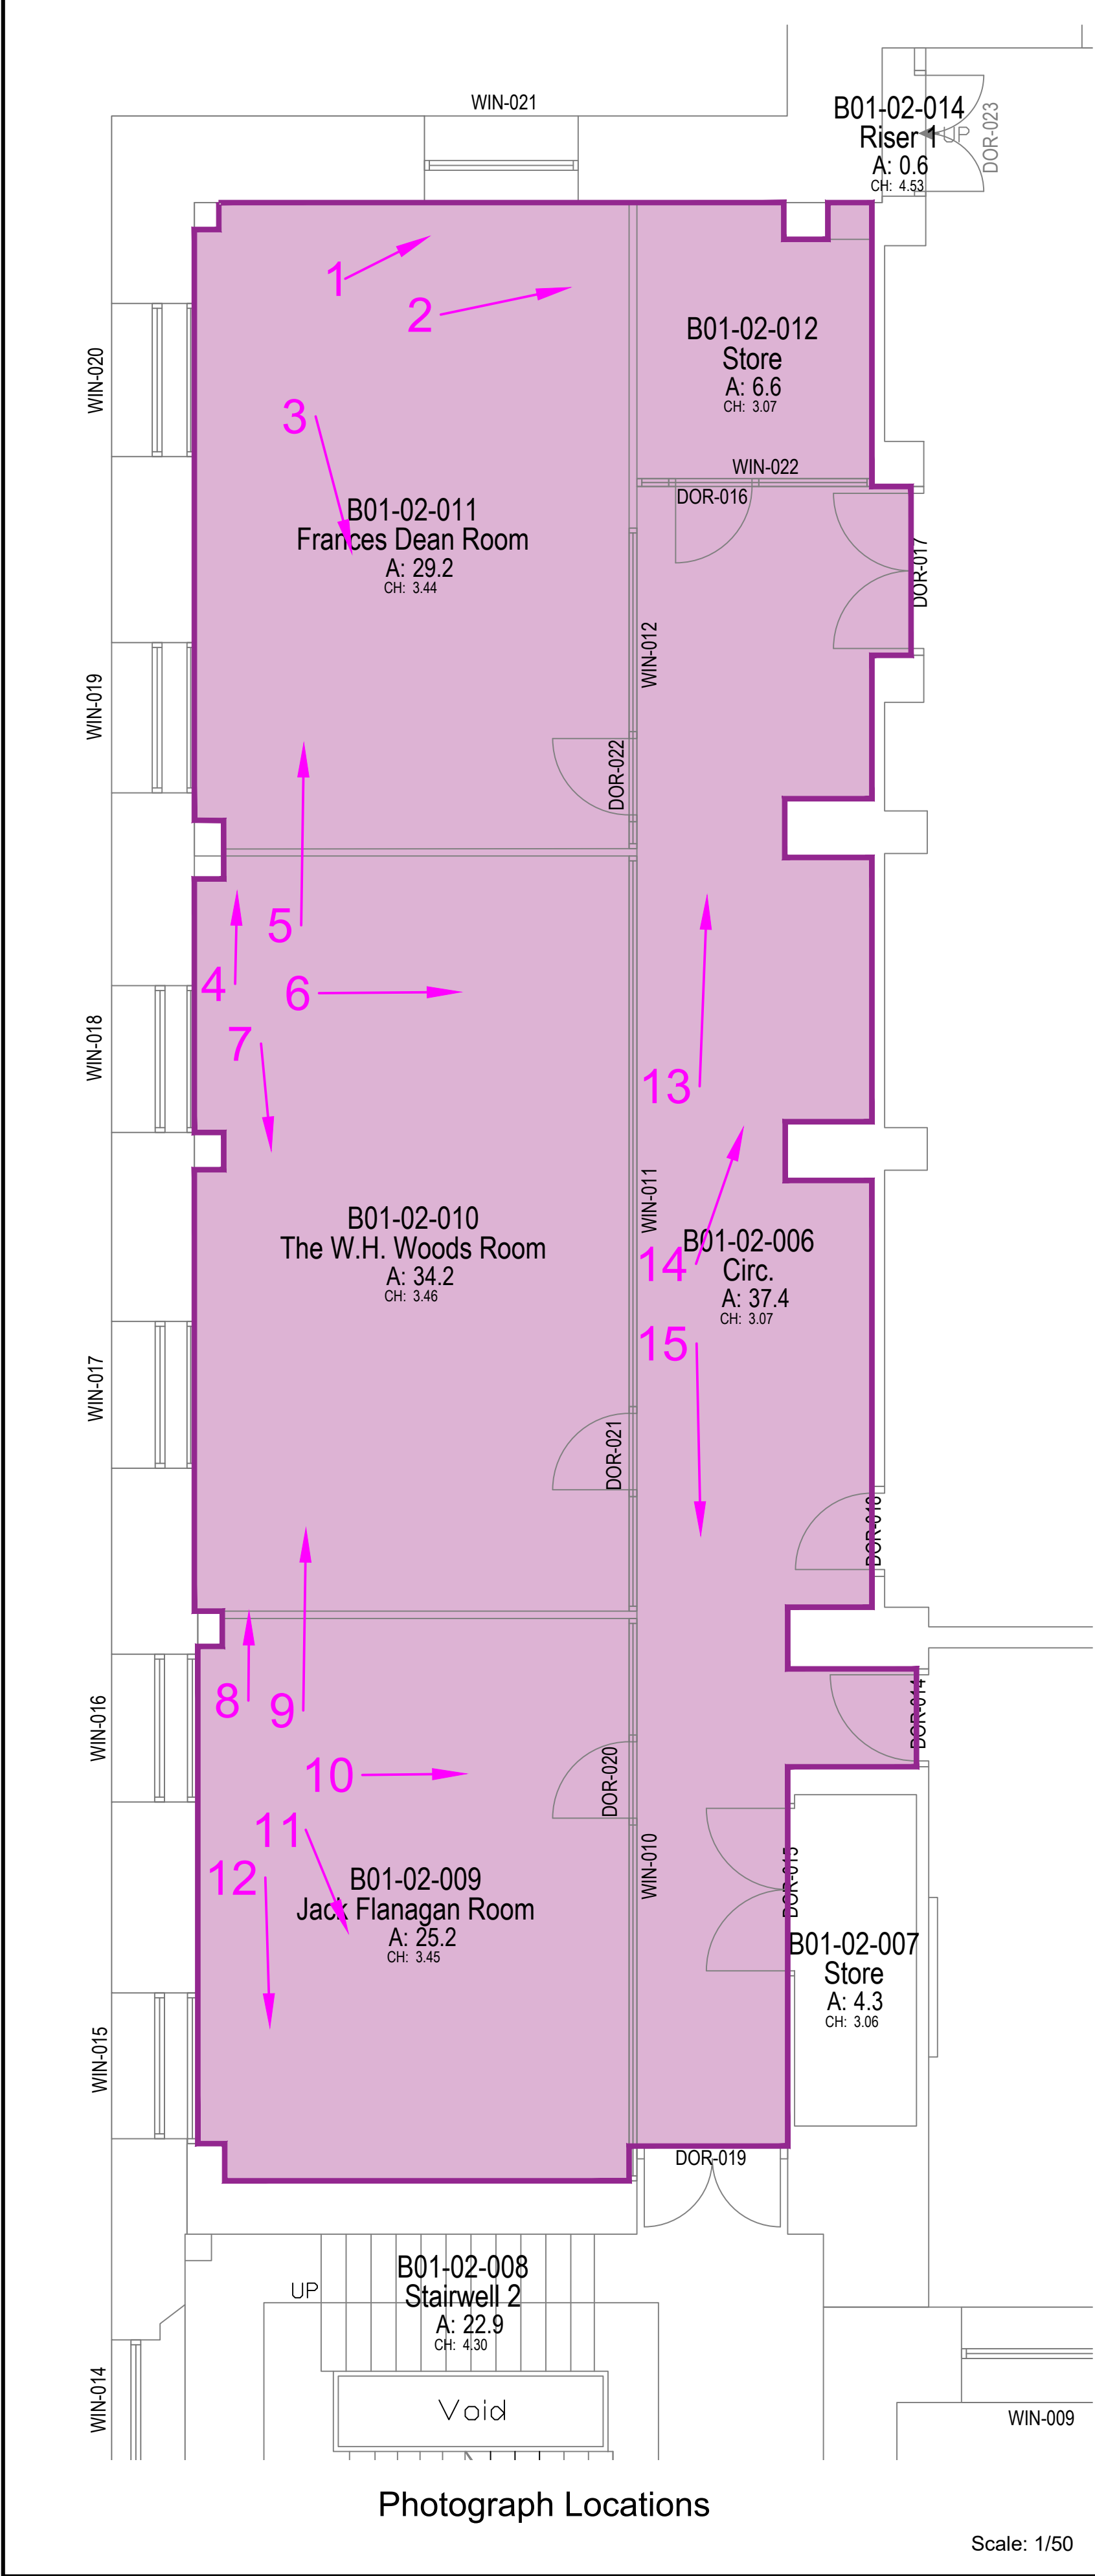

Capital Programmes Division

DRAWING STATUS Information

PROPERTY TITLE
103 Princess Street
Manchester
M1 6DD

UPRN
010023061175

PROJECT TITLE
Condition and Fire Safety Work

DRAWING TITLE
Photographs of Ceiling Void

JOB NO.
AMP45640

SCALE
As noted @ A1

DRAWING NO.
PST-MCC-B01-B1-DR-A-0015

DATE
17.04.25

AUTHOR
CS

CHECKED BY
APPROVED BY