

Dimensioning


Figured dimensions only to be taken from these designs and drawings. Work to annotated dimensions only. All dimensions to be checked on site. Architectural designers to be informed immediately of any discrepancies before work proceeds. Drawings are to be read in conjunction with relevant specifications, structural engineers and service engineers' drawings.




PROPOSED FRONT ELEVATION
1:100 @ A3



- Key
- 1 Brickworks to match existing
 - 2 Glazed Shopfront
 - 3 Rooflight
 - 4 Composite Door

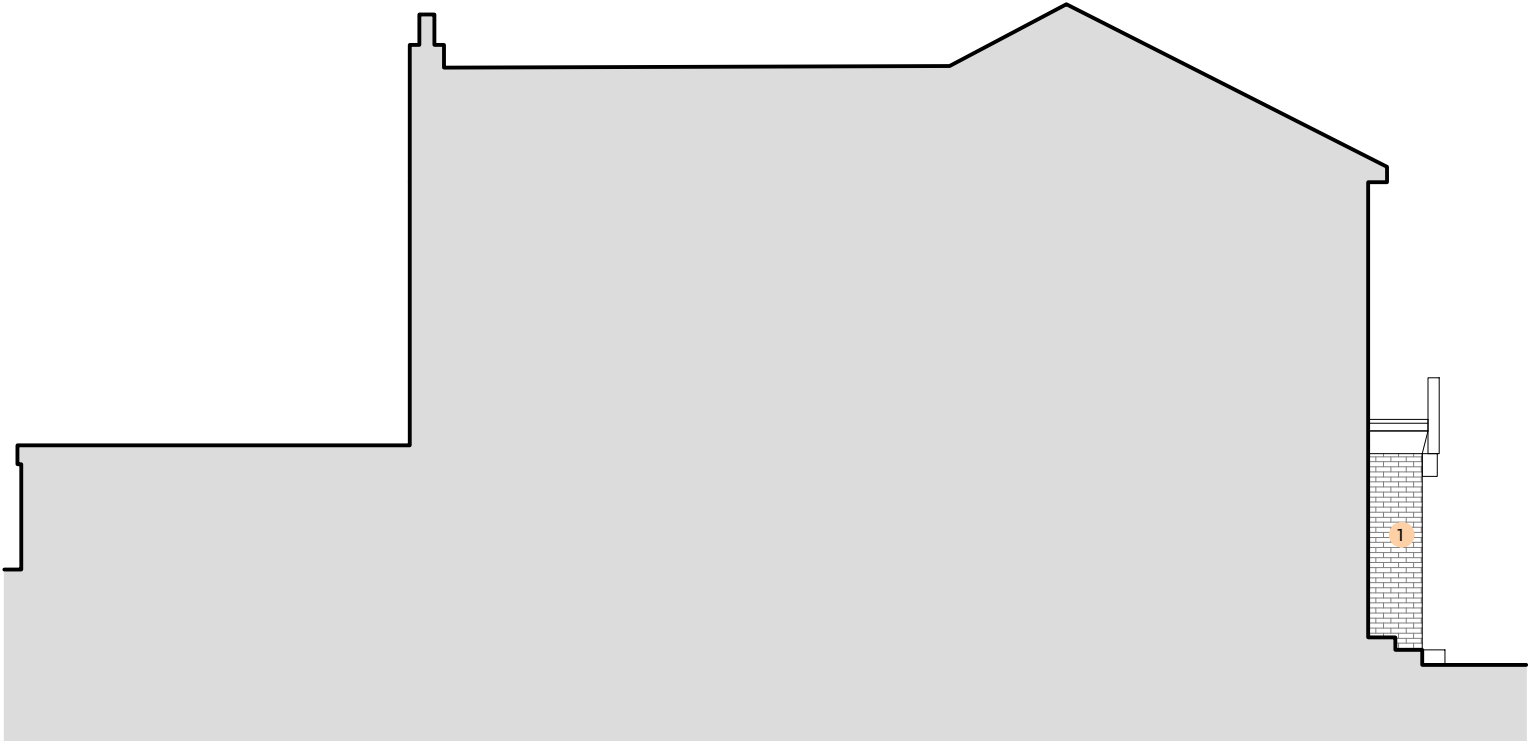

PROPOSED SIDE ELEVATION
1:100 @ A3

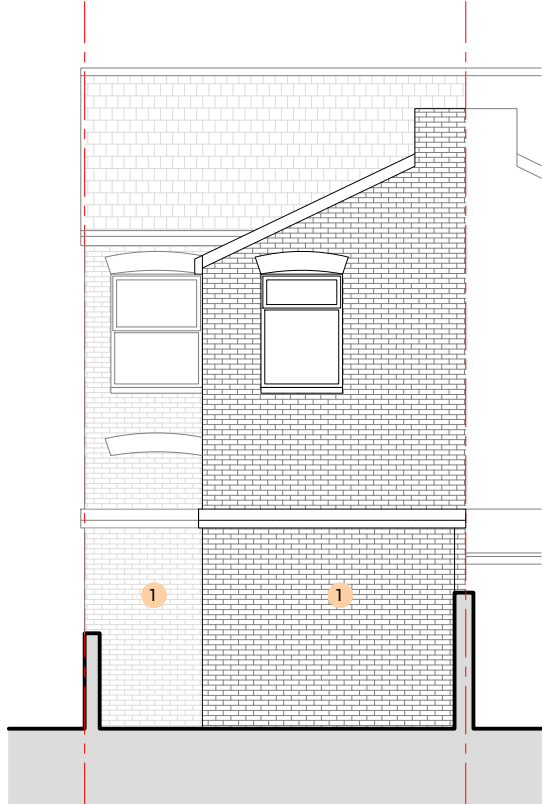

PROPOSED REAR ELEVATION
1:100 @ A3



PROPOSED SIDE ELEVATION
1:100 @ A3

Rev	Date	Description
-	16/10/25	Issued to client for comments



S A L E E M
ARCHITECTS

Architecture | Masterplanning | Graphics

CLIENT:	Property Owner
PROJECT:	2 Albert Pl Longsight Manchester M13 0SQ
TITLE:	Proposed Elevations
SCALE:	1:100 @ A3
DRAWING NO.	Sheet 5