


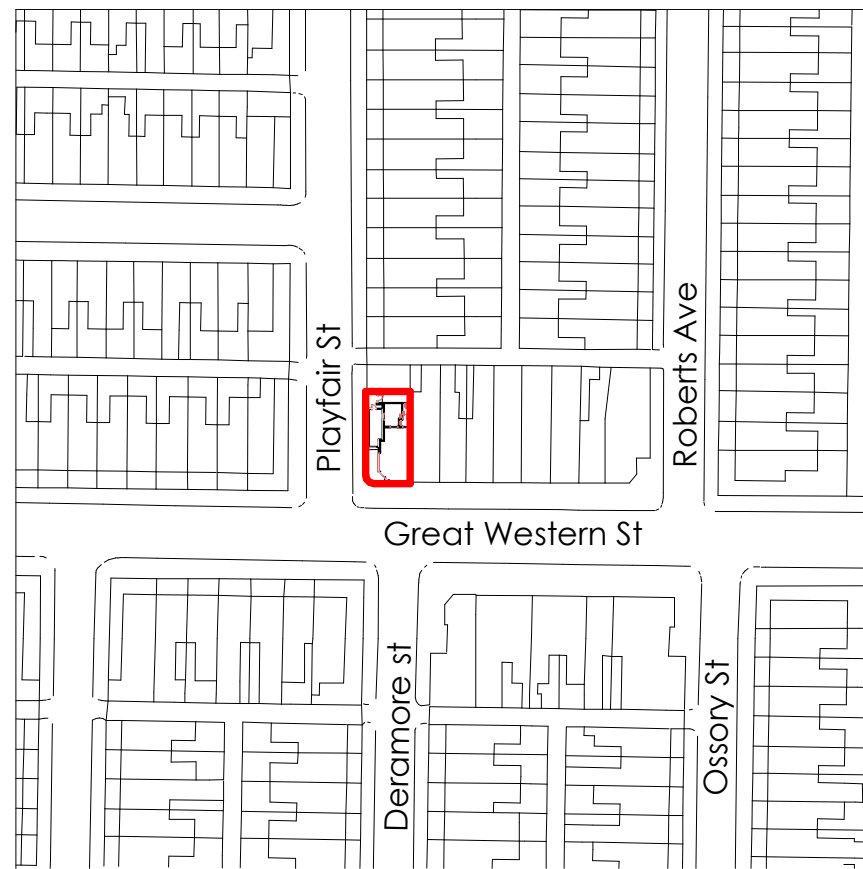


1 Location Plan

MA-A01 1 : 1250

SCALE 1 : 1250

0 25m 50m 75m

 


2 Site Plan

MA-A01 1 : 500

SCALE 1 : 500

0 10m 20m 30m

 

Rev	Description	By	Date
-----	-------------	----	------

MUSE
Architects

303 Great Western St
PROJECT:

Location Plan & Site Plan

DRAWING TITLE:

Planning

DRAWING STATUS:

DRAWN:	SK	CHECKED:	MM
--------	----	----------	----

APPROVED:	MM	DATE:	06-10-25
-----------	----	-------	----------

As indicated 180_MA-A01

SCALE:	DRAWING NUMBER:	REV:
--------	-----------------	------

(A2)