



1ST FLOOR

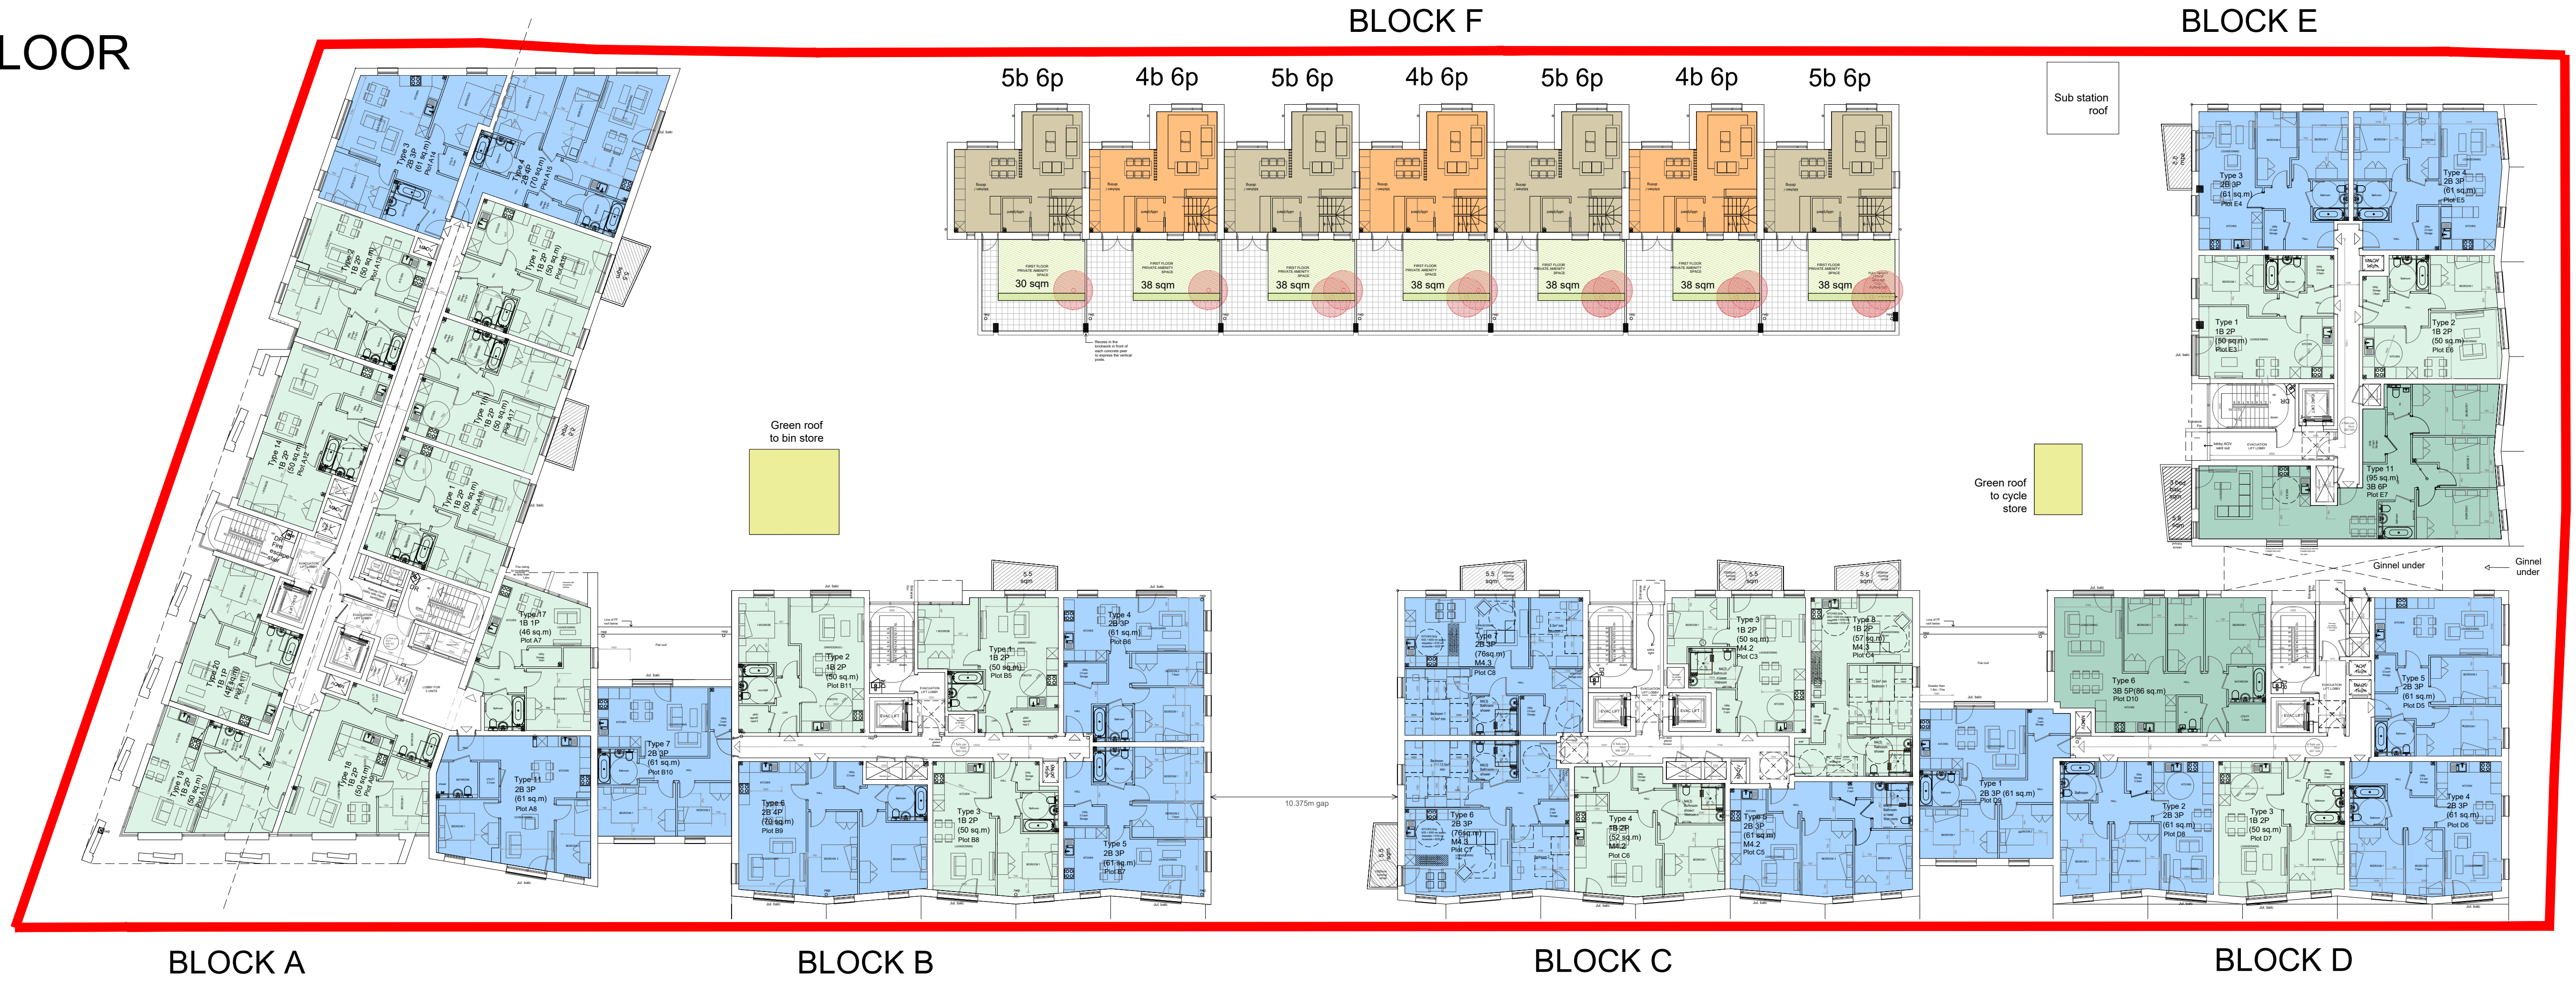

1:200 scale

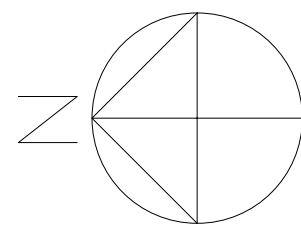

**MC
AU**

**Modern City
Architecture & Urbanism**

2 Commercial Street
Castlefield
Manchester
M15 4RQ

t: 0161 974 7203
e: info@mcau.co.uk
www.mcau.co.uk

Client	MSV/Caddick
Project	Land at Barnhill Street/Raby Street Moss Side
Description	Proposed First Floor Plan

Status		Drawn By	
Stage 3 - Planning		PJS/JT/SR	
Job Number	Scale	Date	
1215-MCAU	1.200@A1	MAR 25	
Drawing Number		Revision	
03-01		P24	