


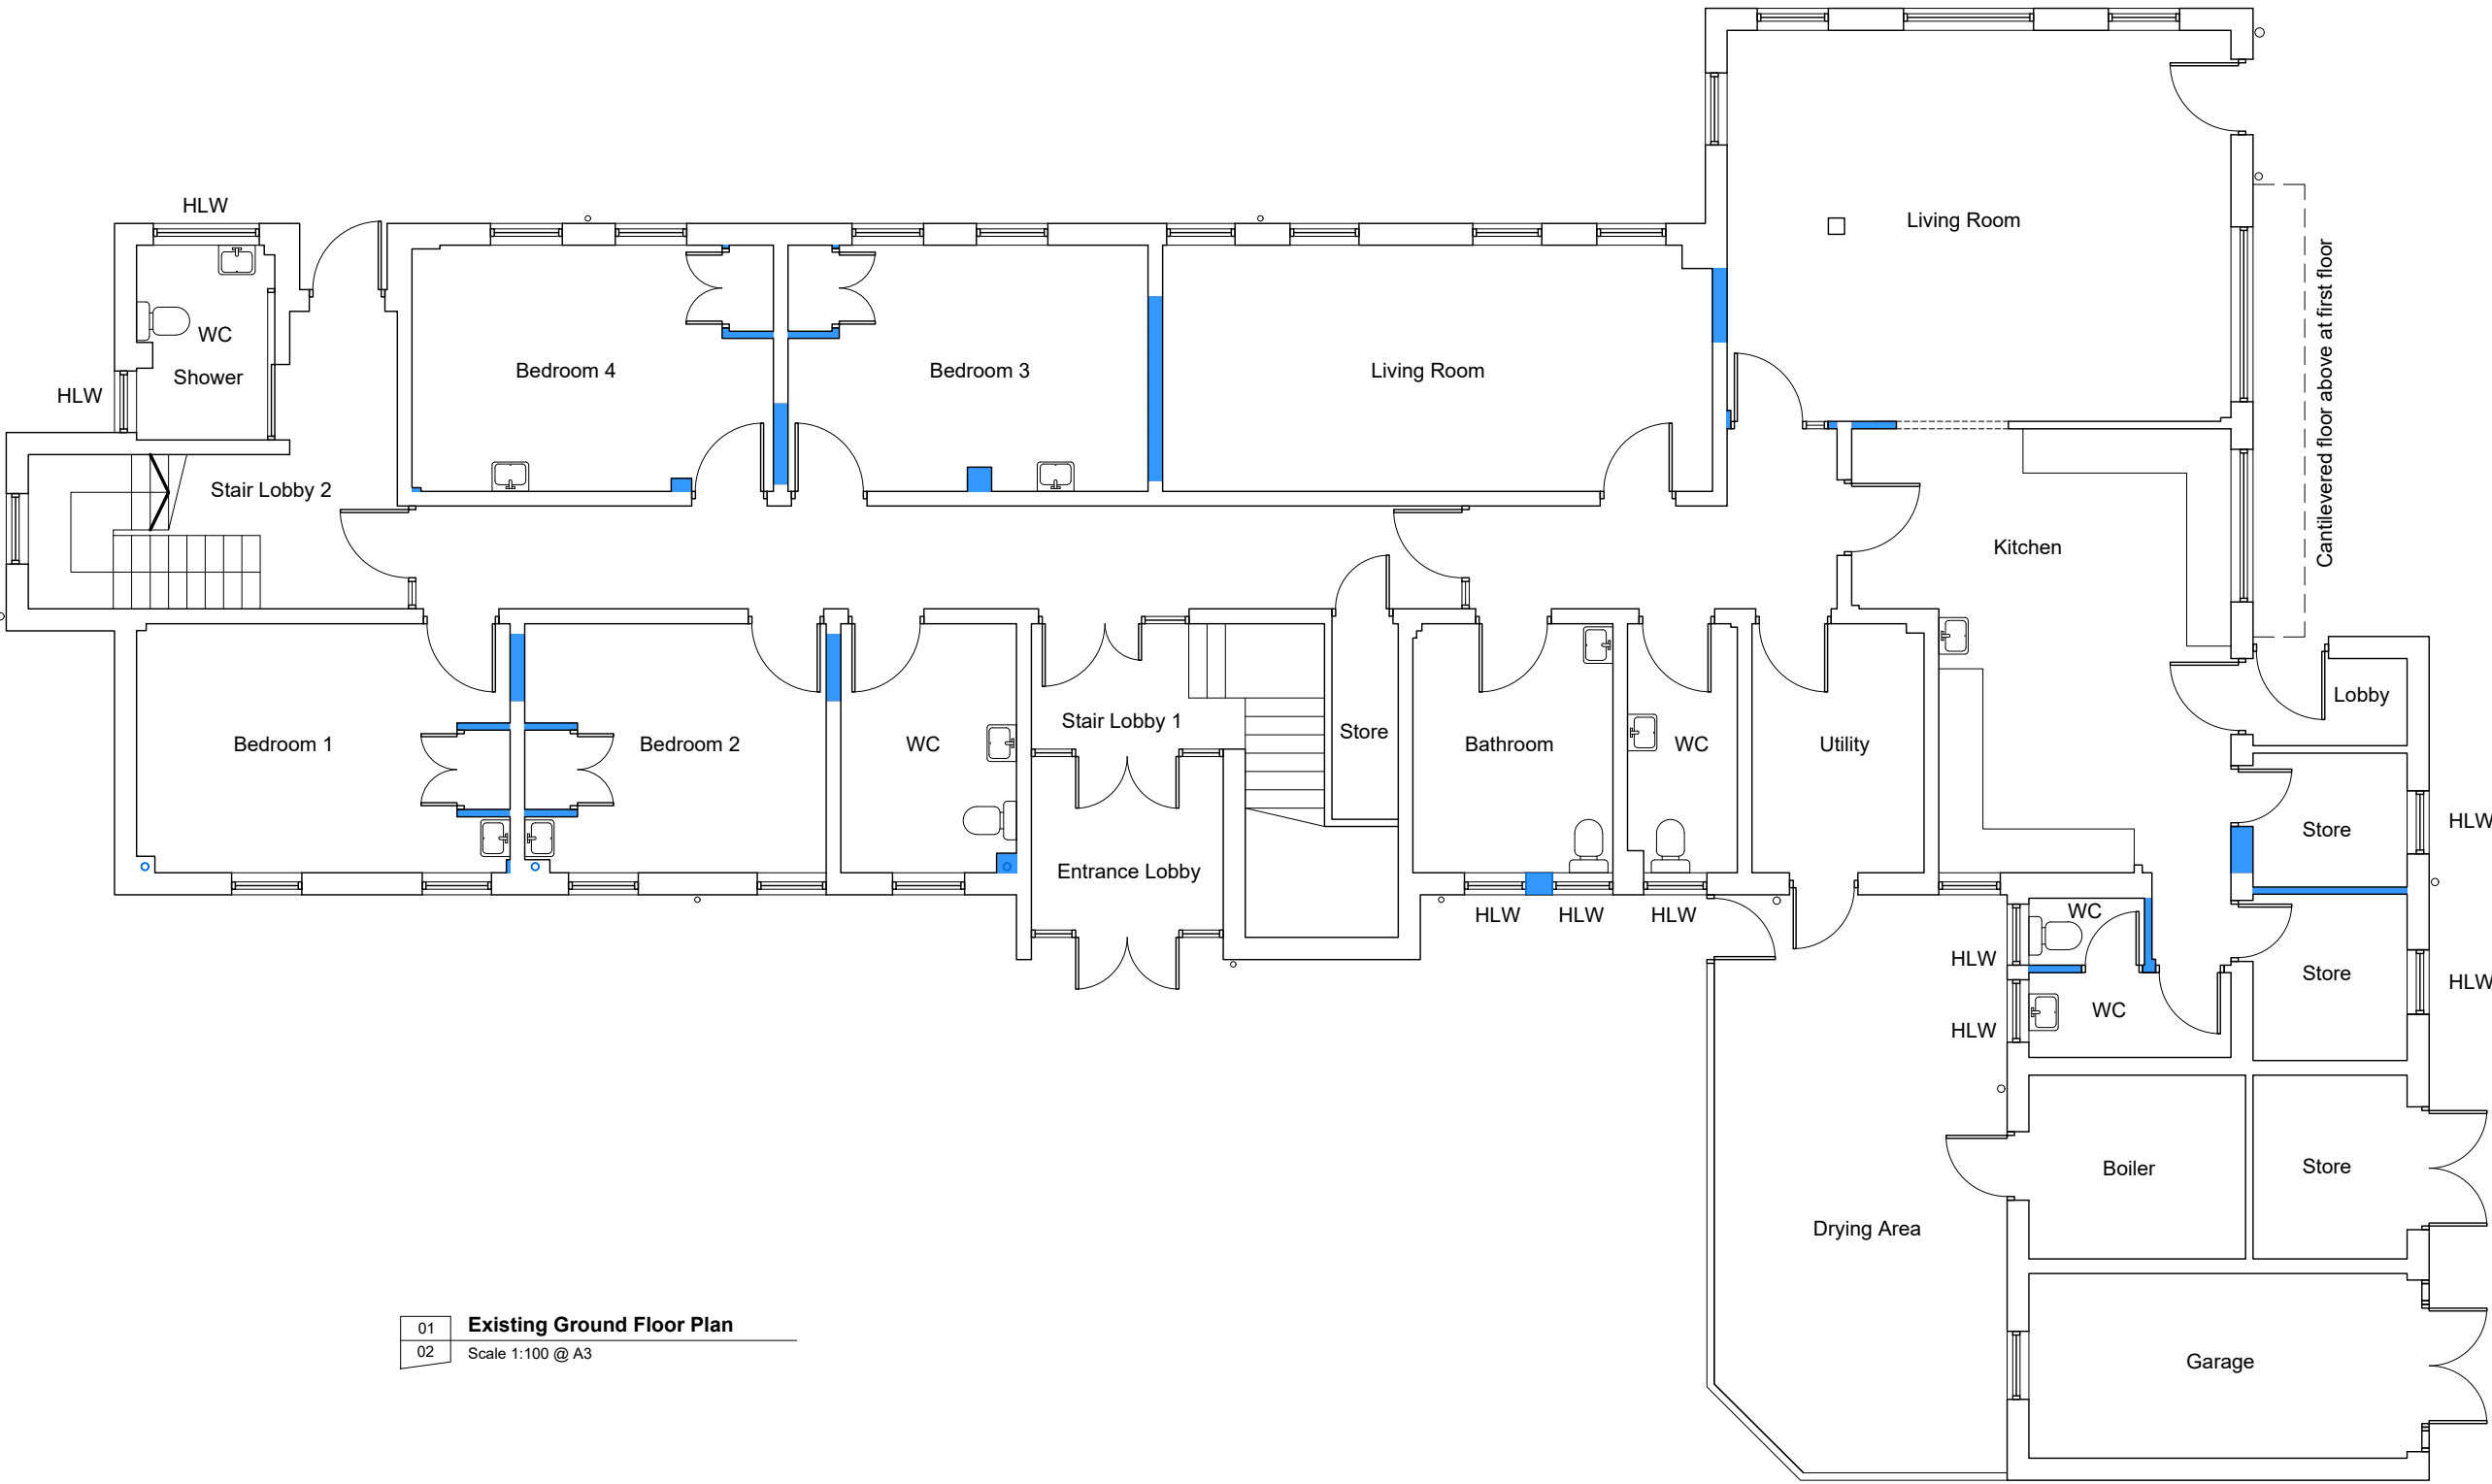

01 Existing Ground Floor Plan
02 Scale 1:100 @ A3

General Notes
01: Dimensions must not be scaled from this drawing. If in doubt, please ask.
02: All dimensions are in millimetres unless noted otherwise.
03: All dimensions should be verified on site before proceeding with the work.
04: TADW Architects shall be notified in writing of any discrepancies.
05: © TADW Limited (UK) 2015

LEGEND

Walls shown shaded are to be carefully demolished.

P6	Updated	10.07.25	KM	MH
P5	Submitted to planning for pre-app	13.06.25	KM	MH
P4	Pier for office window to be demolished	09.06.25	KM	MH
P3	Walls to be demolished indicated and notes added. Existing high level windows corrected	18.04.25	KM	MH
P2	Dimensions added	11.03.25	KM	MH
P1	Issued for comments	16.08.24	KM	MH
Issue	Description	Date	Drawn	Checked

Drawing Status
P - Planning | T - Tender | C - Construction | R - As Record

For Comments



Six St. Petersgate Stockport Cheshire SK1 1HD
Ph 0161 477 6158 Fx 0161 480 8342 mail@tadw.co.uk www.tadw.co.uk

Client Great Places Housing Group

Job Cornish Close, Wythenshawe

Title Existing Ground Floor Plan

Scale 1:100 @ A3

Note - Prints from PDF files may not be to scale, check accuracy against scale



Job Number 241350	Drawing Number 02	Issue P6
----------------------	----------------------	-------------