



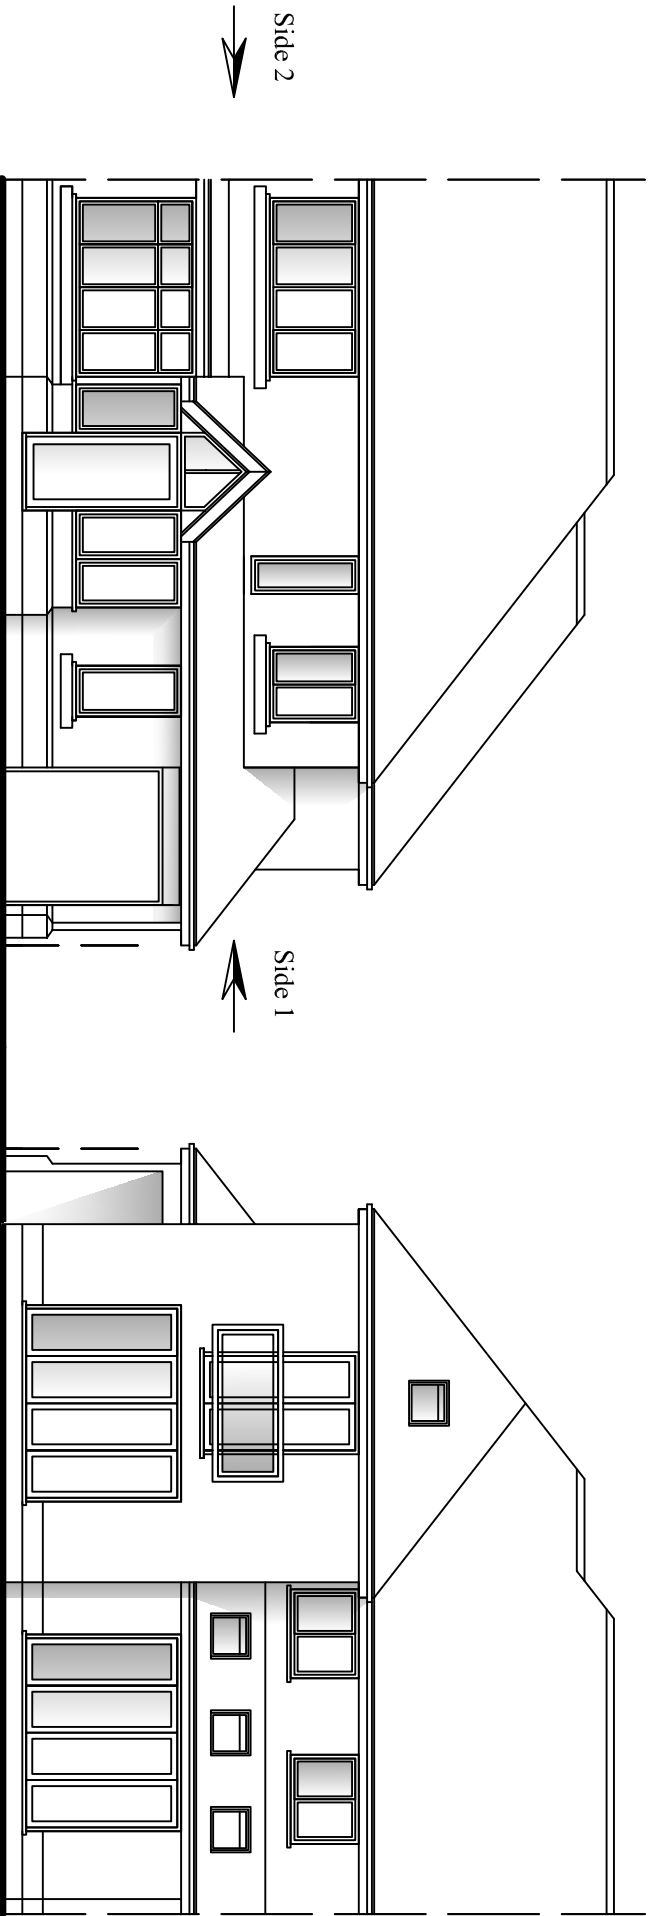

PROPOSED FRONT ELEVATION

PROPOSED REAR ELEVATION

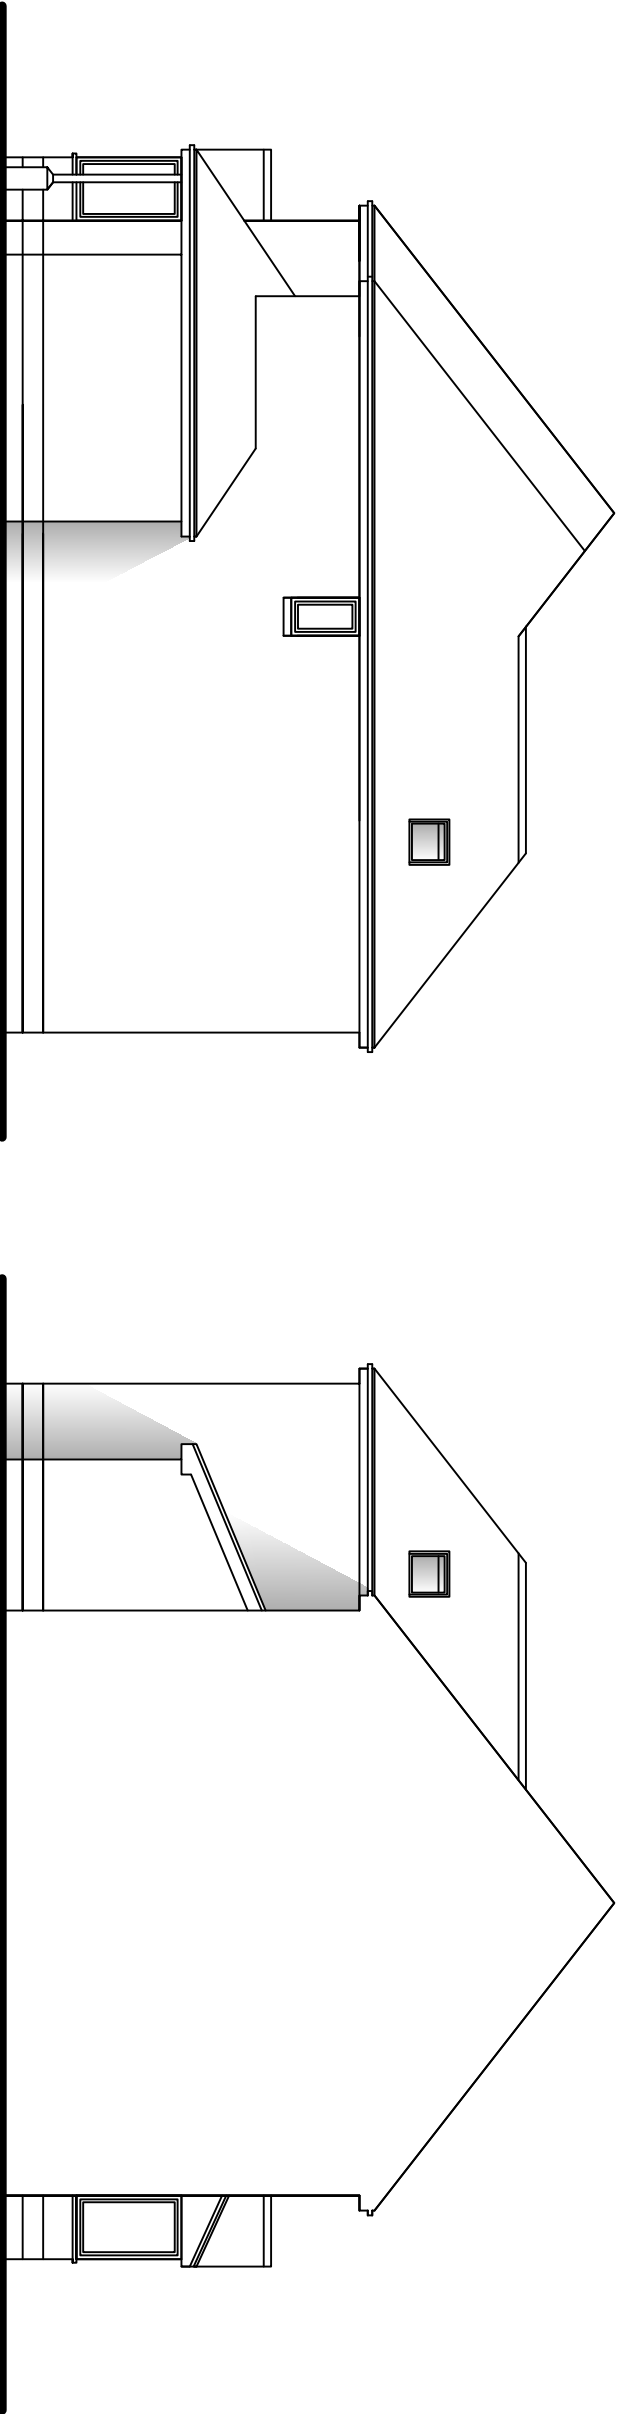

PROPOSED SIDE ELEVATION 1

PROPOSED SIDE ELEVATION 2

Proposed Elevations (1:100)

NOTE:- ALL DIMENSIONS TO BE CHECKED ON SITE
Work must not be commenced until Planning Permission (where applicable) and Building Regulation Approval is received.
Any works carried out before receipt of the permissions is entirely at clients own risk. All drawings are subject to Copyright.



Revisions

- A-First floor set back
1m at planners request
(18-6-25)
- B-Hipped roof to rear in
lieu of gable at
planners request
(3-7-25)

Project

Double Storey Kitchen,
Store and Bedroom
Extension to Side and
Rear Elevations Plus
Associated Internal
Remodelling

Location

77 Darley Avenue
Chorton
Manchester
M21 7GP

Drawing No

20425/2 Rev B

Title

Proposed Elevations

The
Drawing
Room

'Mole End'
Windmill Lane
Appleton
Warrington
Cheshire

Tel 01925 269916
Mob 07885 035256