



© COPYRIGHT
The copyright in this drawing is vested in Sheppard Robson and no license or assignment of any kind has been, or is, granted to any third party whether by provision of copies or originals or otherwise unless agreed in writing.

DO NOT SCALE FROM THIS DRAWING
The contractor shall check and verify all dimensions on site and report any discrepancies in writing to Sheppard Robson before proceeding work

FOR ELECTRONIC DATA ISSUE
Electronic Data / drawings are issued as "read only" and should not be interrogated for measurement. All dimensions and levels should read, only from those values stated in text on the drawing.

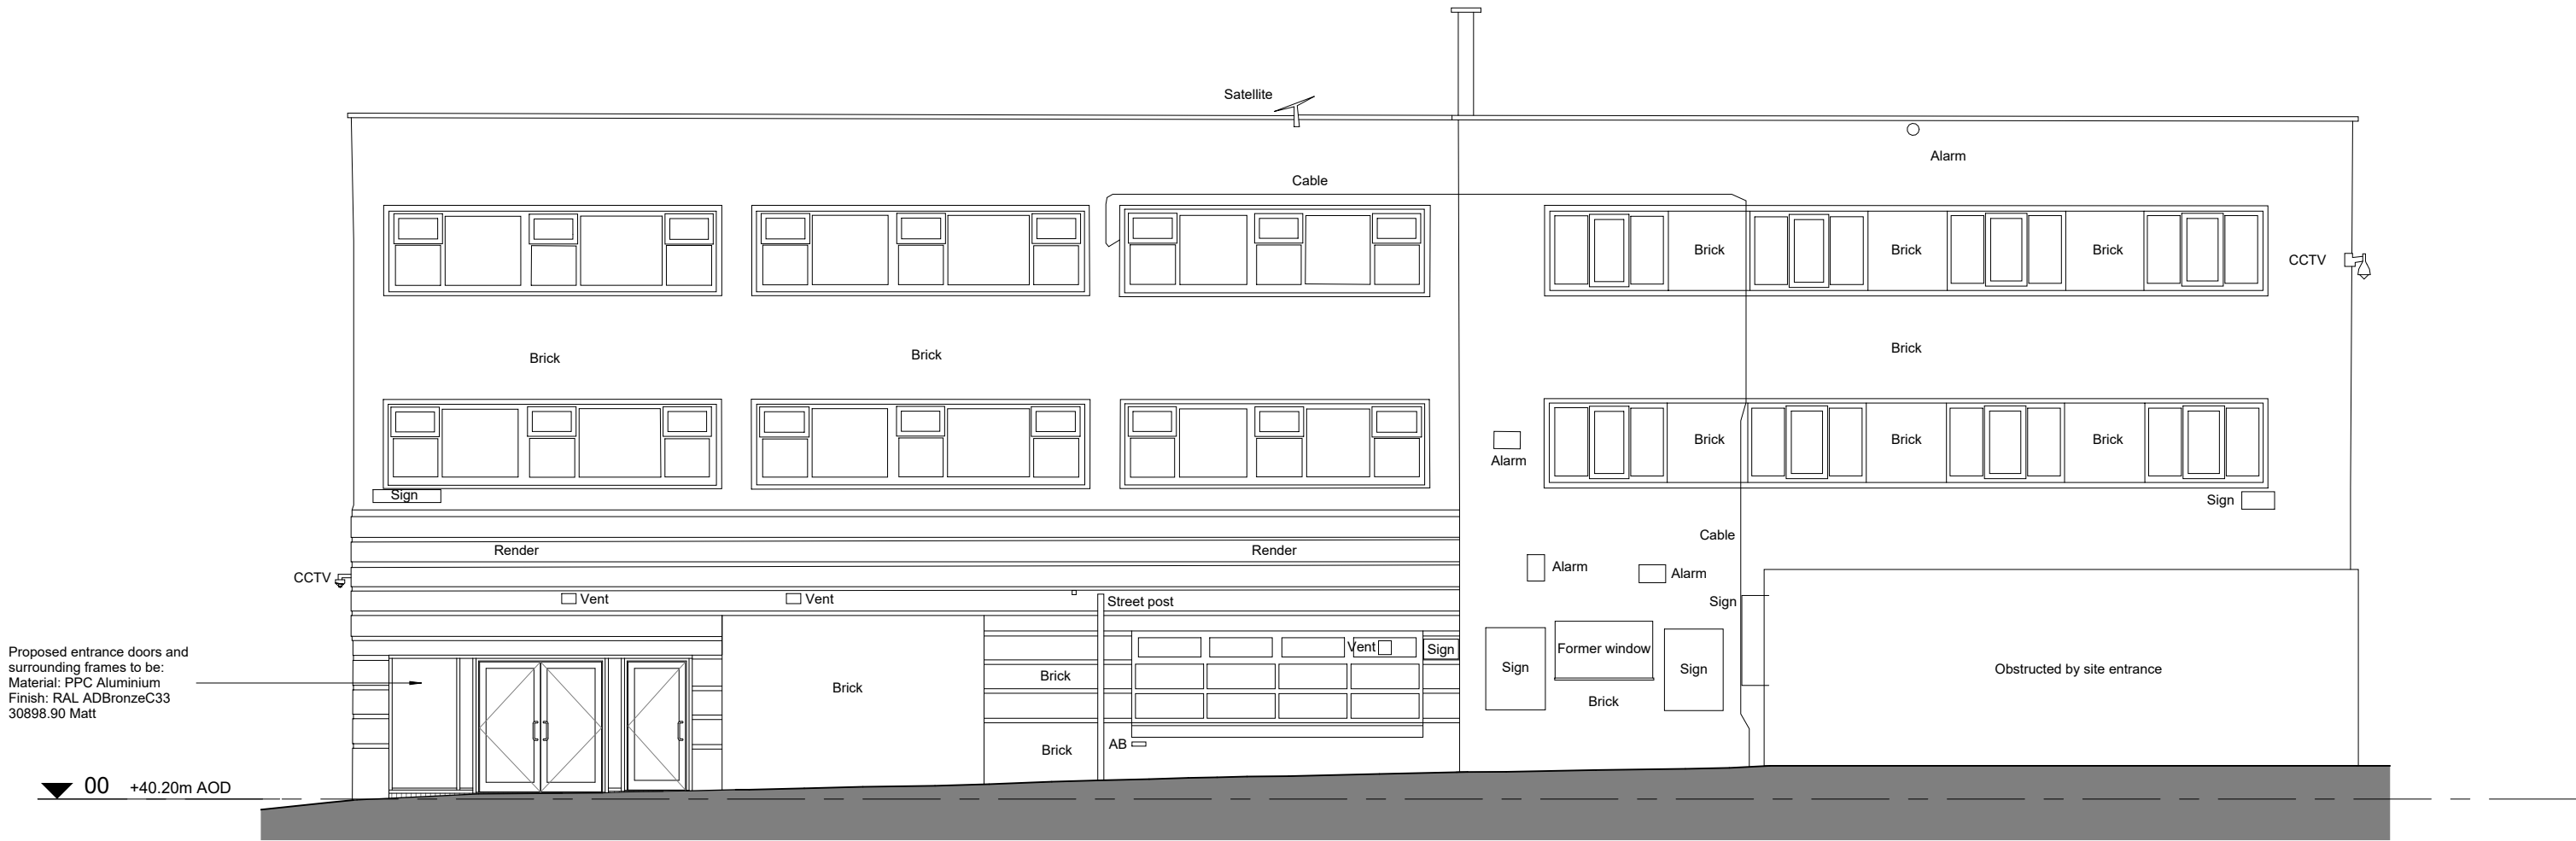

1 Proposed North Elevation - Granby Row
20811 1 : 100

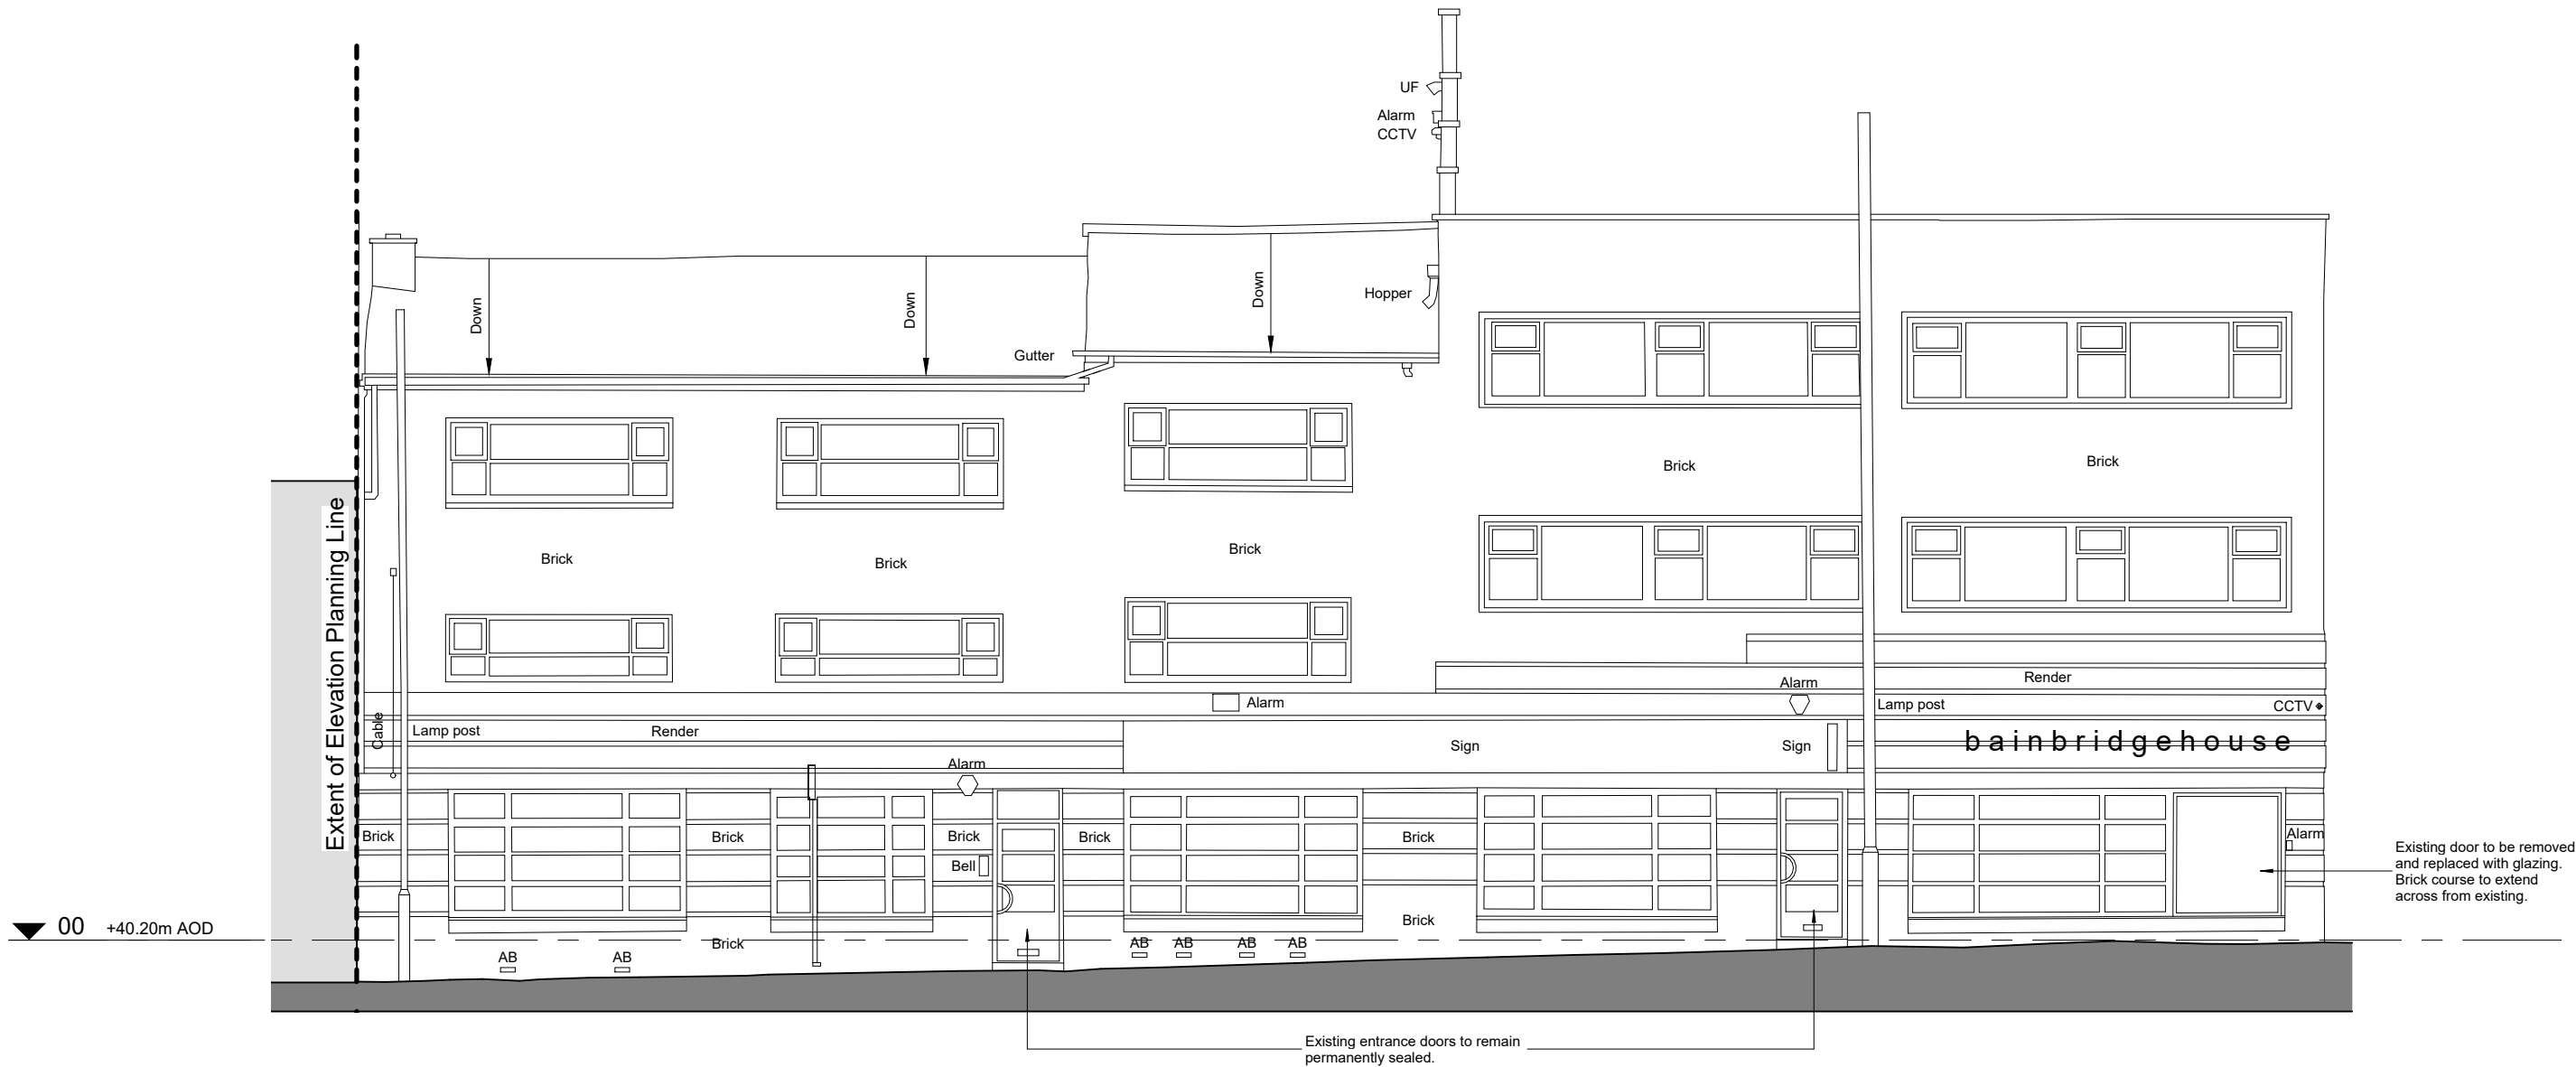

2 Proposed East Elevation - London Road
20811 1 : 100

REV.	DATE	AMENDMENT
P01	16/05/25	First Issue - Review and Comment
P02	23/05/25	Updated following review by design team & client.
P03	23/05/25	Updated following client request
P04	06/06/25	Updated following client request
P05	13/06/25	Amendments following planning review
P06	22/07/25	Proposed Plan and East Elevation updated following response by MCC on permanently sealed existing doors.
P07	15/10/25	Entrance door and elevations updated for non-material amendment submission, capturing changes by IQ

KEYPLAN

CLIENT

**BOWMER
KIRKLAND**

DEVELOPER

**iQ Student
Accommodation**

SHEPPARD ROBSON

77 Parkway Camden Town London NW1 7PU
T: +44 (0)20 7504 1700 E: enquiries@sheppardrobson.com

PROJECT
Bainbridge House Marketing Suite

SCALE@A2	DATE	ORIGINATOR	CHECKED	AUTHORISED
1 : 100	15/10/25	CJD	MA	NAB

**Planning
Proposed North & East Elevations**

Stage 4

STATUS	PURPOSE FOR ISSUE	SR NO.
S2	For Information	7183
DRAWING NO.		REV.
63073-SRA-ZZ-XX-DR-A-20811		P07