




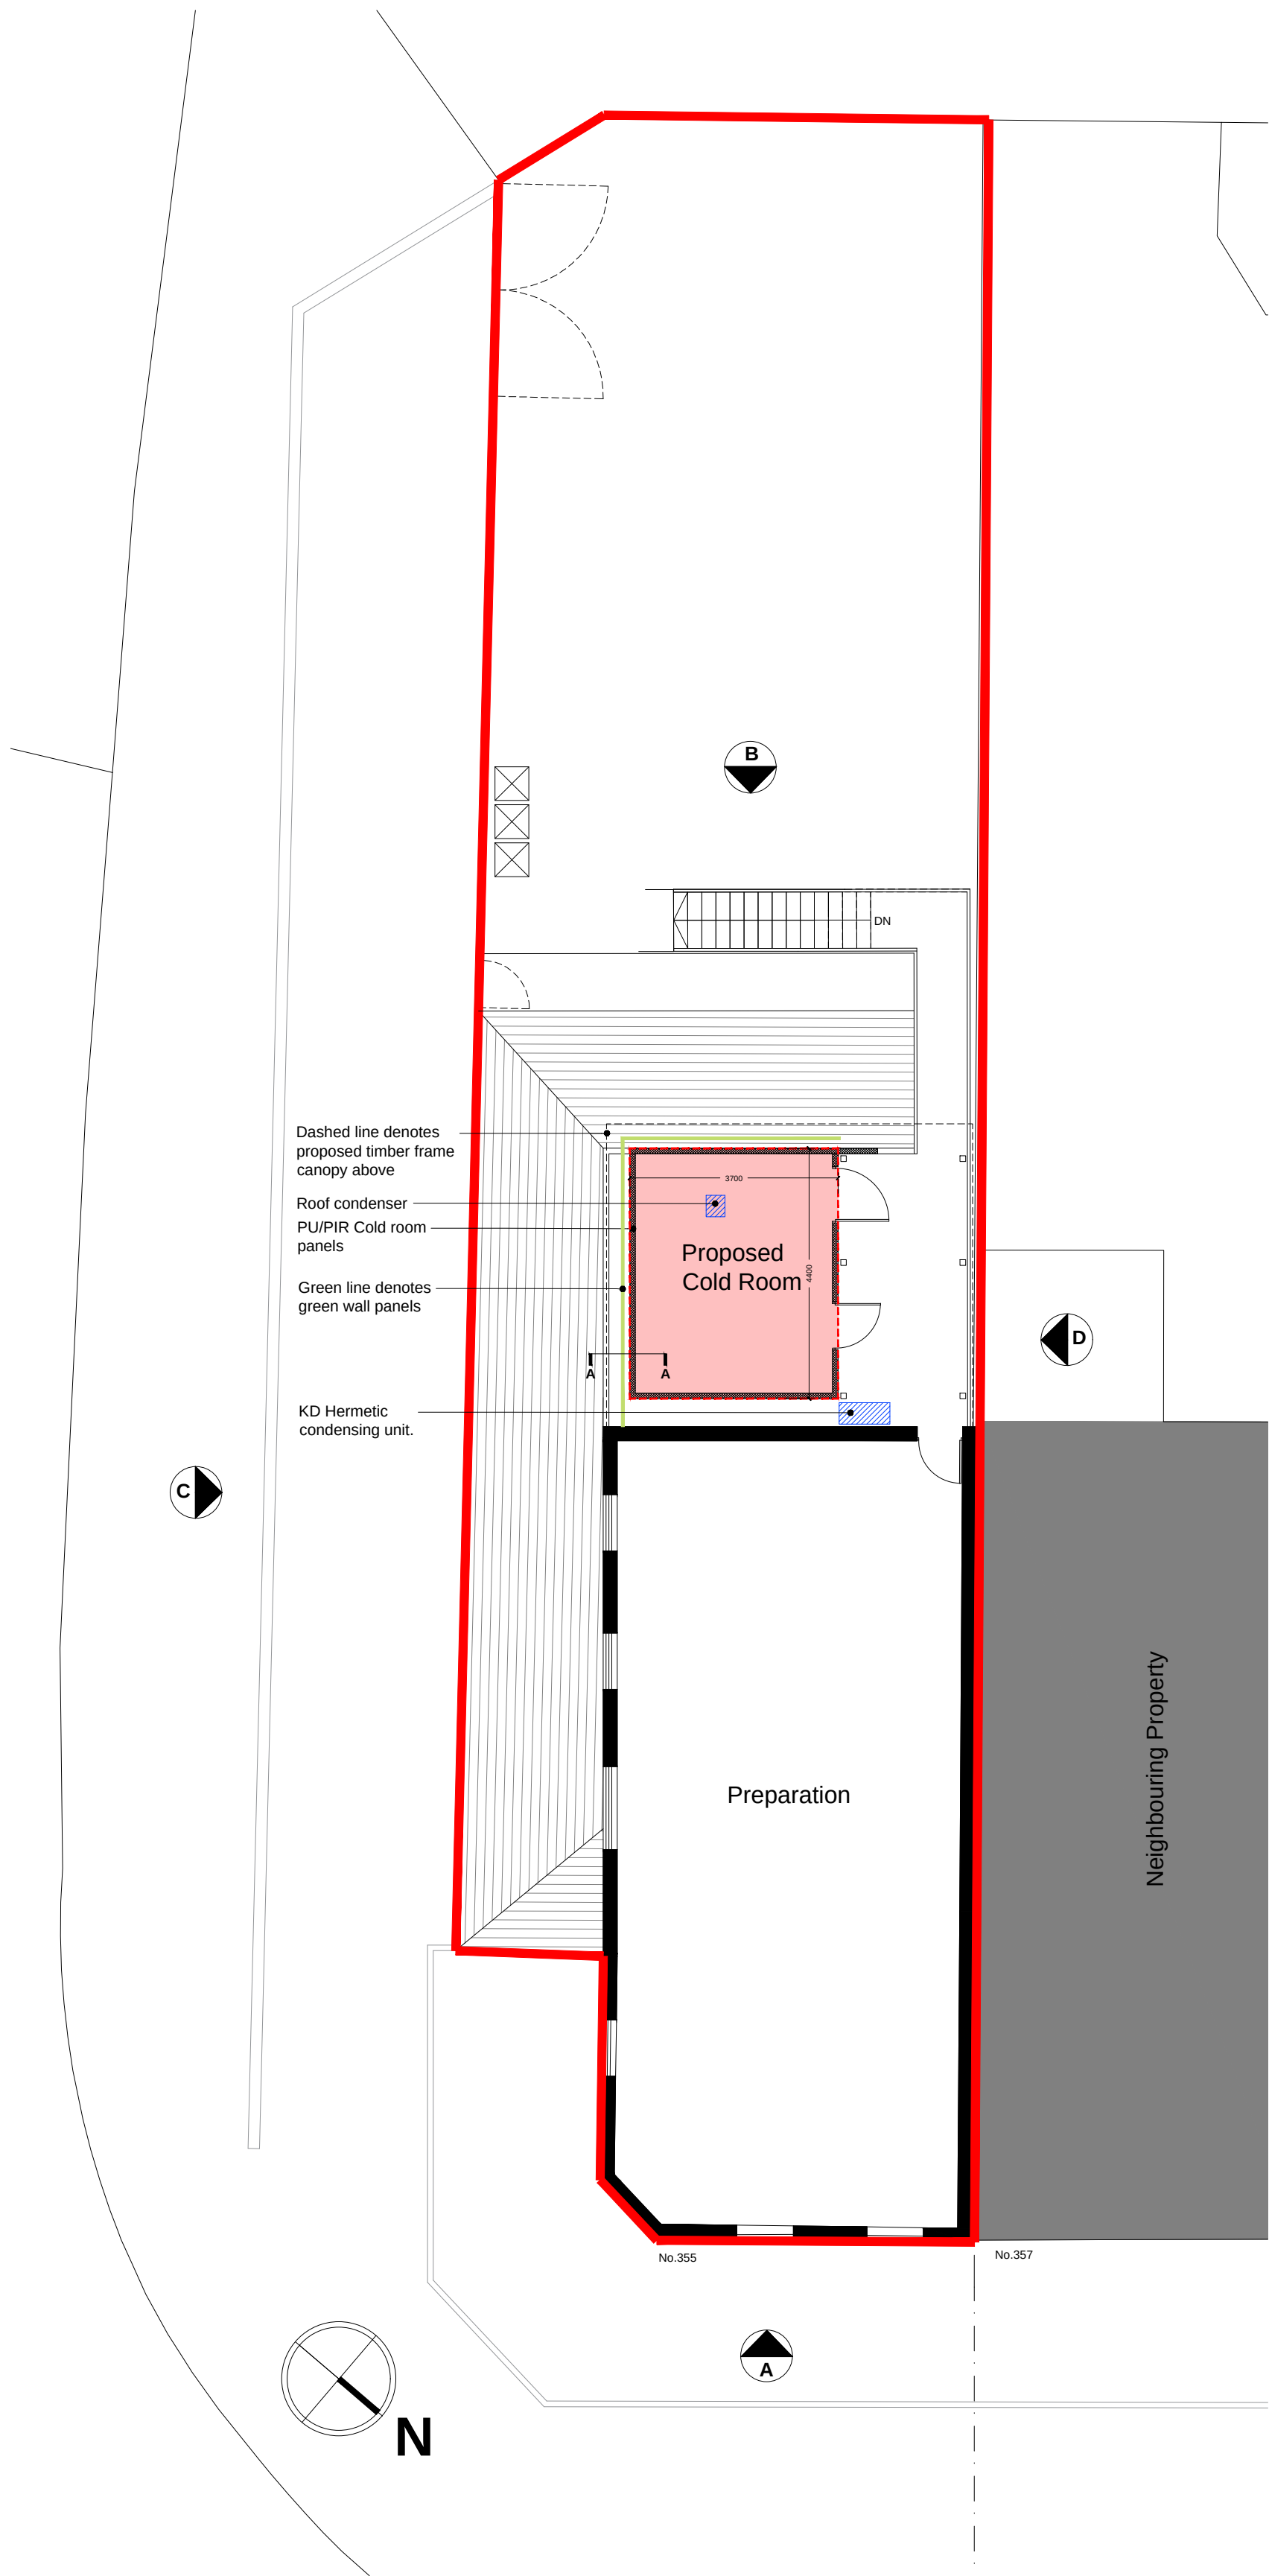

First Floor Plan 1:100

 


KD Hermetic condensing unit

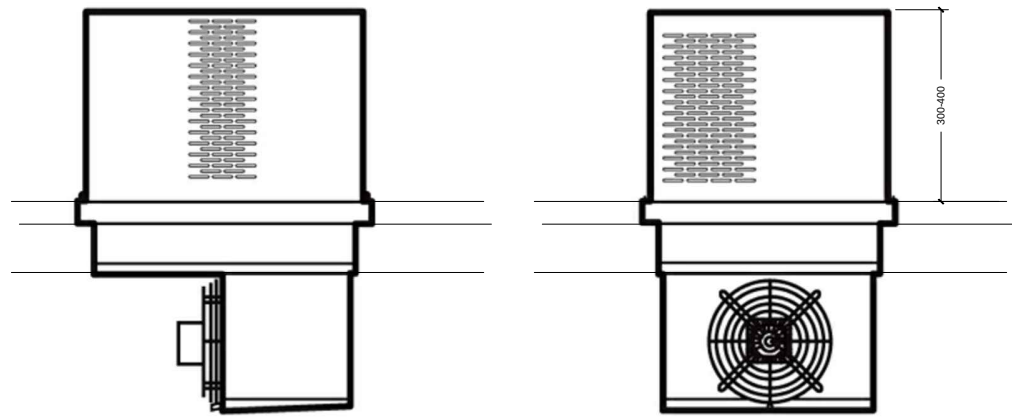


Roof condaenser




Control pad

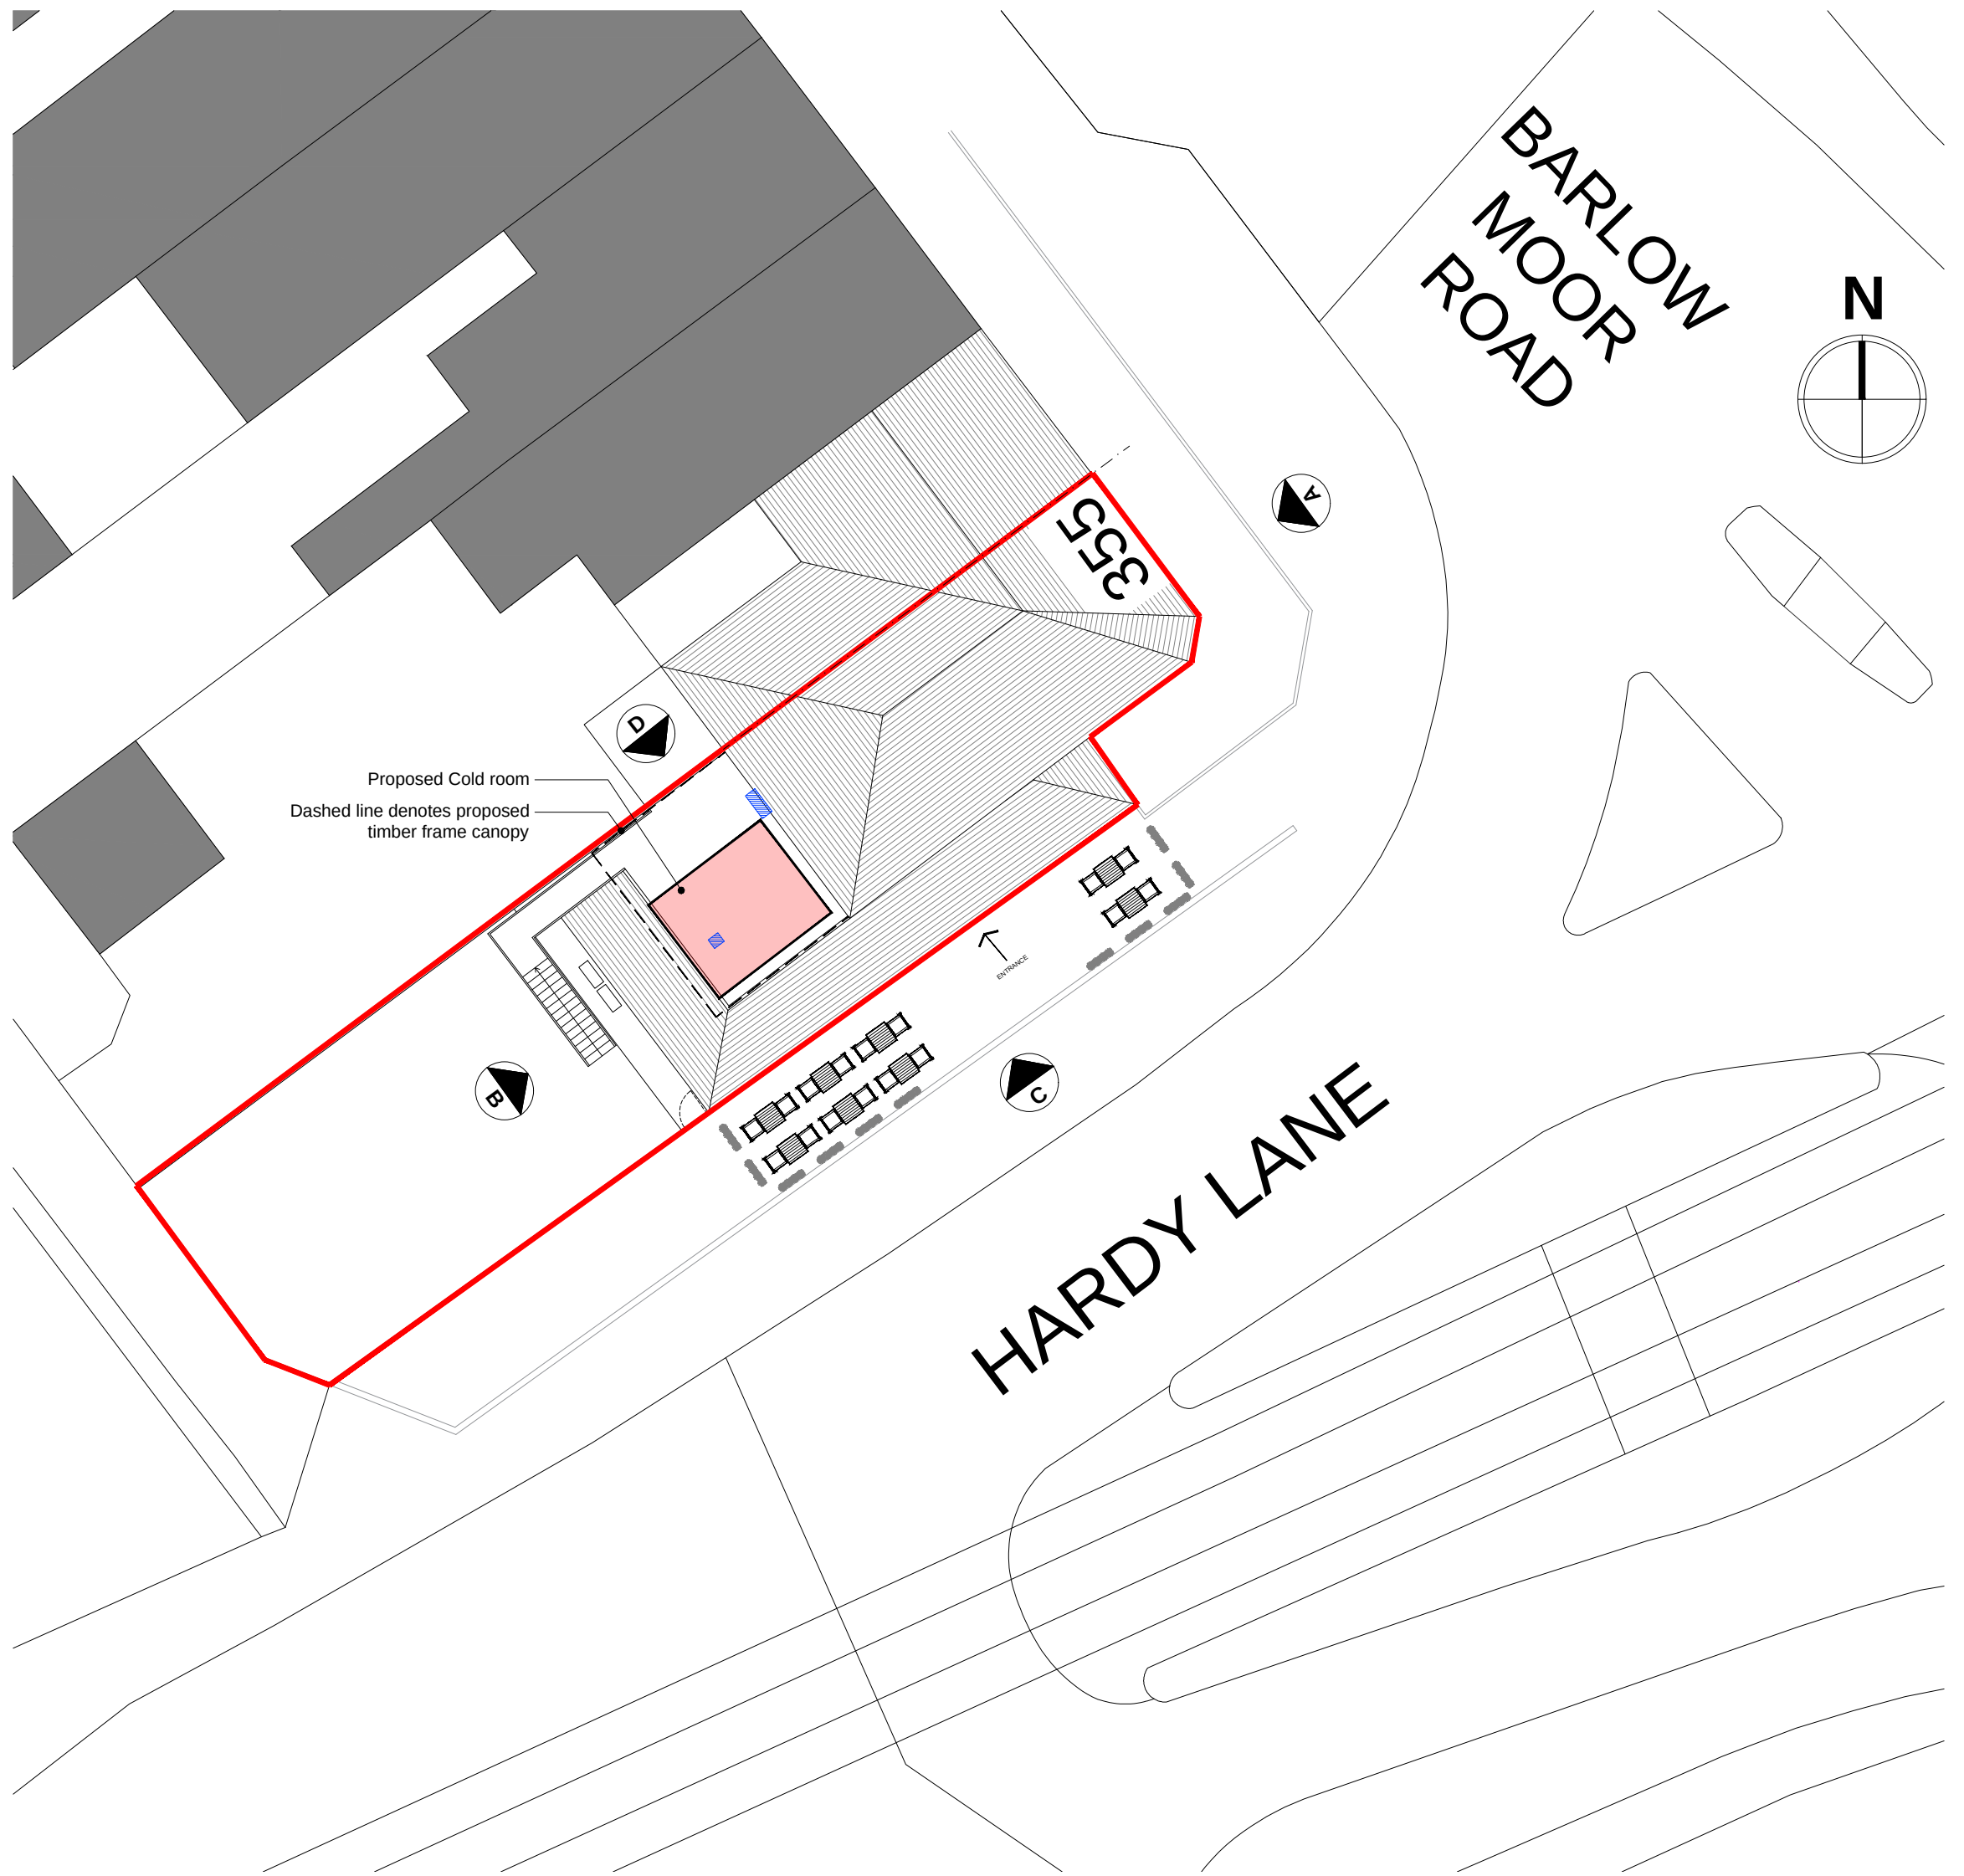

Site Plan 1:200

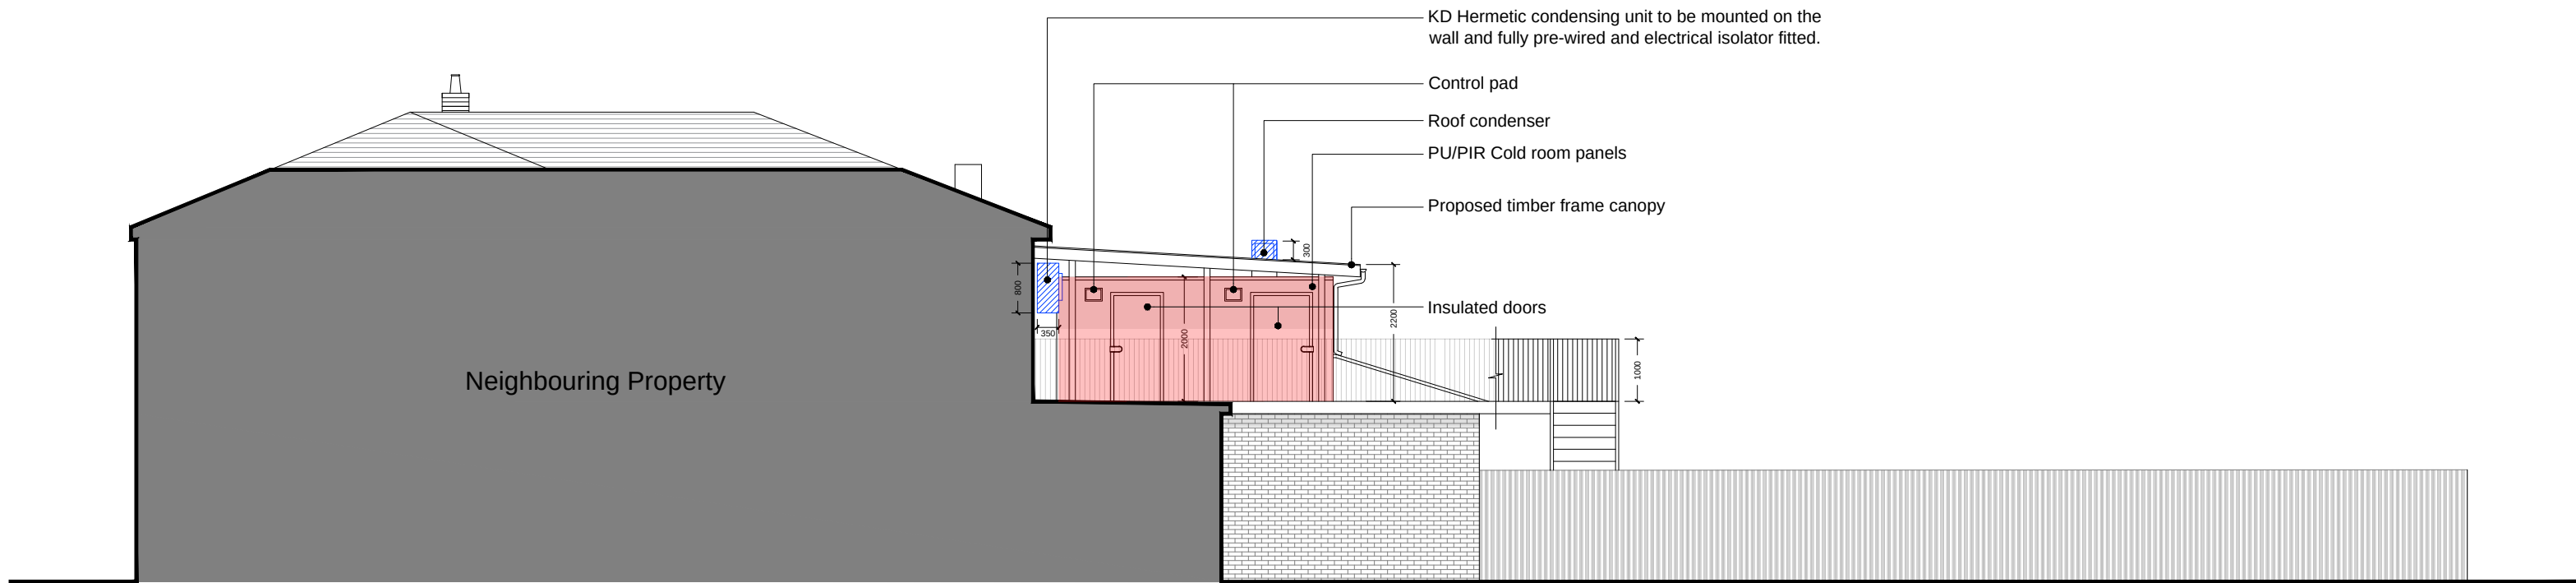

North West Elevation / Elevation - D
1:100

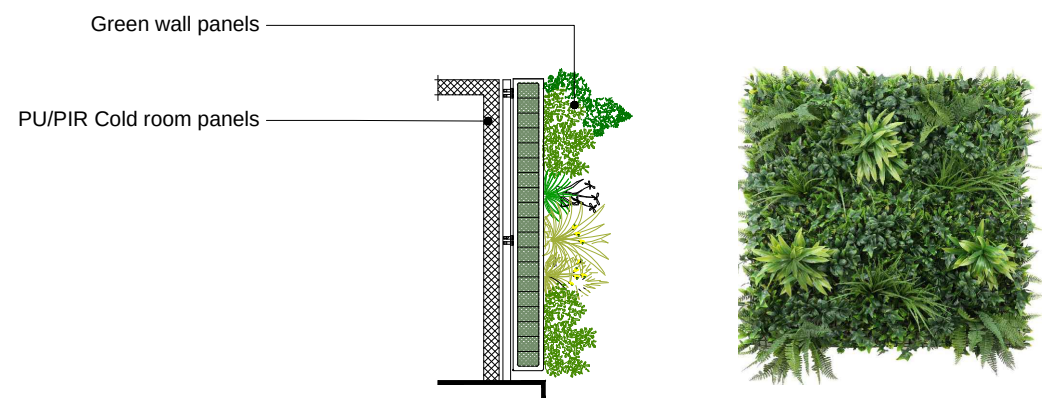

Section AA Green wall panels

Please note: These drawings are for planning purposes only and should not be used for construction

Key	
	Proposed cold room
	Existing buildings
	Green wall panels
	Condensing units

REV	DATE	DESCRIPTION	DRN	CHK	DRAWING PURPOSE	DRAWING TITLE	CLIENT	PROJECT	DRAWN BY	SCALE	DATE	DRAWING NUMBER
					Planning	Proposed Plans, Elevations	Cafe La Fina	355 Barlow Moor Rd	SB	As shown@A1	August 2025	004
									CHECKED BY	REV.		
									SB	-		