



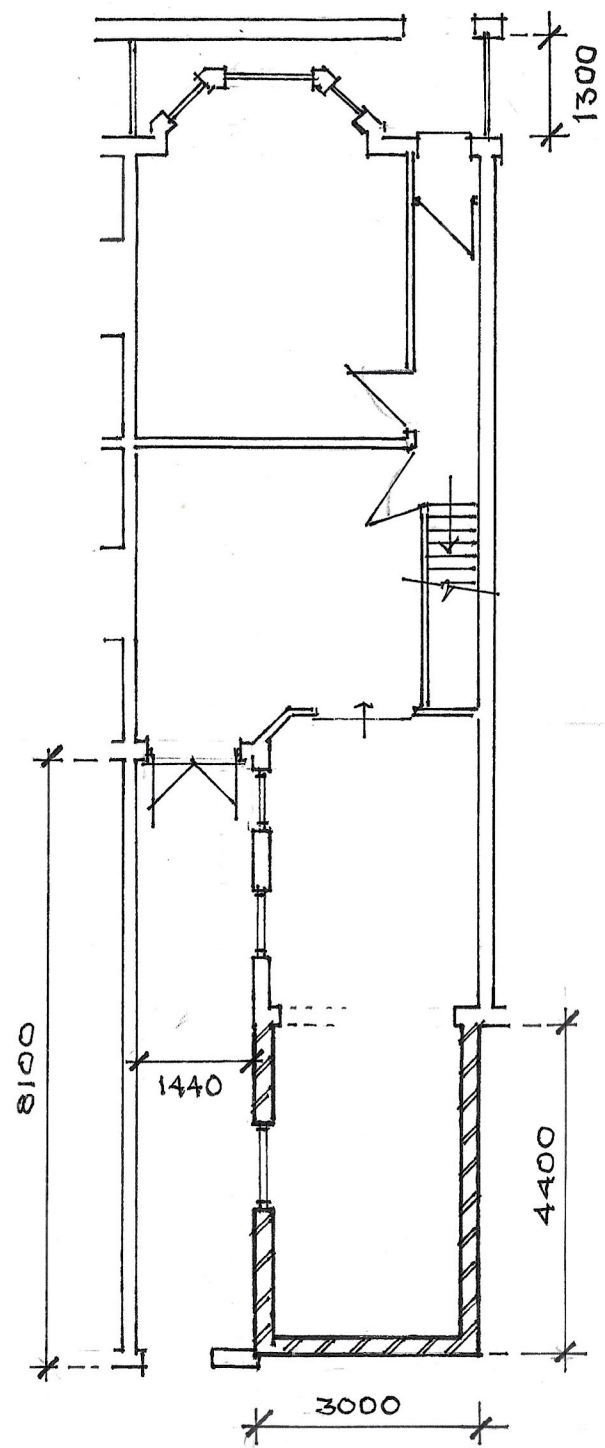

GROUND FLOOR PLAN



ELEVATION TO N°8

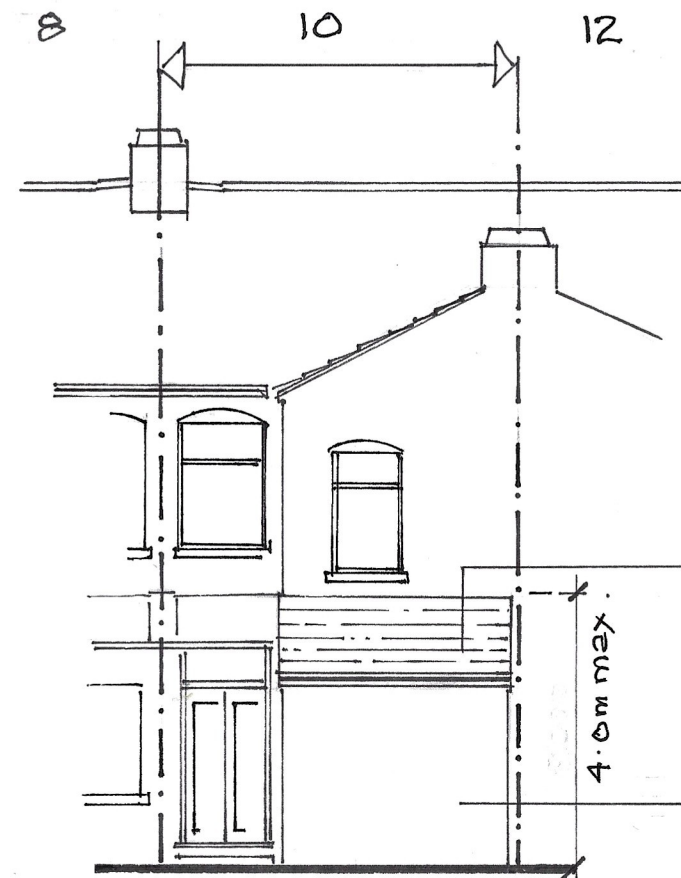

REAR ELEVATION

welsh slate roof
to match existing

reclaimed common brick
to match existing

PROPOSED REAR EXTENSION
10, RUSKIN AVE., M14 4DQ

SCALE 1:100 @ A3