



© Darwent Architecture Ltd. This drawing must not be copied or reproduced without consent. Unless marked as such, this drawing should not be used for Tender or Construction purposes. Figured dimensions only are to be taken from this drawing.
Contractor to check all dimensions and levels on site prior to commencement and inform architect in writing of any inaccuracies to drawings. All contractors are to be responsible for taking and checking all dimensions relative to their work. All noted dimensions are in millimetres unless stated otherwise. To be read in conjunction with all other consultants' drawings, specifications and schedules. In the event of uncertainty, please consult the Architect.

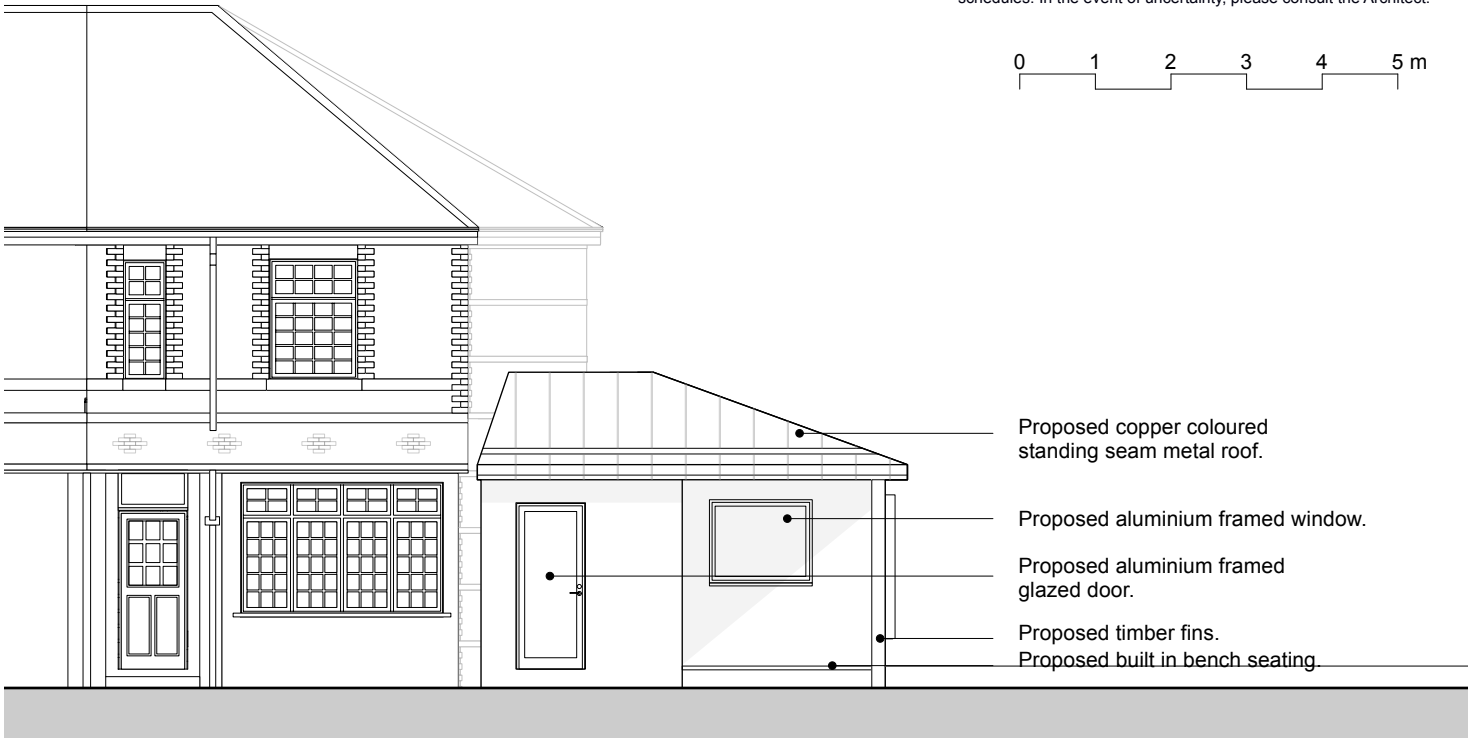

Proposed West Elevation



Proposed East Elevation

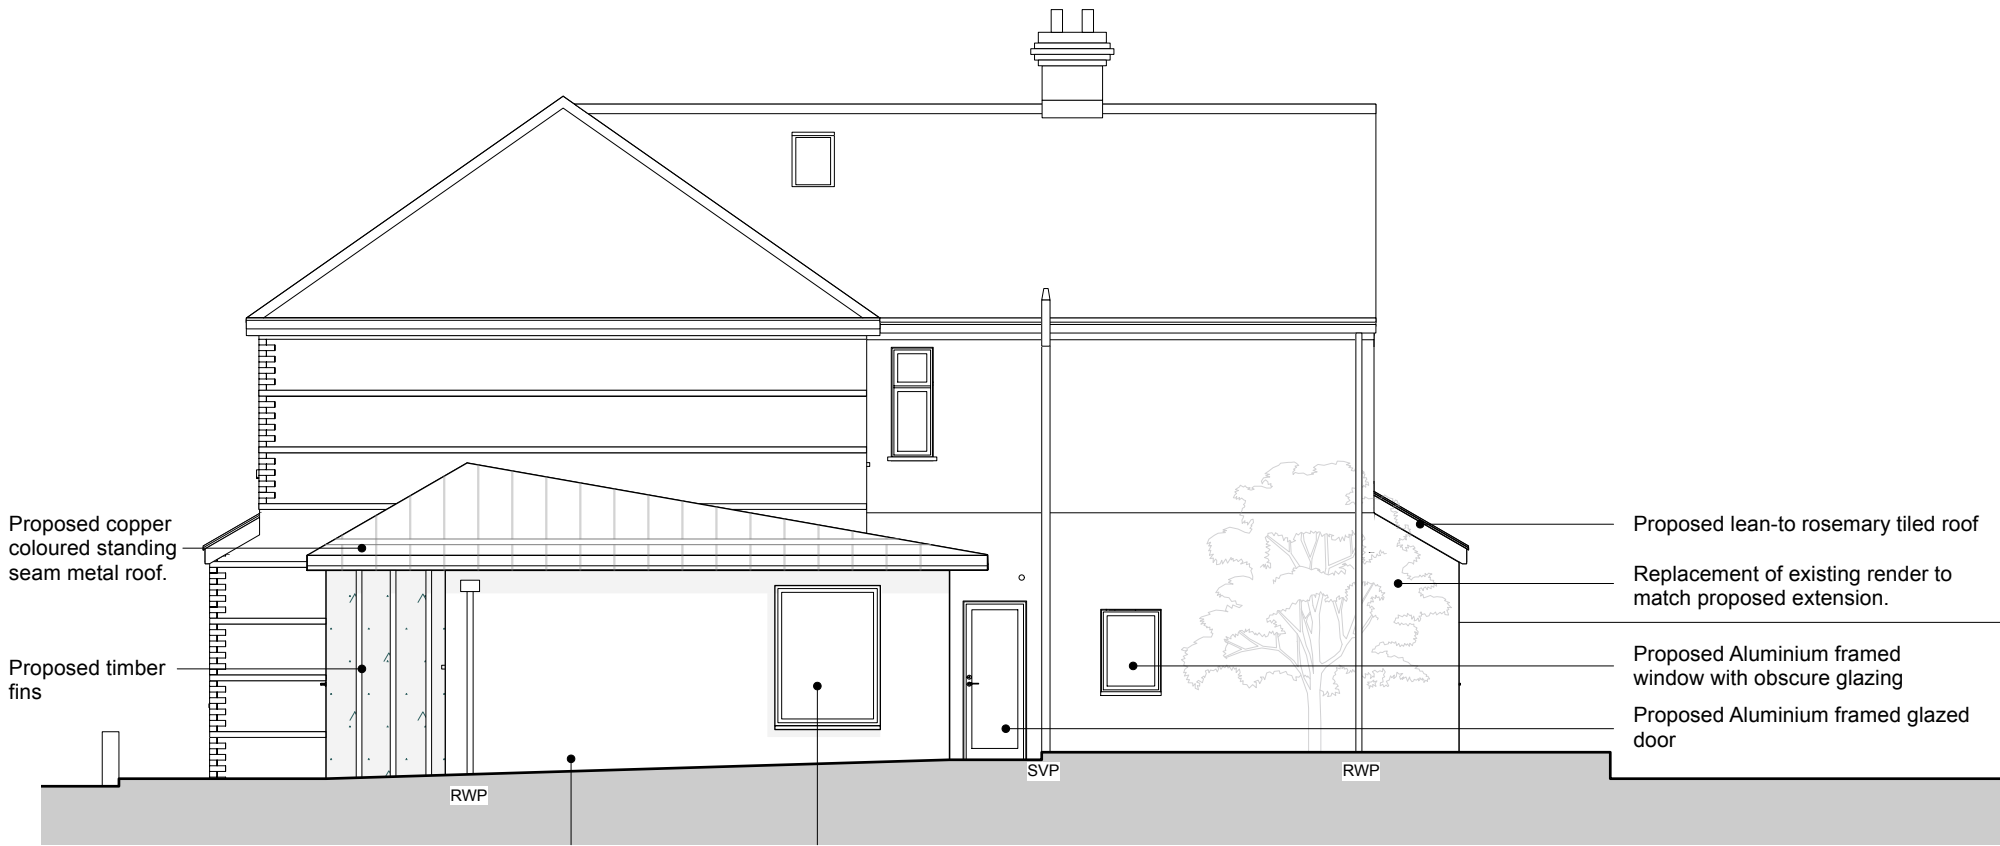

Proposed North Elevation

Proposed white rendered walls
Proposed oriel window with copper coloured metal reveals

darwent architecture ltd ©

Trafalgar House, 5-7 High Lane, Chorlton-Cum-Hardy, Manchester, M21 9DJ
The Island, Castleton, Hope Valley, Derbyshire, S33 8WN
info@darwentarchitecture.co.uk
Company number: 8246259

t (0161) 8813031
t (01433) 695560

PROJECT 2 Fairhaven Avenue, Chorlton, Manchester, M21 8TW			
CLIENT Samantha and Deborah Jury-Dada			
DWG. NO. 491_ PL011	Proposed Elevations	REVISION -	DRAWN BY AF
DATE September 2025	ISSUE Planning Issue	SCALE 1:100@A3	