





Note:
Do Not Scale from this drawing.
Dimensions are to be checked on site.
If in doubt please ask.

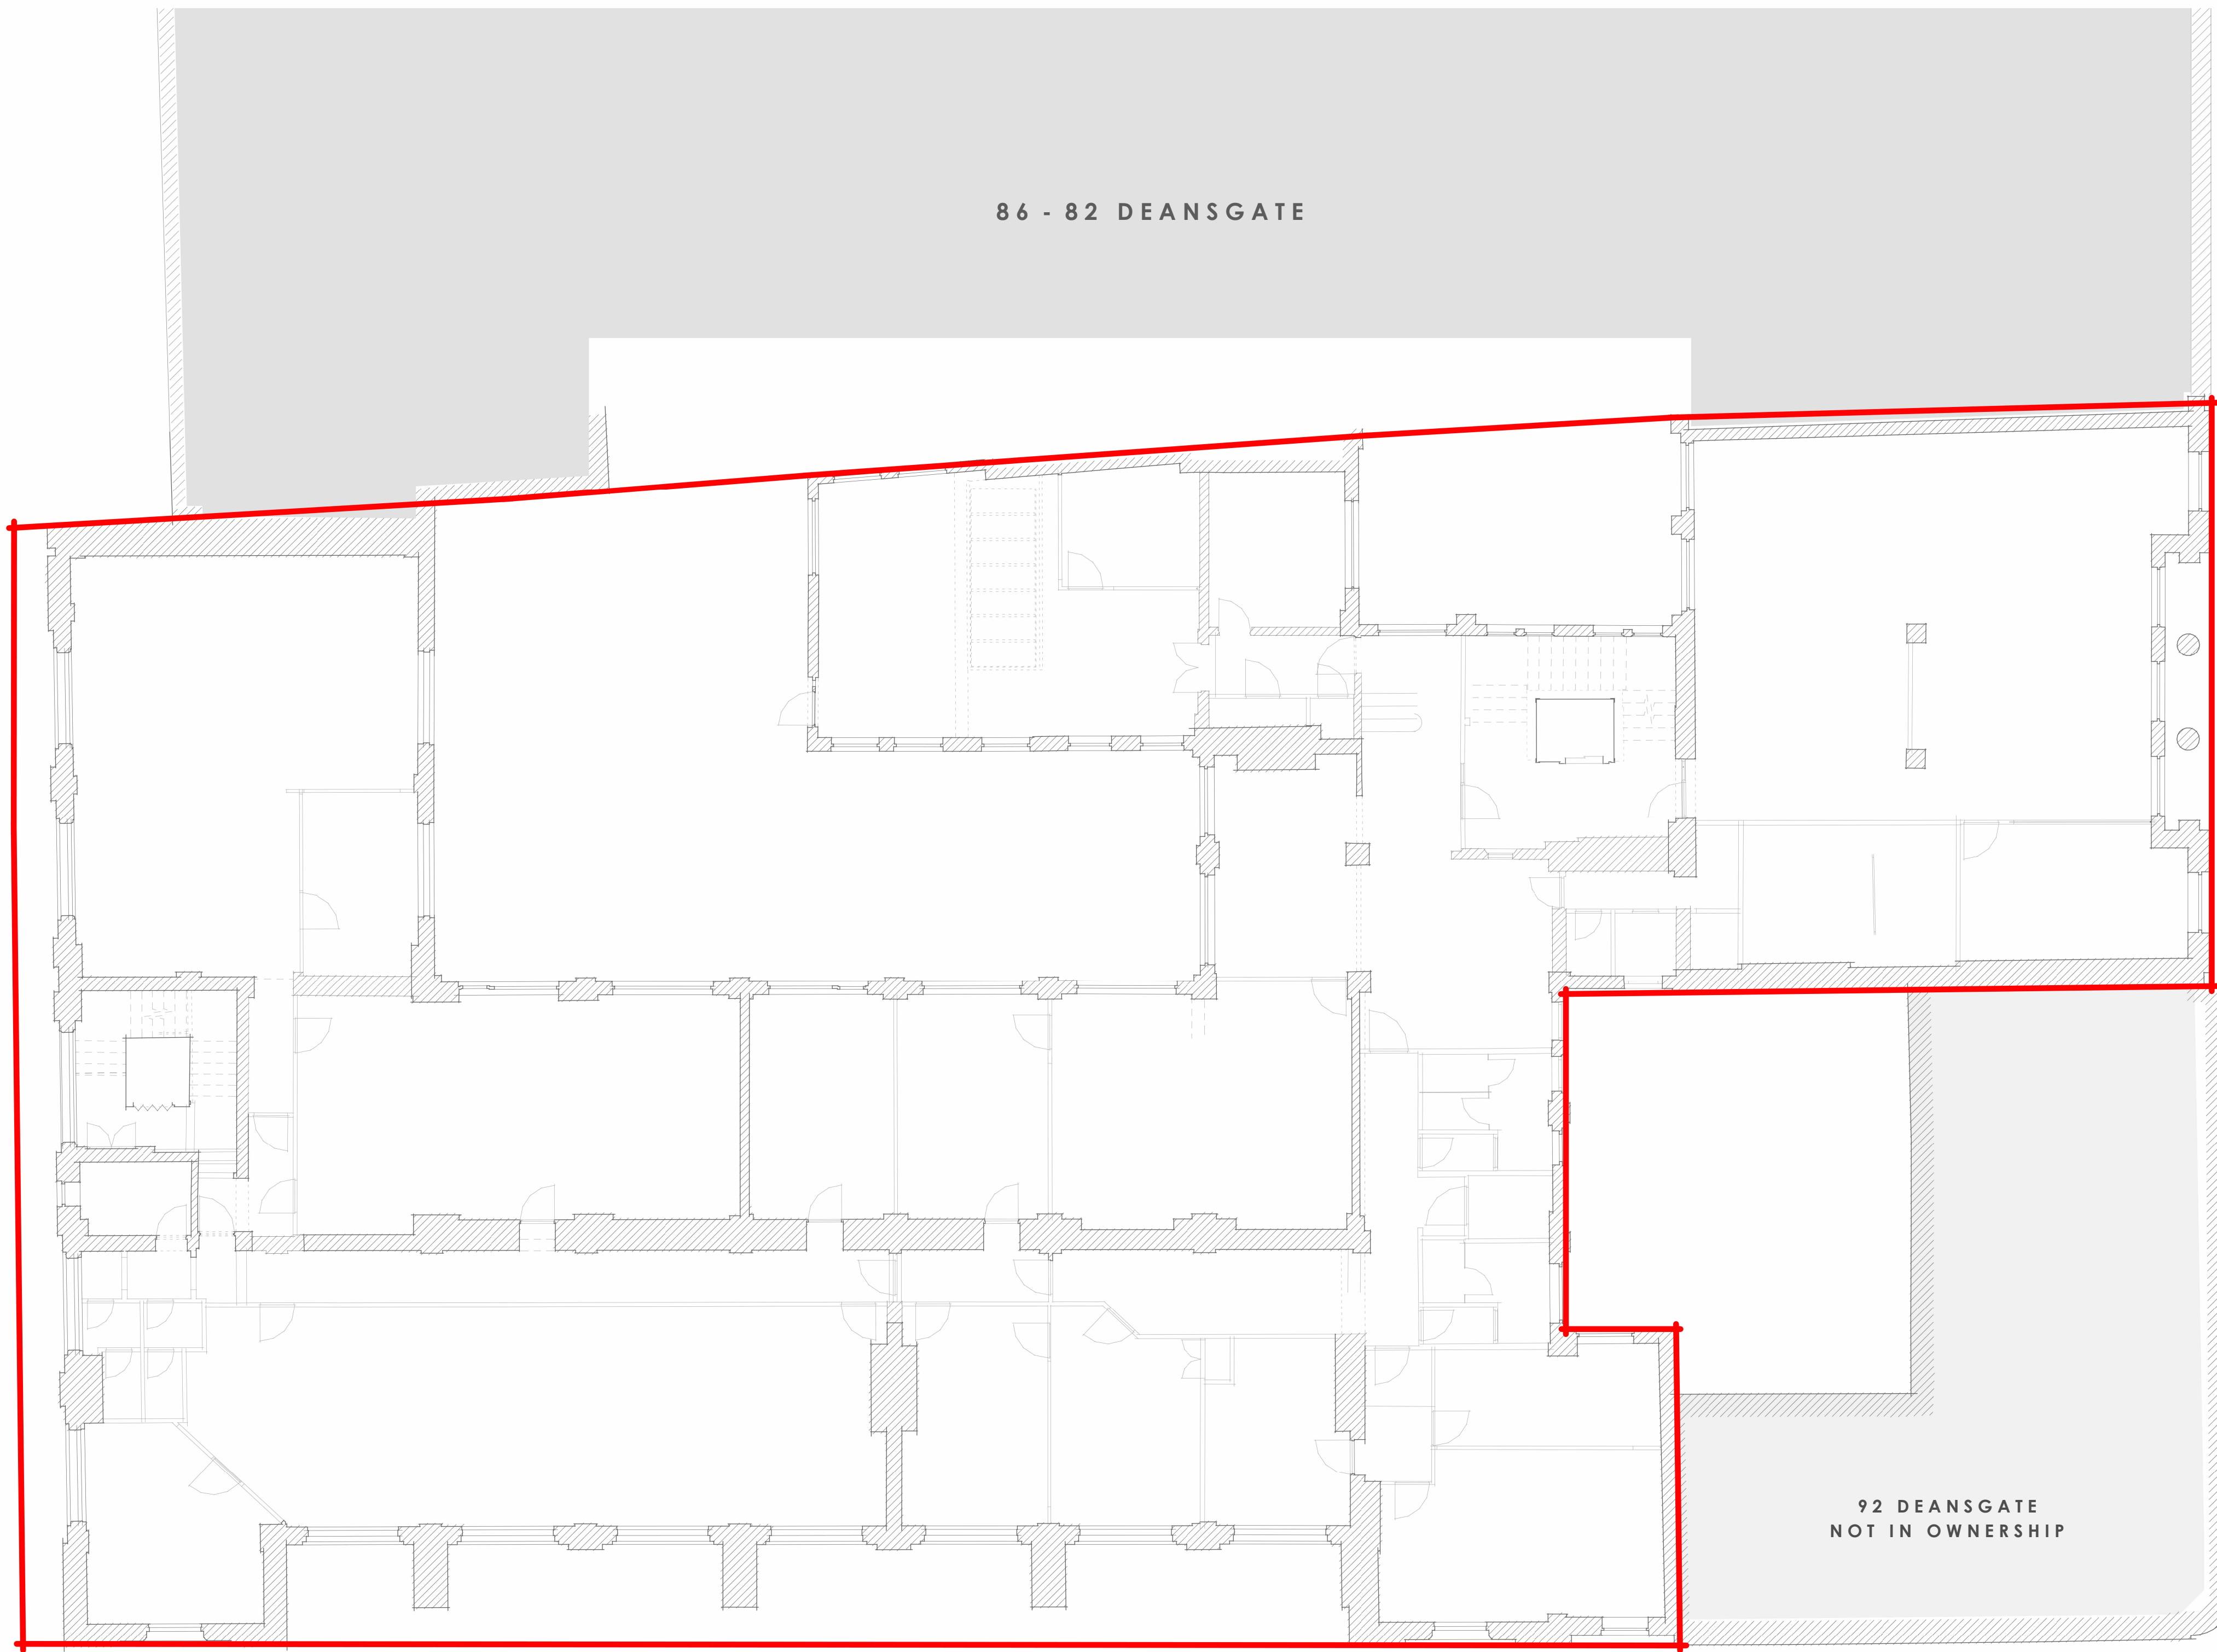

Existing Fourth Floor Plan

1 : 100

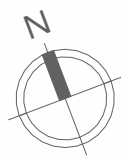

98 - 116 DEANSGATE

P01 18.09.25 DA Planning Issue

Rev Date Intis Details

© The moral rights of the author are hereby asserted.
This drawing and design is the sole property of Buttress Ltd and must not be reproduced without permission.
Buttress Ltd is Registered in England and Wales: 536373

Buttress

Manchester
41 Bengal Street
Manchester
M4 6AF
0161 236 3303
www.buttress.net

Leeds
Clockwise, Yorkshire House
Greek Street, Leeds
LS1 5SH
0113 539 7965

Certified

Corporation

Project Title 90 Deansgate

Client Criterion Capital

Location Manchester

Drawing ref Existing Fourth Floor Plan

Date 19/02/2025

Scale 1 : 100

Checker TW

Size A1

Job No: 10036

Status S2

Project Origin Volume Level Type Role Number Rev.
10036-BUT-XX-04-DR-A-01005-P01