



MANCHESTER CENTRAL HOSPITAL
BUILDING BOUNDARY

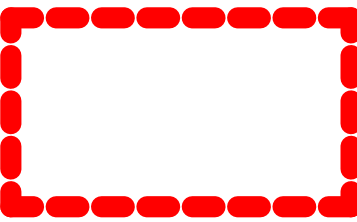

M&S FOOD RETAIL UNIT

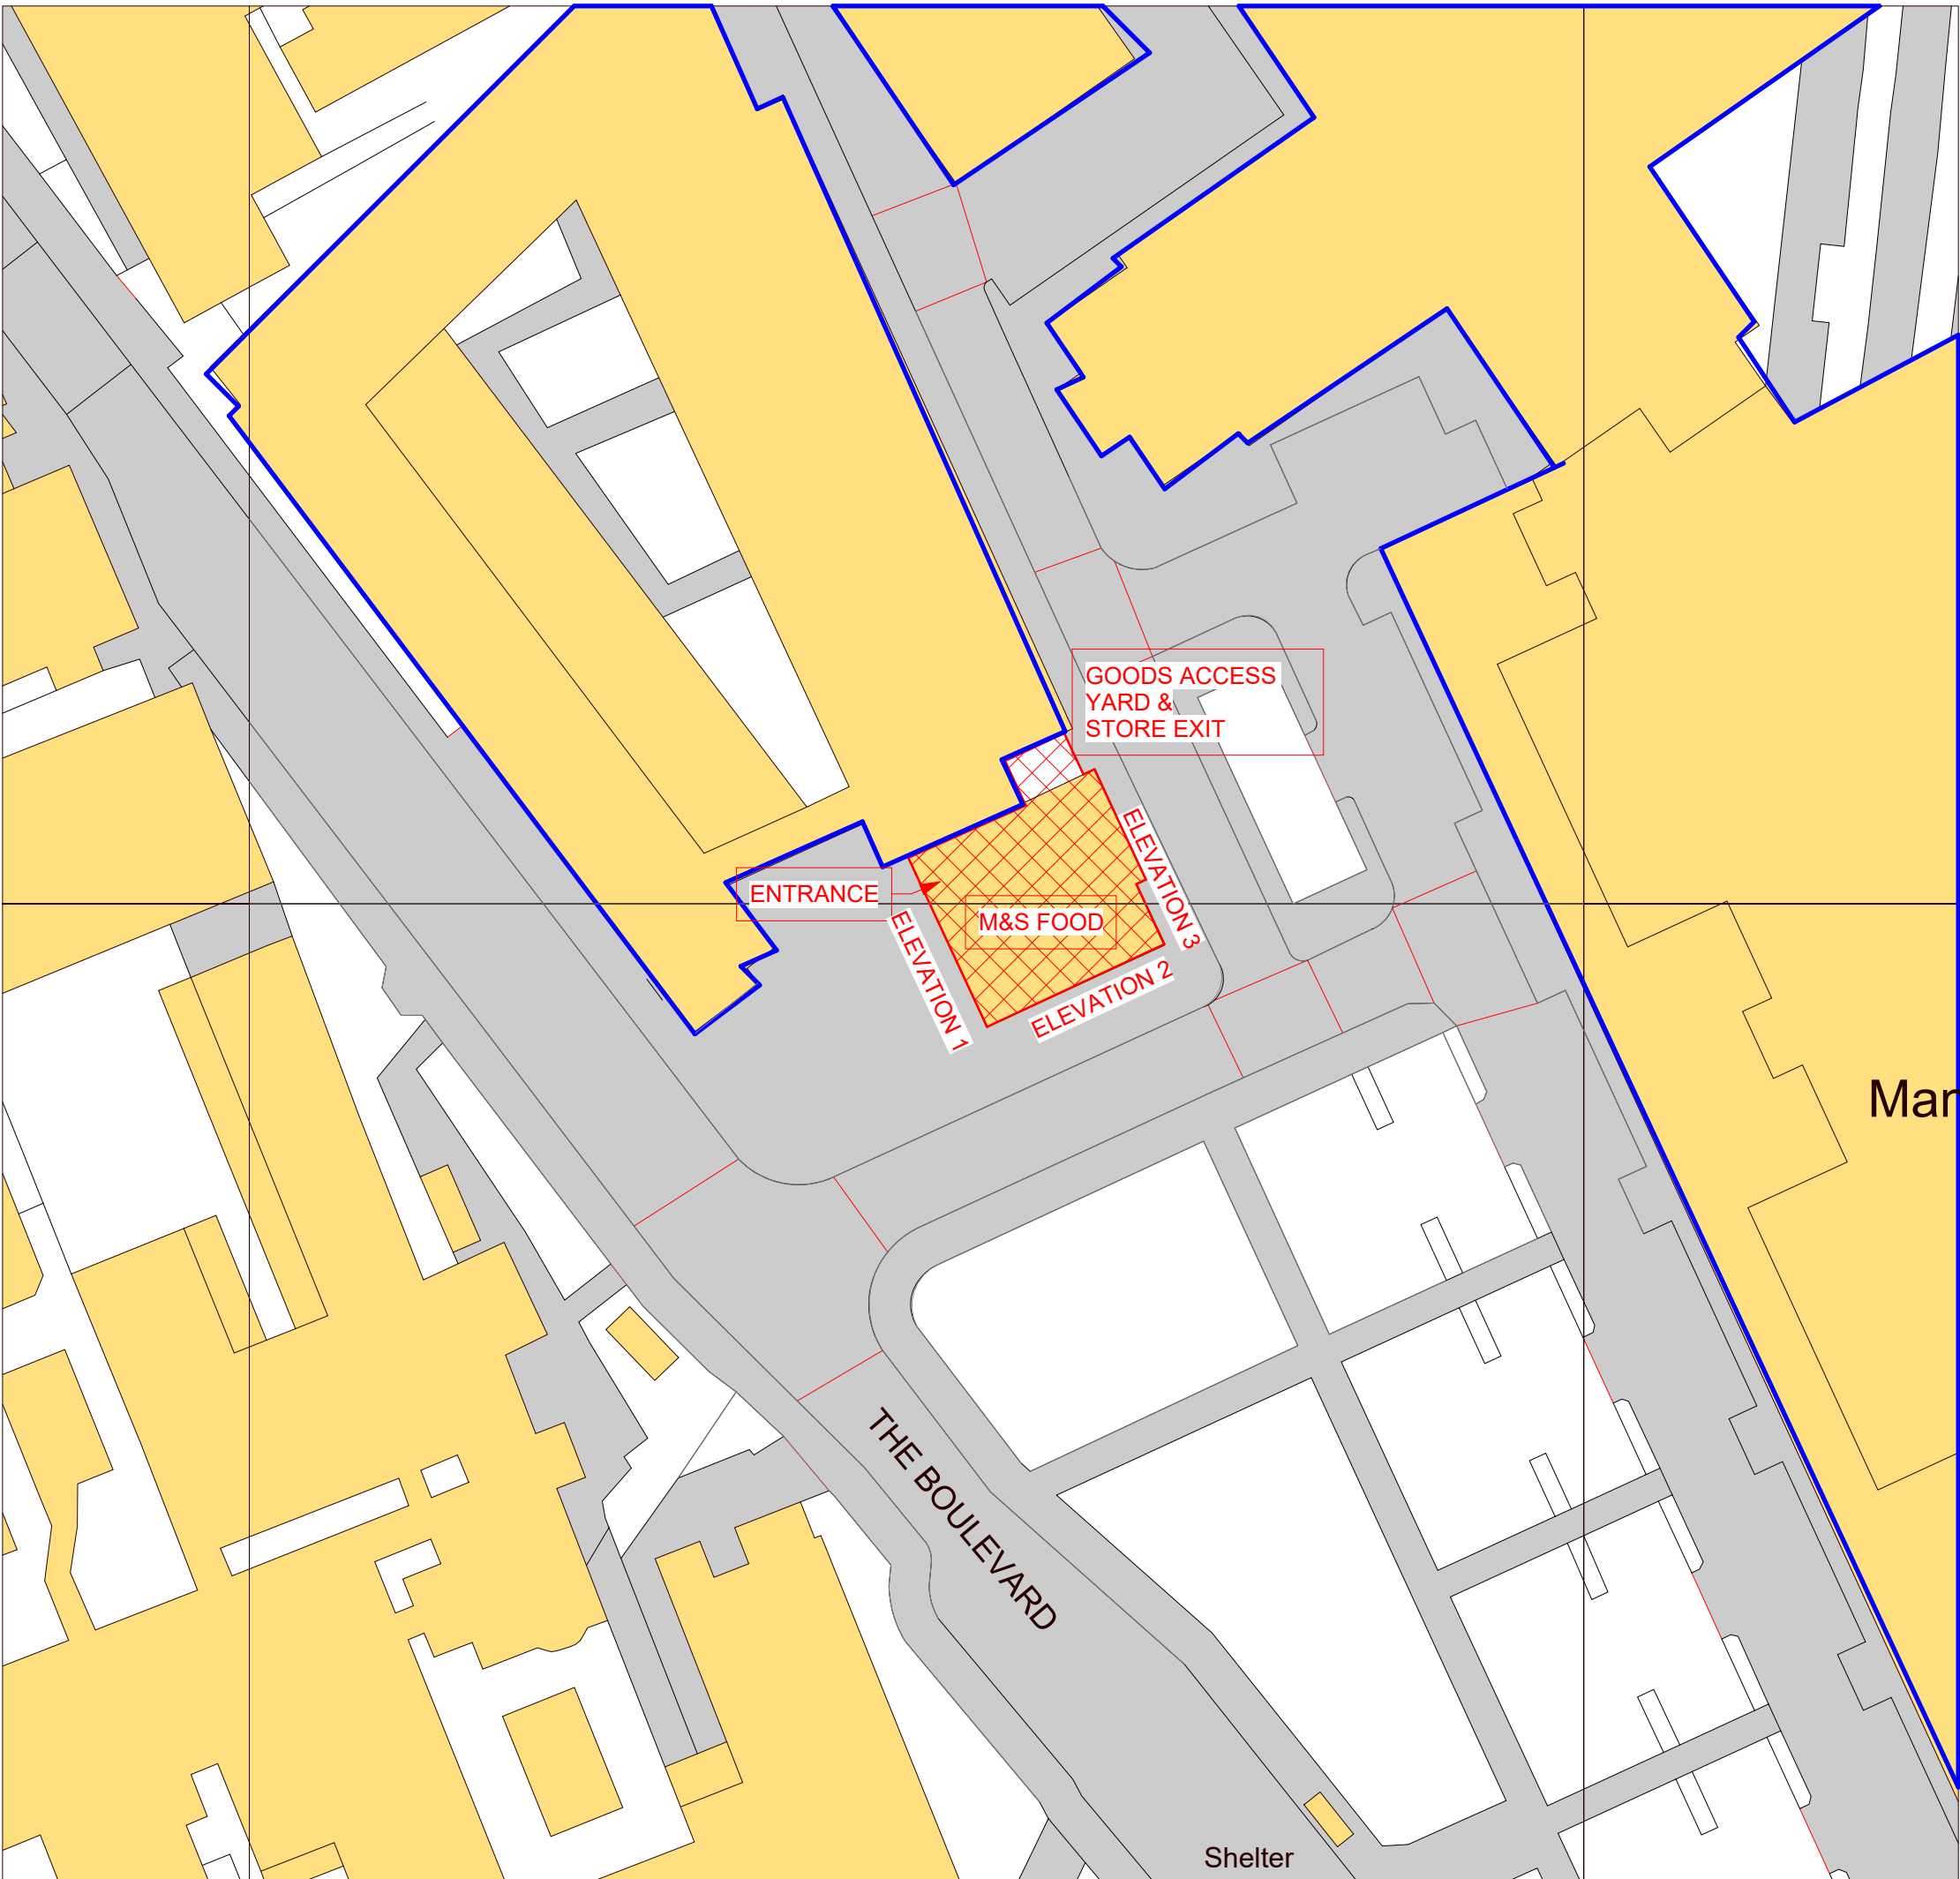


Ordnance Survey, (c) Crown Copyright 2023. All rights reserved. Licence number 100022432

2

OS SITE PLAN.
1 : 500

051020304050

GRAPHIC SCALE 1:500

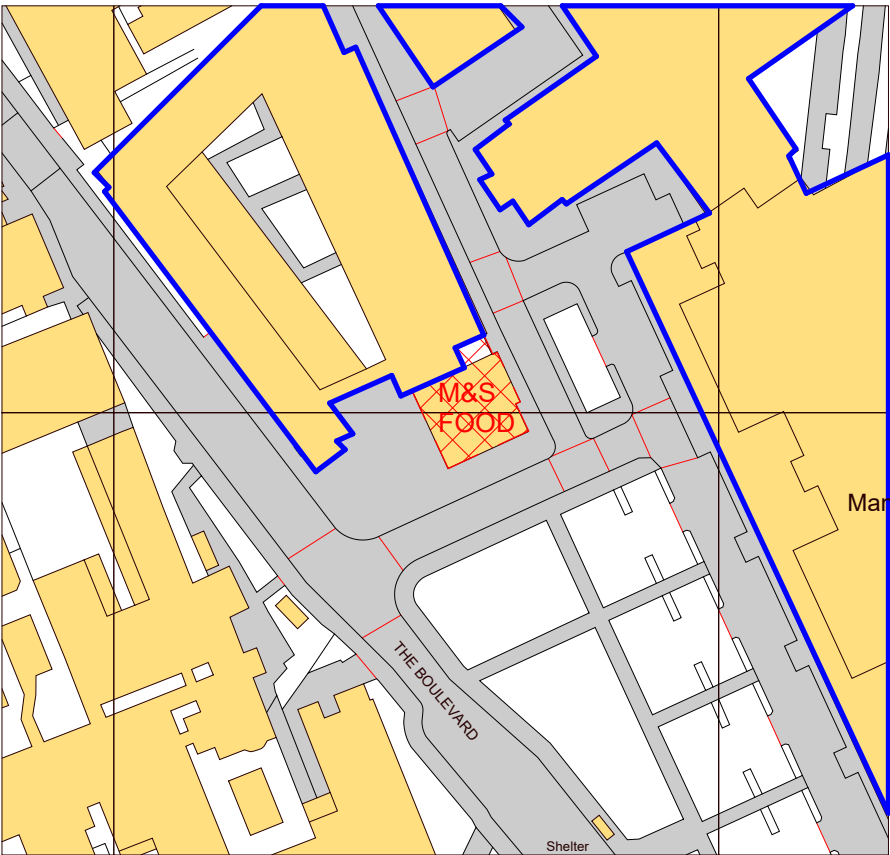

Ordinance Survey, (c) Crown Copyright 2023. All rights reserved. Licence number: 100022432

1

OS SITE PLAN
1 : 1250

25m125m

REV	DATE	DESCRIPTION	DRAWN	CHECKED
A	21.10.2025	PLANING / ADVERTS SUBMISSION	RT	RT



STORE NAME
WHS Manchester Central Hospital

COUNTRY
UK

PROJECT
WHS MANCHESTER
CENTRAL HOSPITAL

DRAWING
OS MAP SITE LOCATION
PLAN

CONSULTANT
BROOKER FLYNN ARCHITECTS
DISCIPLINE DESCRIPTION
ARCHITECTURE
CONSULTANT LOGO

BROOKERFLYNN
architects

SCALE	PAPER SIZE	DATE	DRAWN	CHECKED
As indicated	A1	AUG 23	RT	GB
STORE NUMBER	PROJECT No	DISCIPLINE CODE	DRAWING No	
			20007	

CONSULTANT PROJECT No	STATUS	REV
0000	T	A

ADV PLANNING