



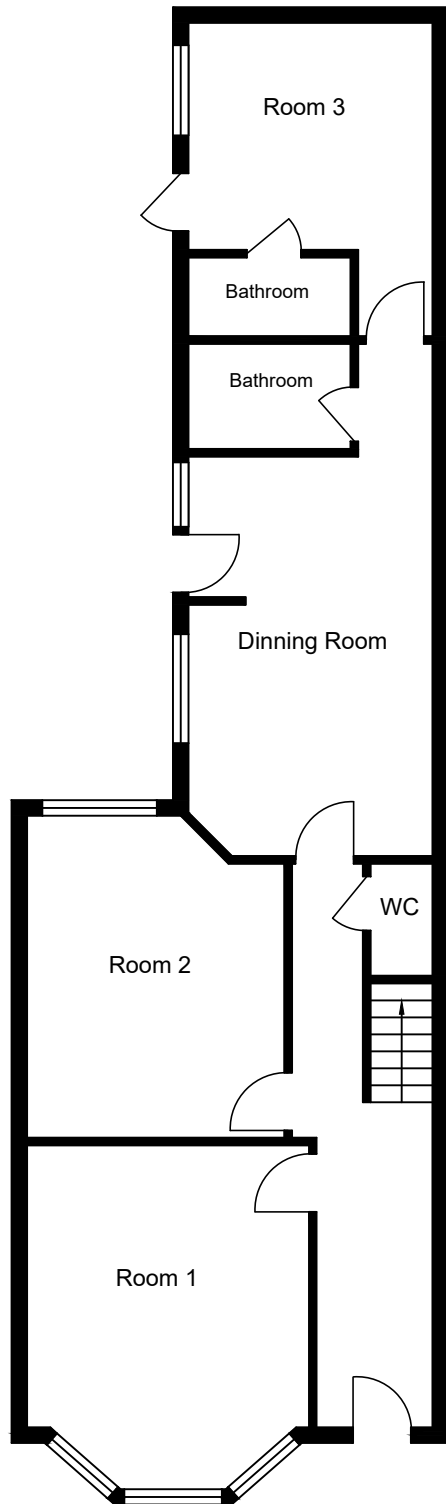

Ground Floor

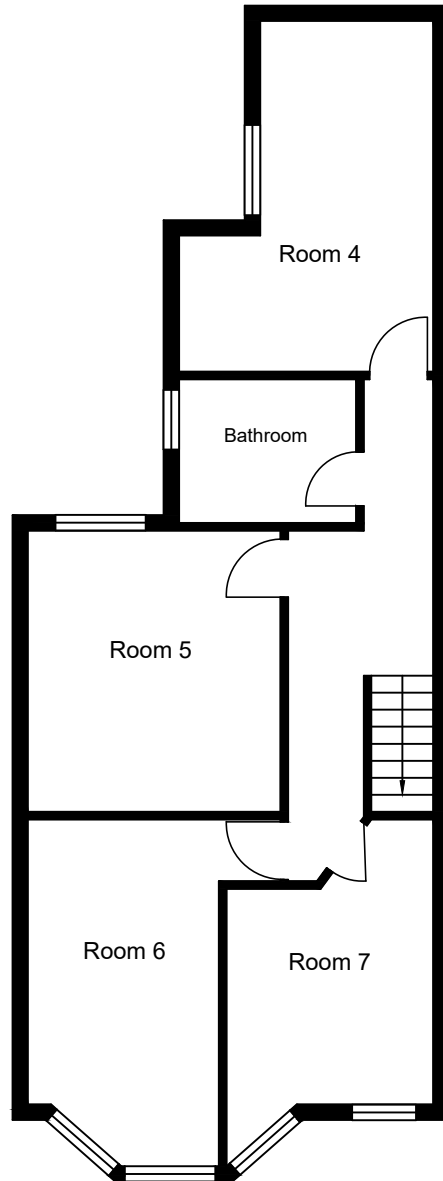

First Floor

EXISTING AND PROPOSED FLOOR PLANS

Site: 31 Milverton Road, Victoria Park, Manchester, M14 5PJ

Scale 1:100 - A4