



If in doubt, ask. All discrepancies to be reported to the architect before manufacture, fabrication
Drawings are to be read in conjunction with all relevant specifications and consultant information

This drawing is not to be re produced without express permission of the architect and only used for the purposes shown within the titleblock status bar. This drawing and all associated designs indicated remain the copyright of the architect.

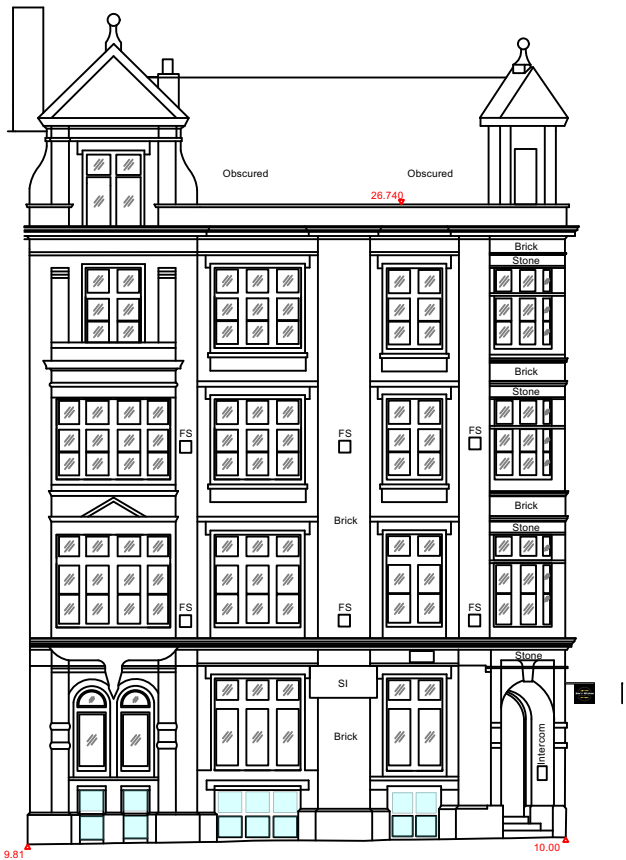

1 Proposed Front Elevation
Scale: 1:200

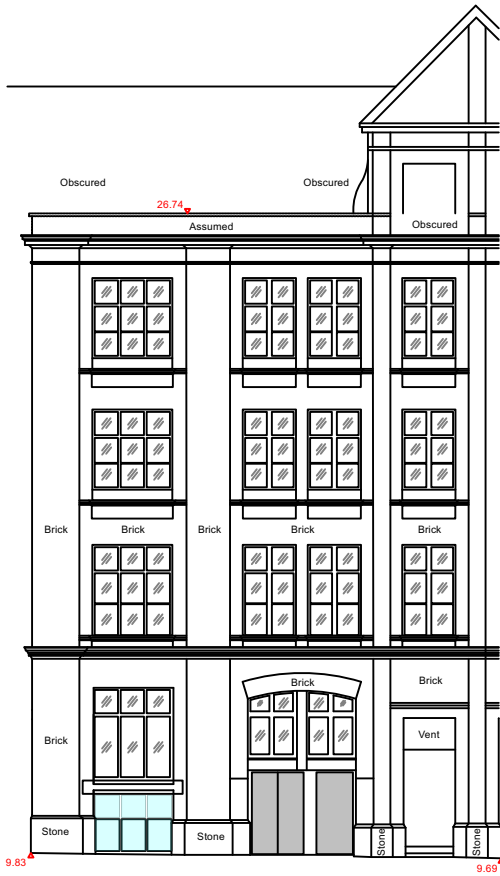

2 Proposed Rear Elevation
Scale: 1:200

2337-48 Princess Street

Proposed Front and Rear Elevation

dwg 2337-201 rev B

scale 1:100 @ A1 /1:200@ A3

issued for information only

date 07/03/2024 drawn MM checked MM

mcnulty architects

RIBA
Chartered Practice

mcnulty architects ltd
Designworks
The Colony Wilmslow
Alderham Road
SK9 4LY

info@mcnultyarchitects.com
01625 468 991