



0m 1m 2m 3m 4m 5m

VISUAL SCALE 1:100 @ A3

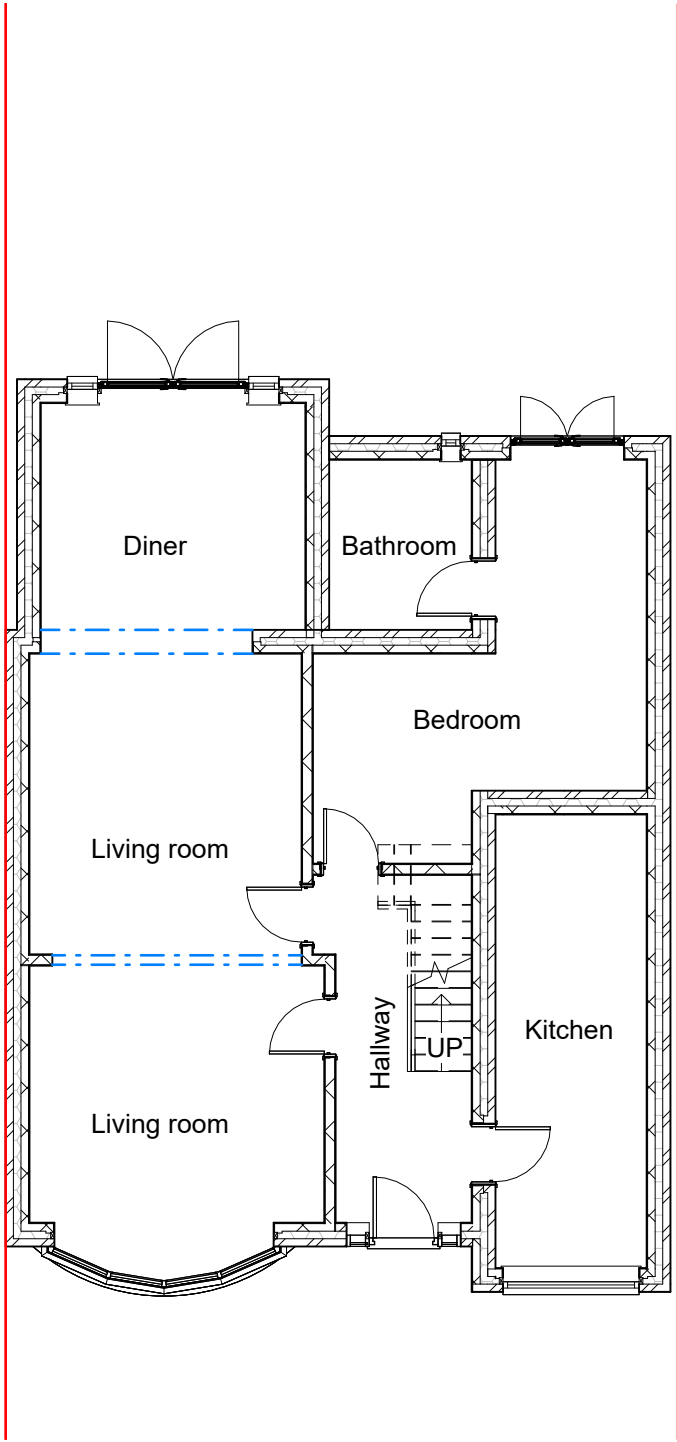

Ex Ground Floor

1 : 100

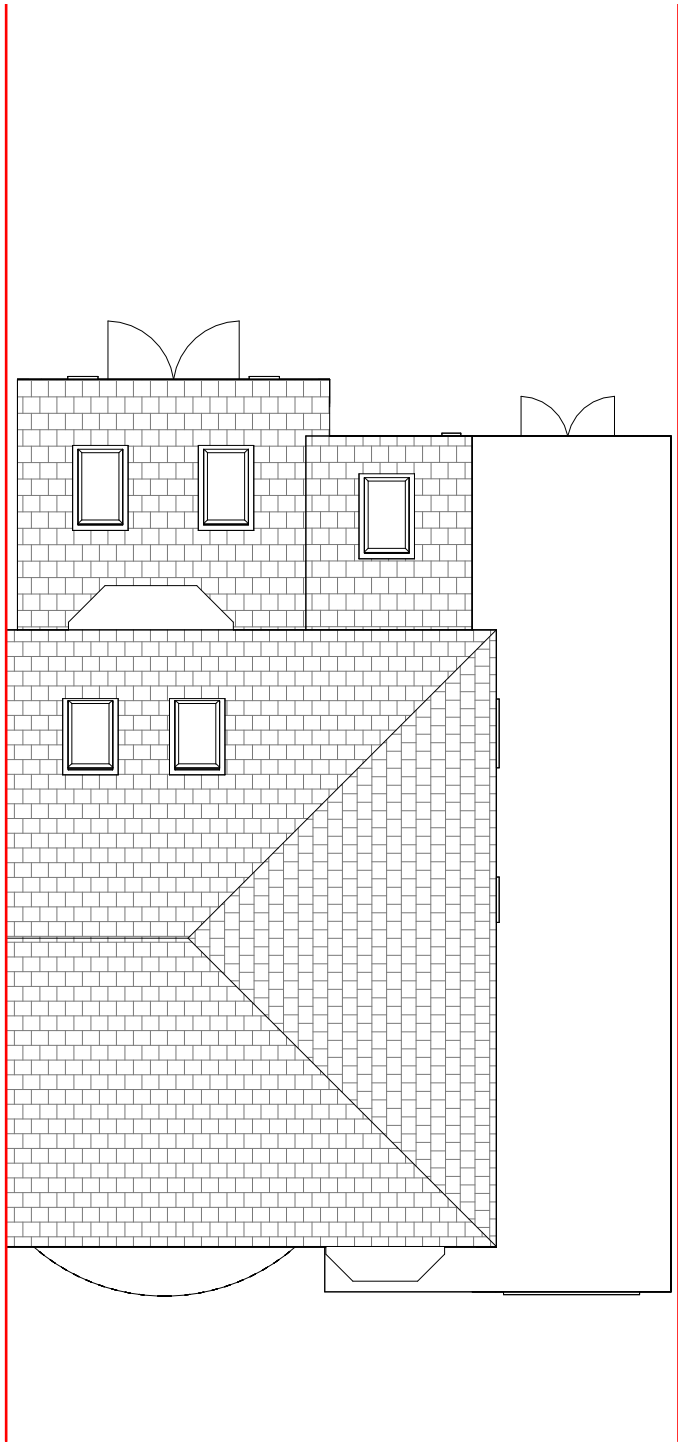

Ex Roof Plan

1 : 100

THIS DRAWING IS THE COPYRIGHT OF MD DESIGN CONSULTANCY. DO NOT SCALE FROM THESE DRAWINGS. ALL LEVELS/DIMENSIONS TO BE CHECKED ON SITE PRIOR TO WORKS COMMENCING. REPORT ALL DISCREPANCIES TO CLIENT/DESIGNER.

**Proposed Single Storey Rear
Extension & Rear Roof Alteration**

216 Mauldeth Rd, Manchester M19 1AU

Existing Plans
(DR) A100

Project Number
0047

Client Name
Naveed

Drawn By
MDR

Rev	Description	Date
A	First Issue To Client	26.03.25
B	Submitted For Planning Approval	27.03.25
C	Planning Approved	20.05.25

Revision **C**

CIAT

affiliate




**MD DESIGN
CONSULTANCY**

07728417797
dabeer@mddesigns.co.uk




Ex Front Elevation
1 : 100

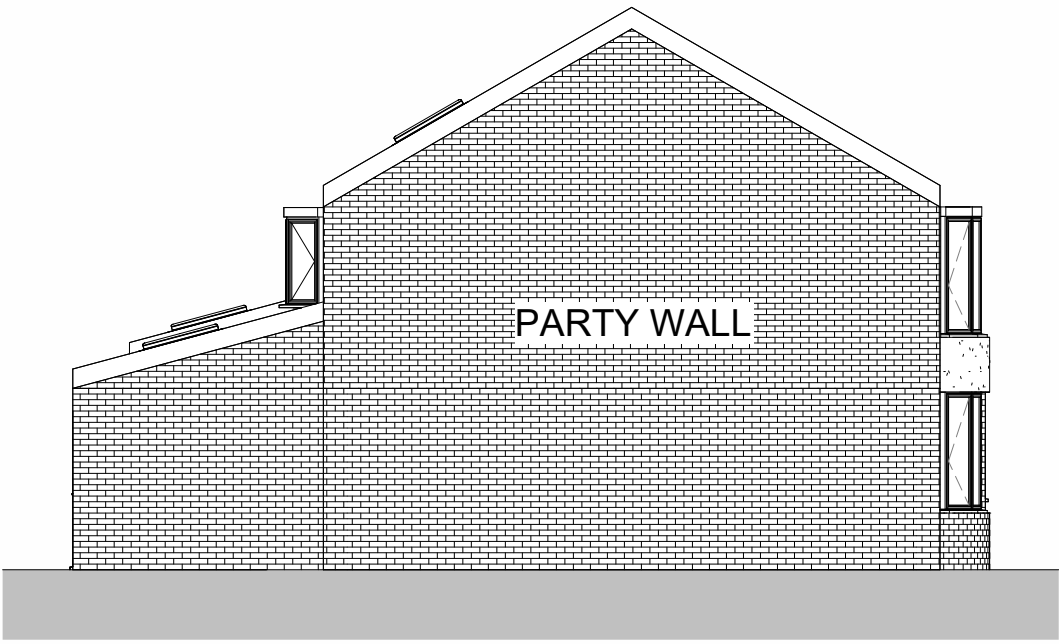

Ex LHS Elevation
1 : 100



Ex Rear Elevation
1 : 100

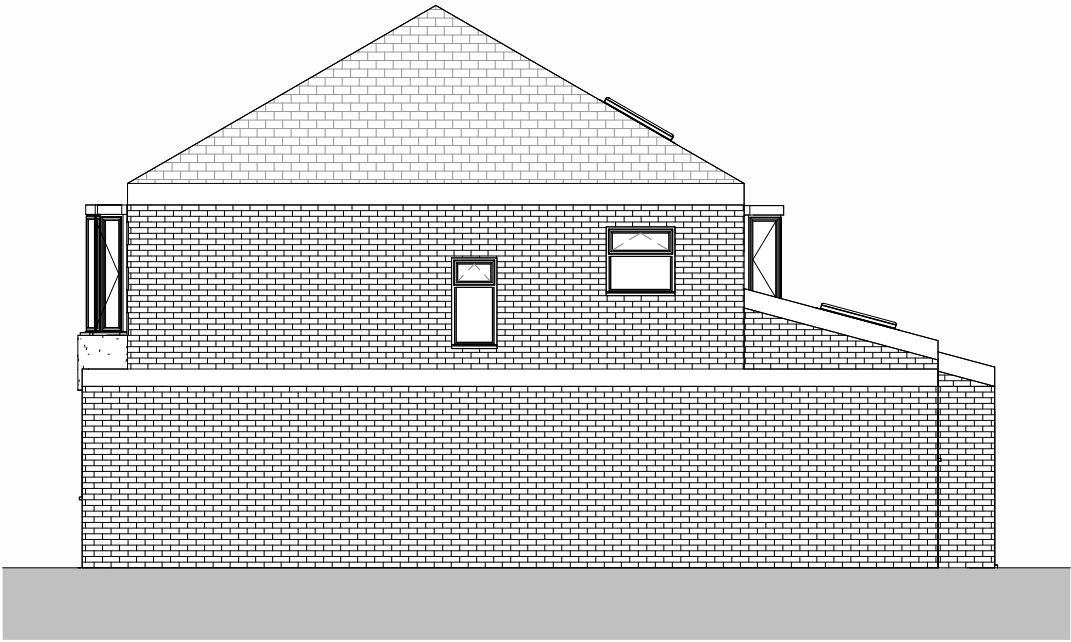

Ex RHS Elevation
1 : 100

THIS DRAWING IS THE COPYRIGHT OF MD DESIGN CONSULTANCY. DO NOT SCALE FROM THESE DRAWINGS. ALL LEVELS/DIMENSIONS TO BE CHECKED ON SITE PRIOR TO WORKS COMMENCING. REPORT ALL DISCREPANCIES TO CLIENT/DESIGNER.

**Proposed Single Storey Rear
Extension & Rear Roof Alteration**
216 Mauldeth Rd, Manchester M19 1AU

Existing Elevations
(DR) A101

Project Number
0047


Client Name
Naveed

Drawn By
MDR

Rev	Description	Date
A	First Issue To Client	26.03.25
B	Submitted For Planning Approval	27.03.25
C	Planning Approved	20.05.25
Revision		C

CIAT

affiliate

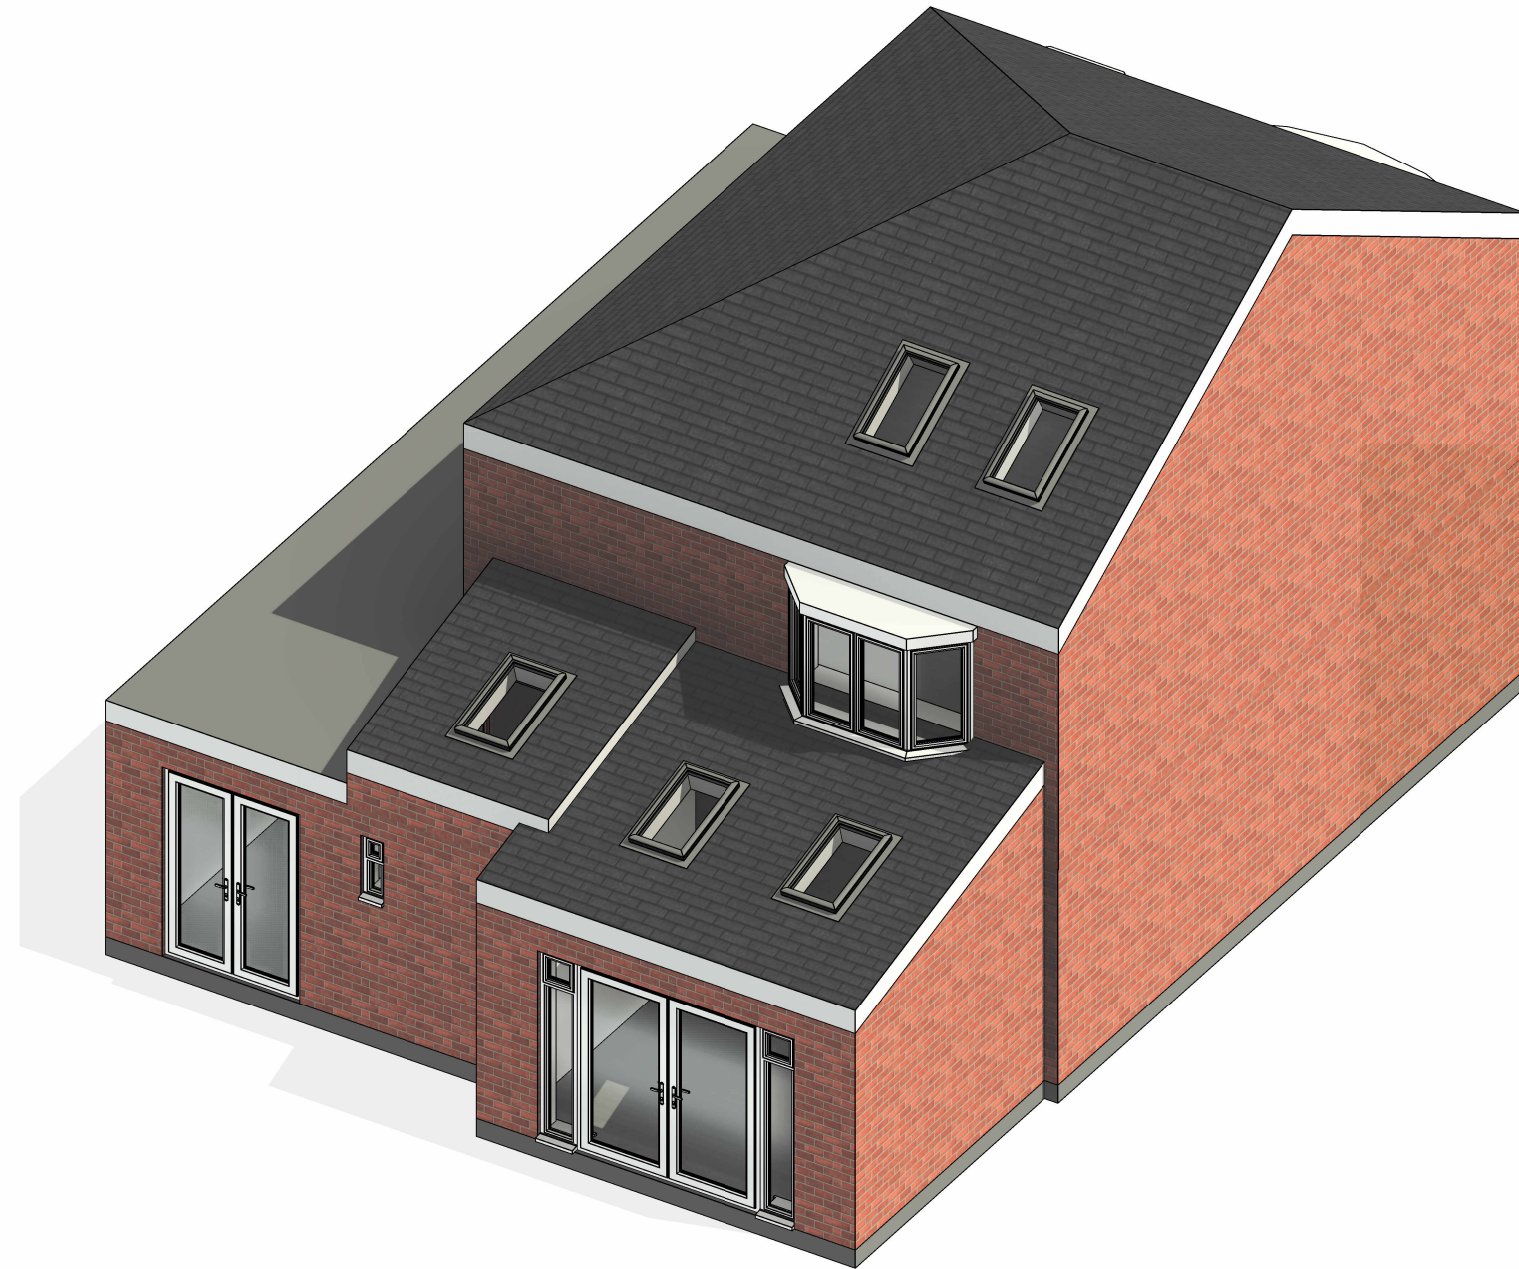

THIS DRAWING IS THE COPYRIGHT OF MD DESIGN CONSULTANCY. DO NOT SCALE FROM THESE DRAWINGS. ALL LEVELS/DIMENSIONS TO BE CHECKED ON SITE PRIOR TO WORKS COMMENCING. REPORT ALL DISCREPANCIES TO CLIENT/DESIGNER.

**Proposed Single Storey Rear
Extension & Rear Roof Alteration**
216 Mauldeth Rd, Manchester M19 1AU

Existing 3D Views
(DR) A102

Project Number
0047

Client Name
Naveed

Drawn By
MDR

Rev	Description	Date
A	First Issue To Client	26.03.25
B	Submitted For Planning Approval	27.03.25
C	Planning Approved	20.05.25


Revision **C**

CIAT

affiliate




MD DESIGN
CONSULTANCY
07728417797
dabeer@mddesigns.co.uk

 


VISUAL SCALE 1:100 @ A3

PREVIOUSLY APPROVED PLANS
Application number: 142561/FH/2025

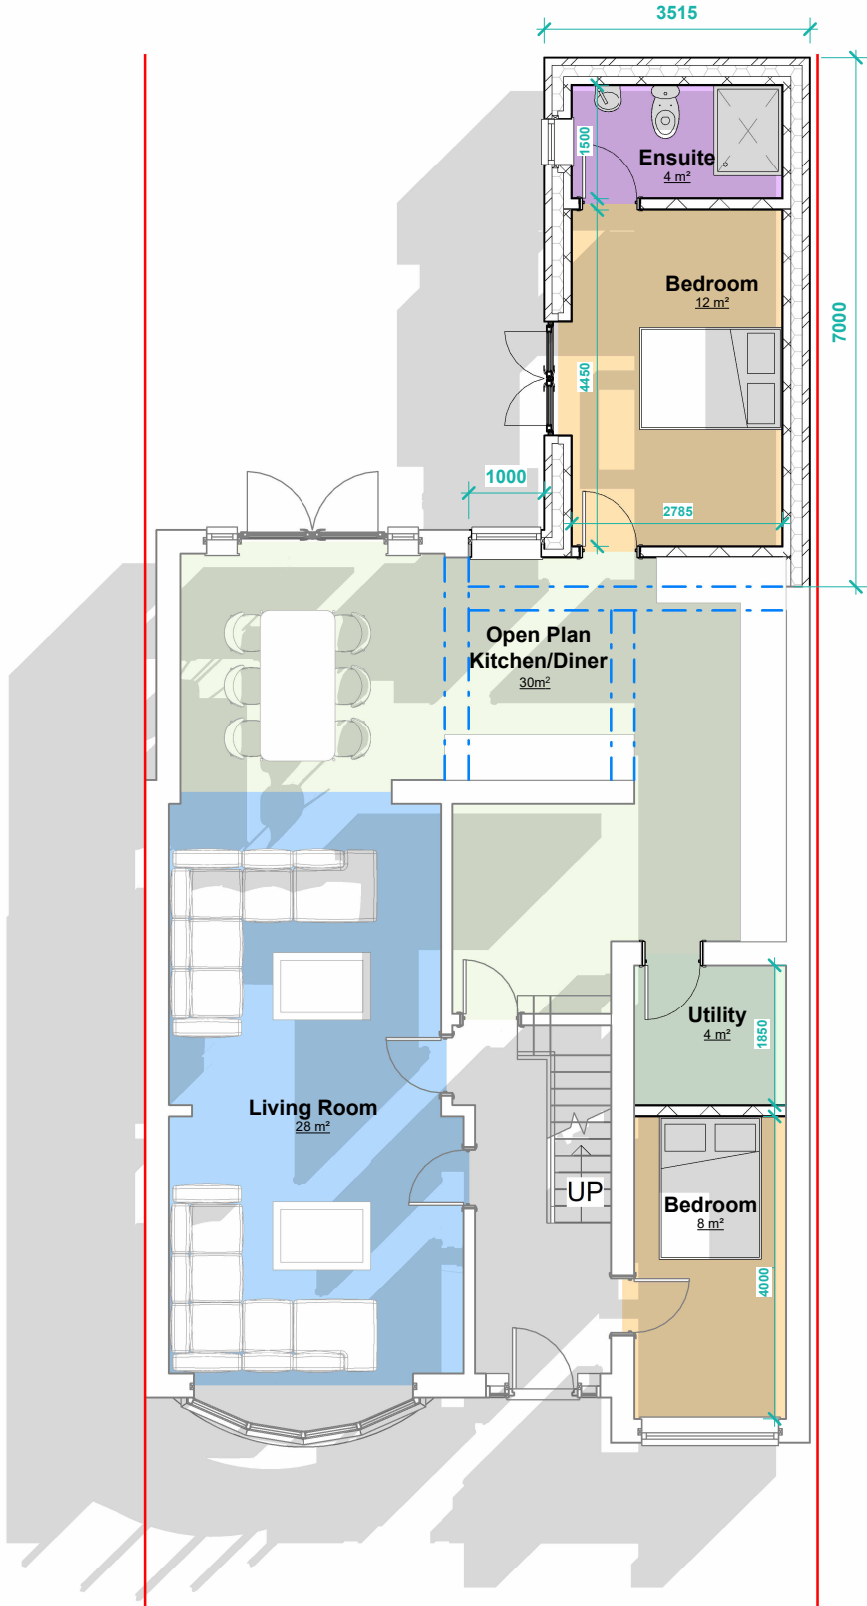

PP Ground Floor
1 : 100

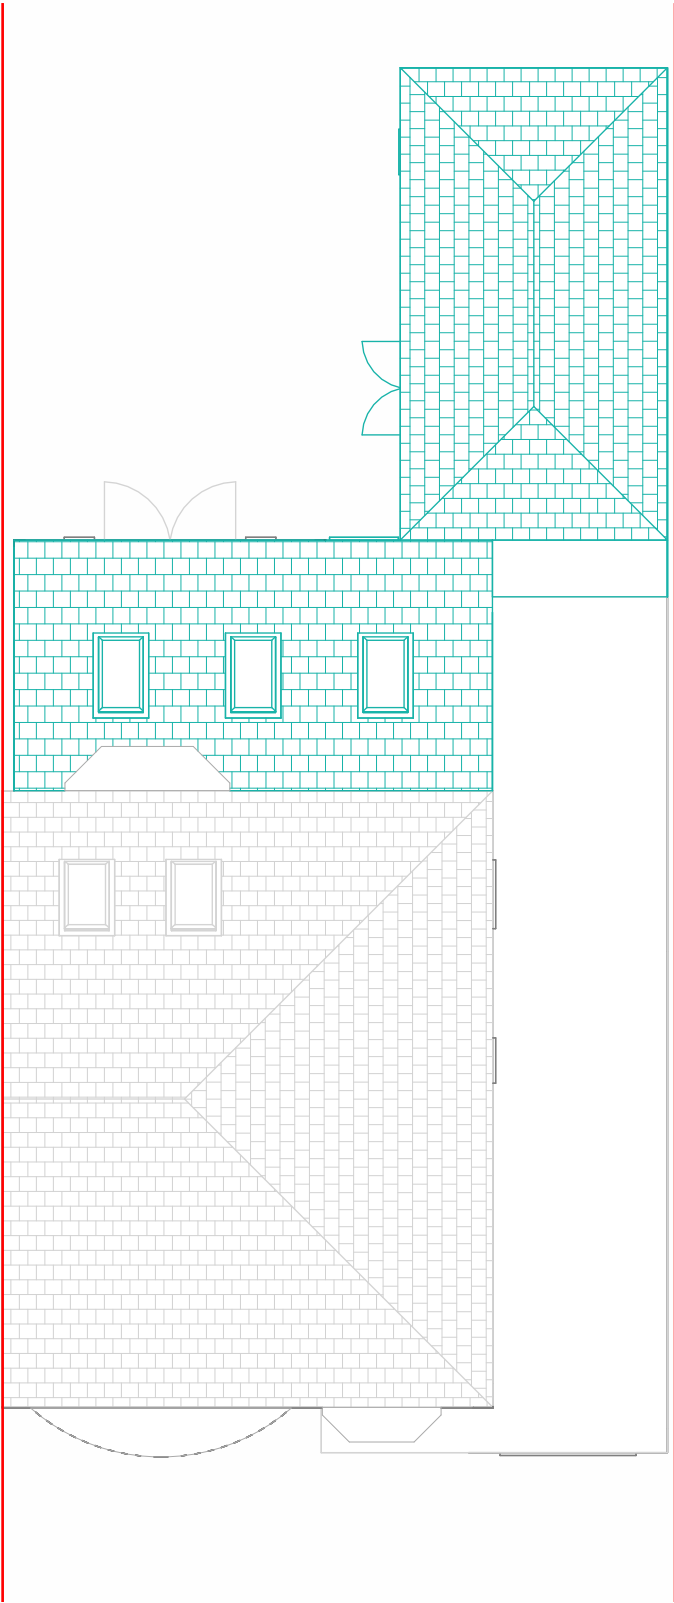

PP Roof Plan
1 : 100

THIS DRAWING IS THE COPYRIGHT OF MD DESIGN CONSULTANCY. DO NOT SCALE FROM THESE DRAWINGS. ALL LEVELS/DIMENSIONS TO BE CHECKED ON SITE PRIOR TO WORKS COMMENCING. REPORT ALL DISCREPANCIES TO CLIENT/DESIGNER.

Proposed Single Storey Rear
Extension & Rear Roof Alteration
216 Mauldeth Rd, Manchester M19 1AU

Proposed Plans
(DR) A200
Project Number
0047

Client Name
Naveed
Drawn By
MDR

Rev	Description	Date
A	First Issue To Client	26.03.25
B	Submitted For Planning Approval	27.03.25
C	Planning Approved	20.05.25
Revision C		

CIAT


affiliate

MD DESIGN

CONSULTANCY

07728417797

dabeer@mddesigns.co.uk

 


VISUAL SCALE 1:100 @ A3

PREVIOUSLY APPROVED PLANS Application
number: 142561/FH/2025




PP Front Elevation
1 : 100

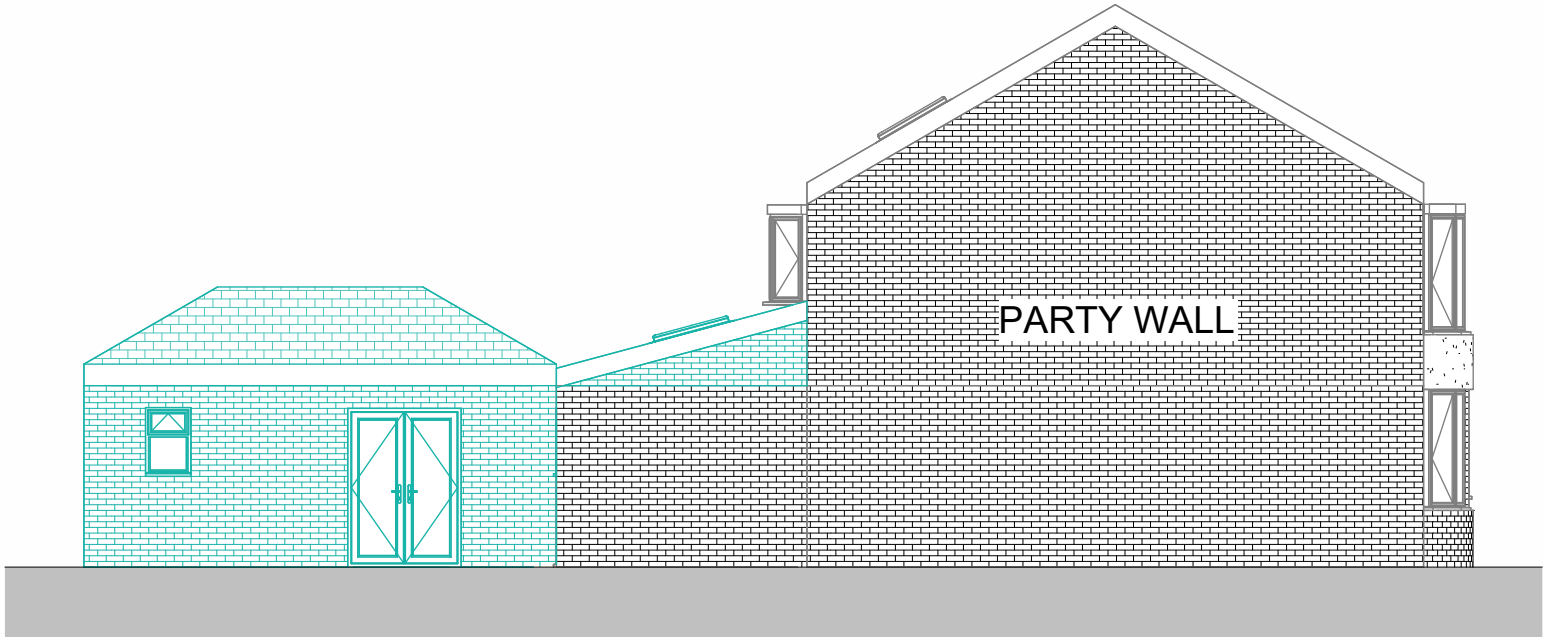

PP LHS Elevation
1 : 100



PP Rear Elevation
1 : 100

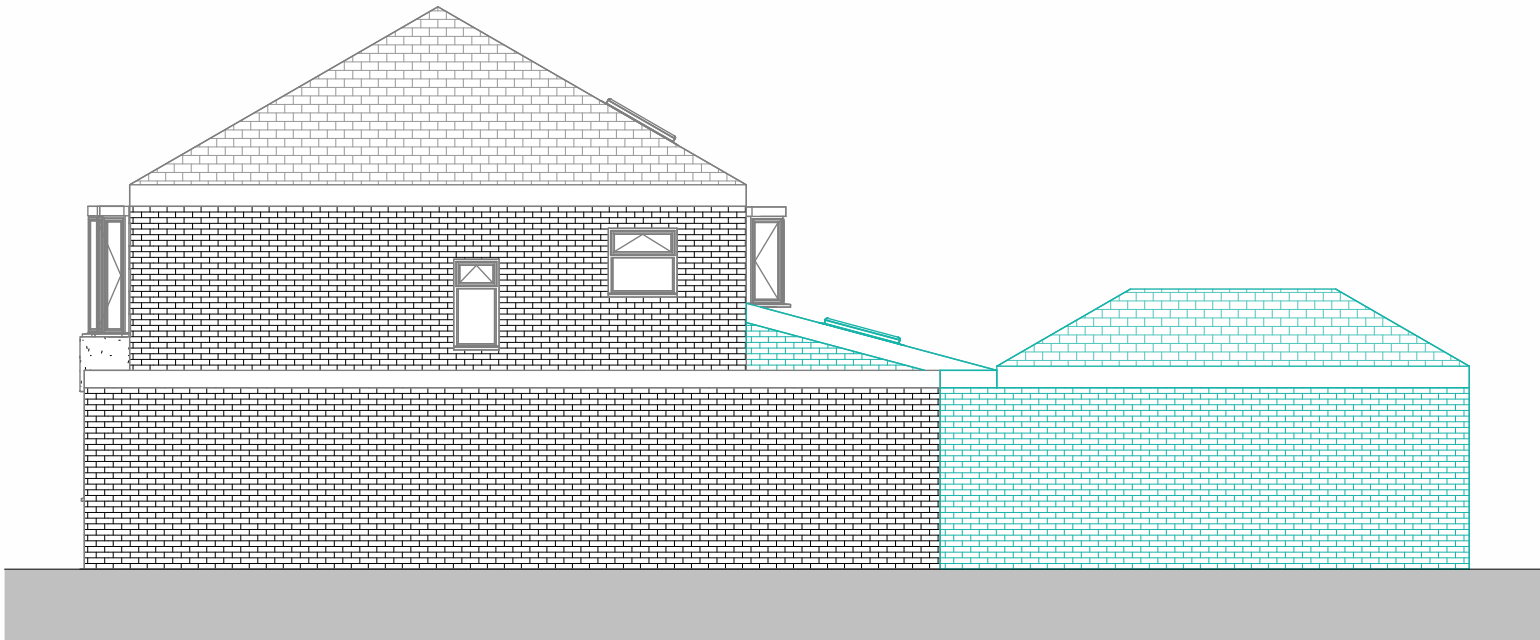

PP RHS Elevation
1 : 100

THIS DRAWING IS THE COPYRIGHT OF MD DESIGN CONSULTANCY. DO NOT SCALE FROM THESE DRAWINGS. ALL LEVELS/DIMENSIONS TO BE CHECKED ON SITE PRIOR TO WORKS COMMENCING. REPORT ALL DISCREPANCIES TO CLIENT/DESIGNER.

**Proposed Single Storey Rear
Extension & Rear Roof Alteration**
216 Mauldeth Rd, Manchester M19 1AU

Proposed Elevations
(DR) A201

Project Number
0047

Client Name
Naveed

Drawn By
MDR

Rev	Description	Date
A	First Issue To Client	26.03.25
B	Submitted For Planning Approval	27.03.25
C	Planning Approved	20.05.25


Revision C

CIAT

affiliate



MD DESIGN
CONSULTANCY
07728417797
dabeer@mddesigns.co.uk

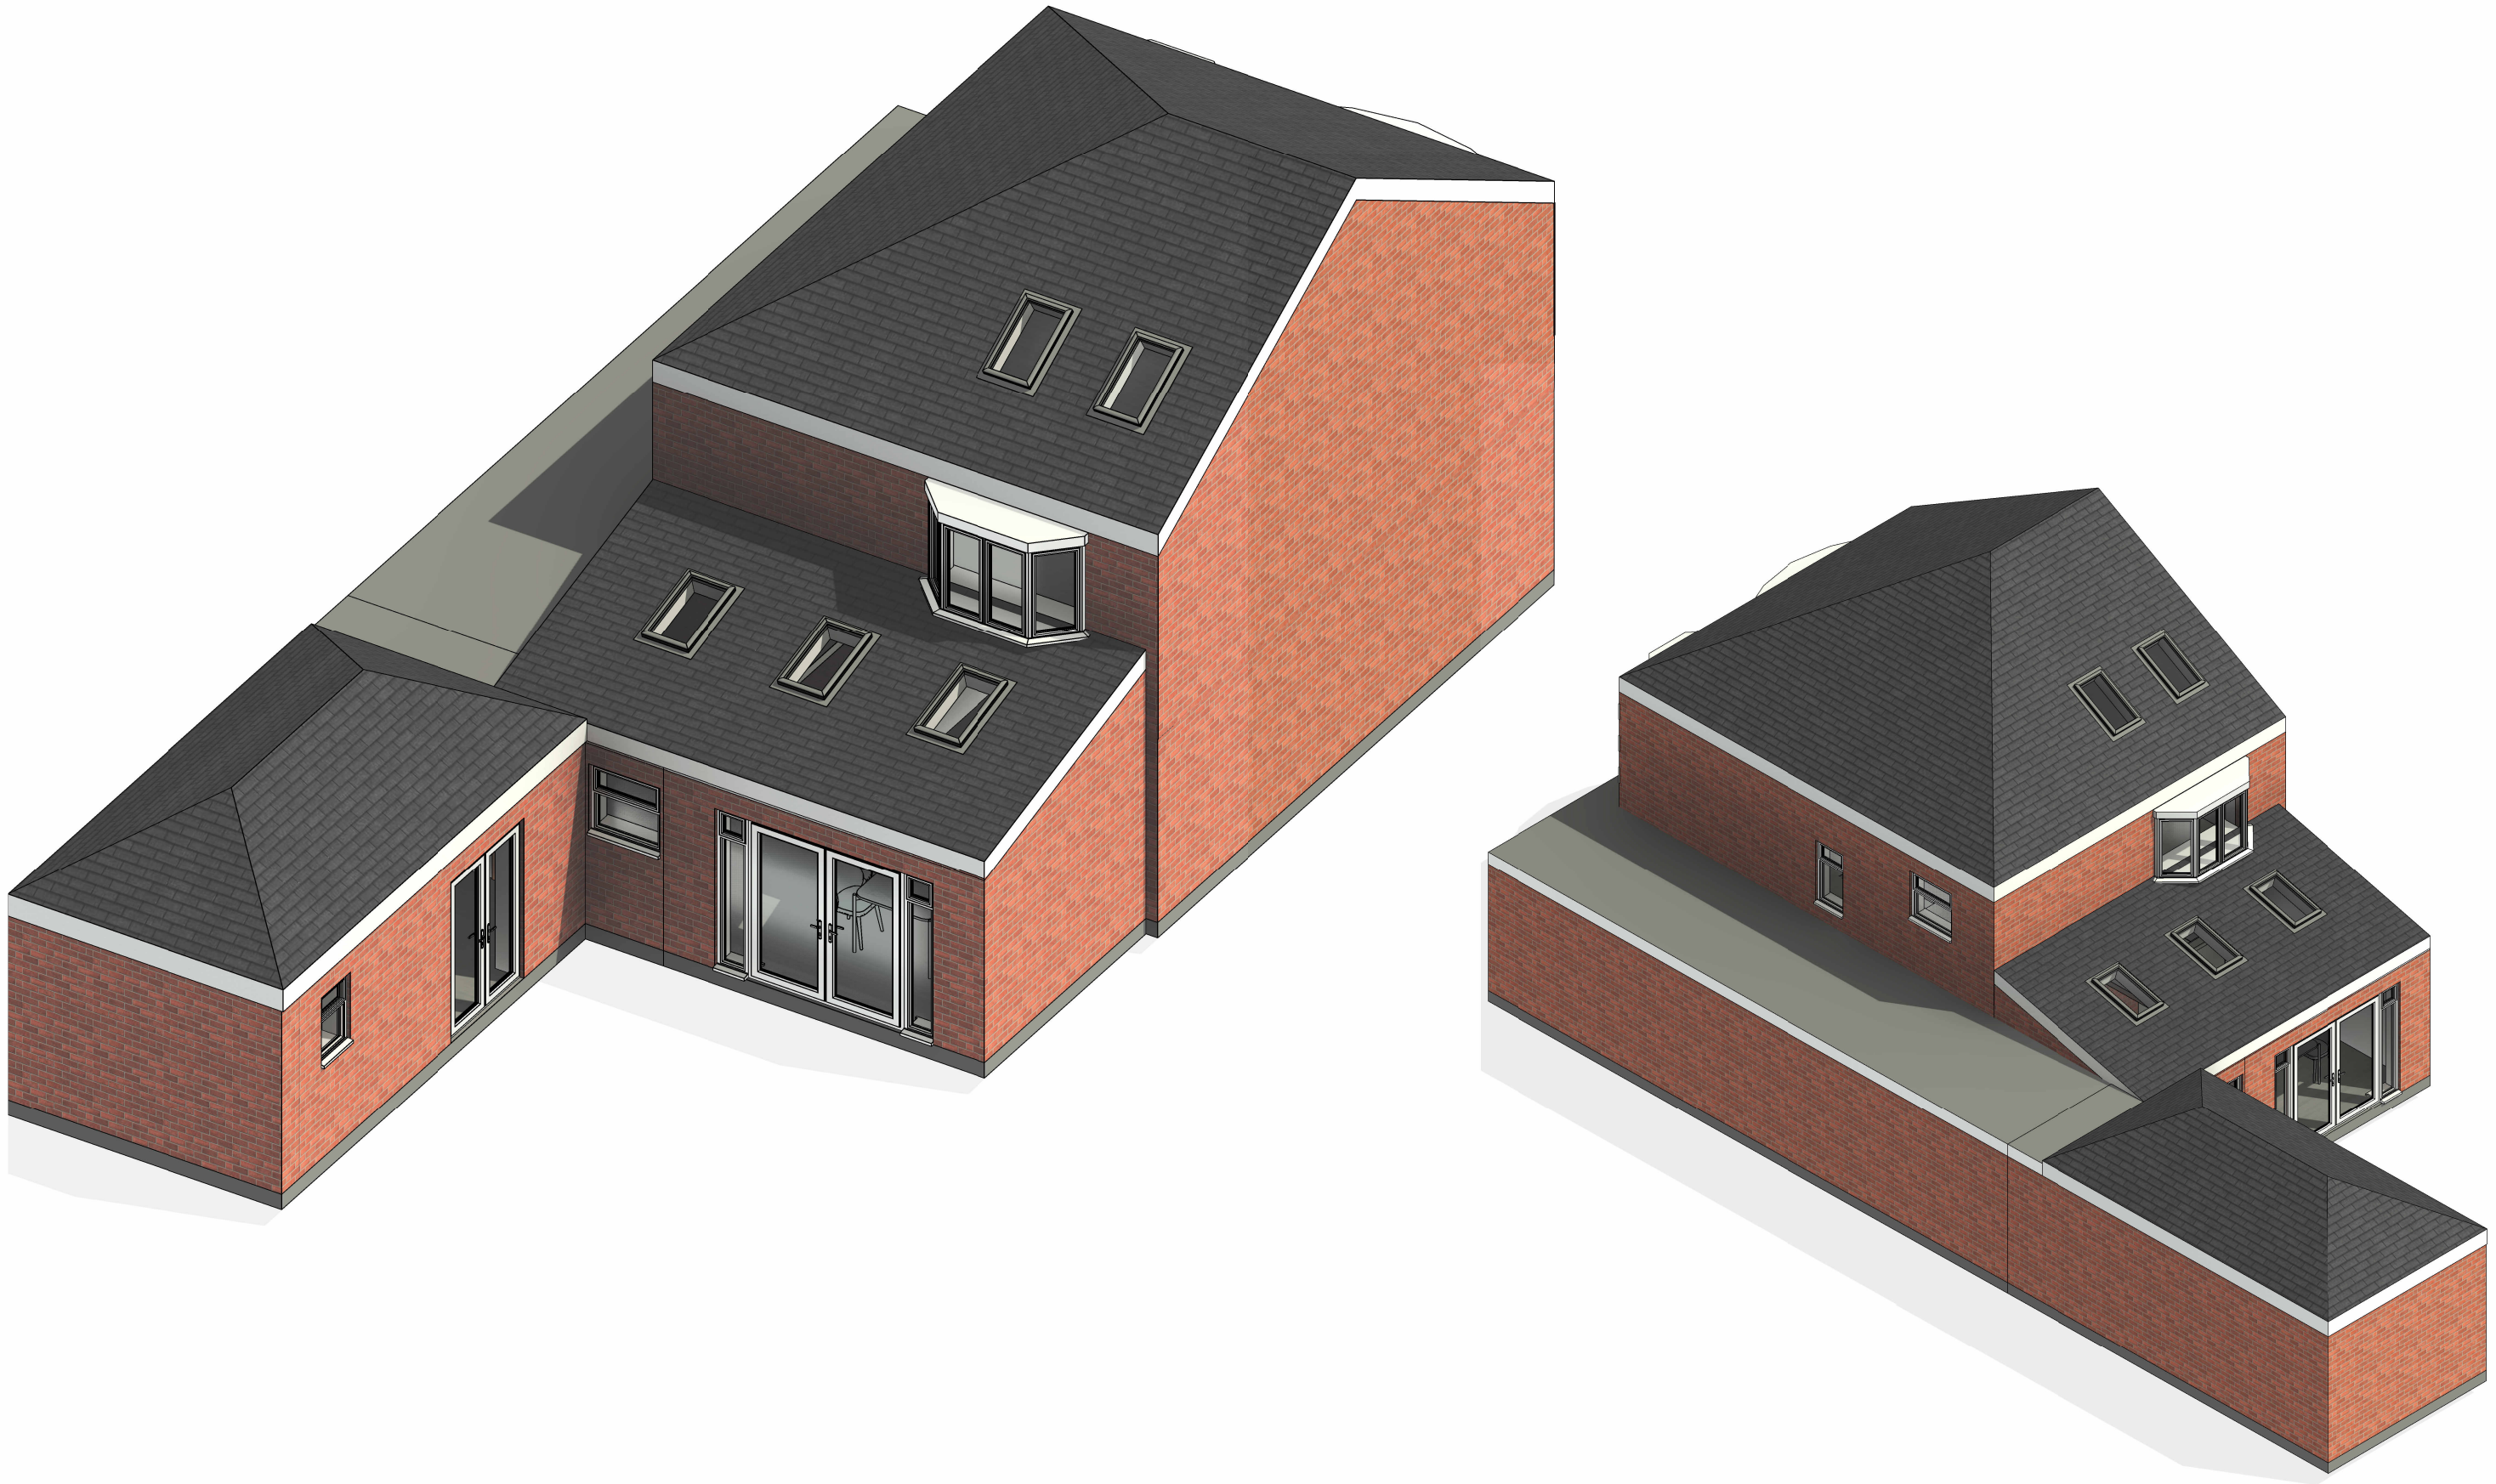

THIS DRAWING IS THE COPYRIGHT OF MD DESIGN CONSULTANCY. DO NOT SCALE FROM THESE DRAWINGS. ALL LEVELS/DIMENSIONS TO BE CHECKED ON SITE PRIOR TO WORKS COMMENCING. REPORT ALL DISCREPANCIES TO CLIENT/DESIGNER.

CIAT

affiliate



MD DESIGN
CONSULTANCY
07728417797
dabeer@mddesigns.co.uk

**Proposed Single Storey Rear
Extension & Rear Roof Alteration**
216 Mauldeth Rd, Manchester M19 1AU




Proposed 3D Views
(DR) A202

Project Number
0047

Client Name
Naveed

Drawn By
MDR

Rev	Description	Date
A	First Issue To Client	26.03.25
B	Submitted For Planning Approval	27.03.25
C	Planning Approved	20.05.25
Revision C		

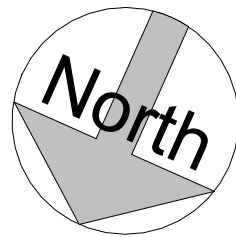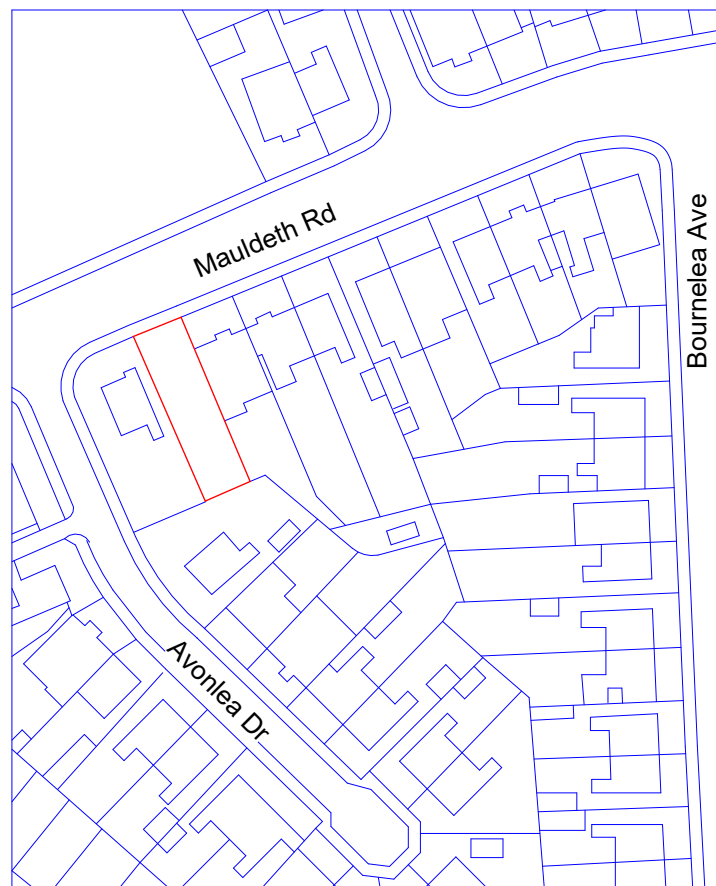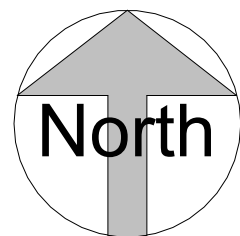

Location Plan


1 : 1250




VISUAL SCALE 1:1250 @ A3

Site Plan

1 : 200

 

VISUAL SCALE 1:200 @ A3

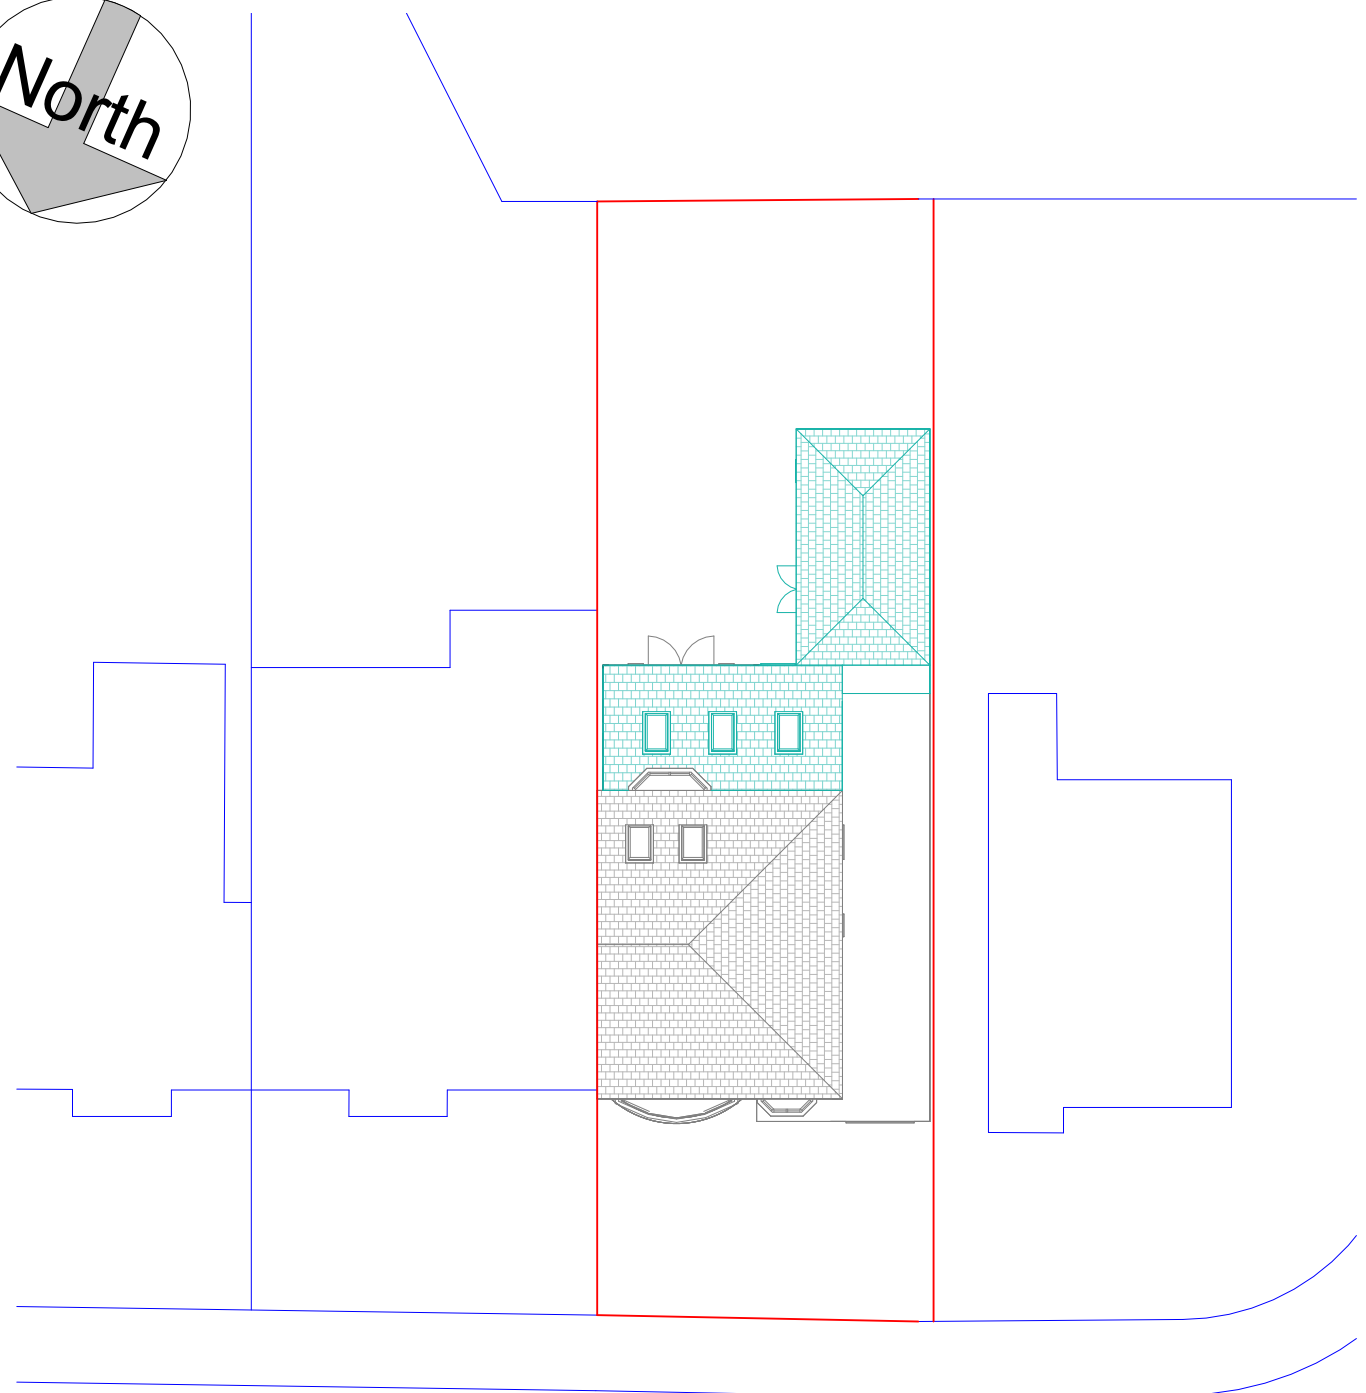

THIS DRAWING IS THE COPYRIGHT OF MD DESIGN CONSULTANCY. DO NOT SCALE FROM THESE DRAWINGS. ALL LEVELS/DIMENSIONS TO BE CHECKED ON SITE PRIOR TO WORKS COMMENCING. REPORT ALL DISCREPANCIES TO CLIENT/DESIGNER.

Proposed Single Storey Rear Extension & Rear Roof Alteration

216 Mauldeth Rd, Manchester M19 1AU

Location & Site Plan
(DR) A203

Project Number
0047

Client Name
Naveed

Drawn By
MDR

Rev	Description	Date
A	First Issue To Client	26.03.25
B	Submitted For Planning Approval	27.03.25
C	Planning Approved	20.05.25

Revision **C**

CIAT

affiliate



MD DESIGN
CONSULTANCY

07728417797
dabeer@mddesigns.co.uk