

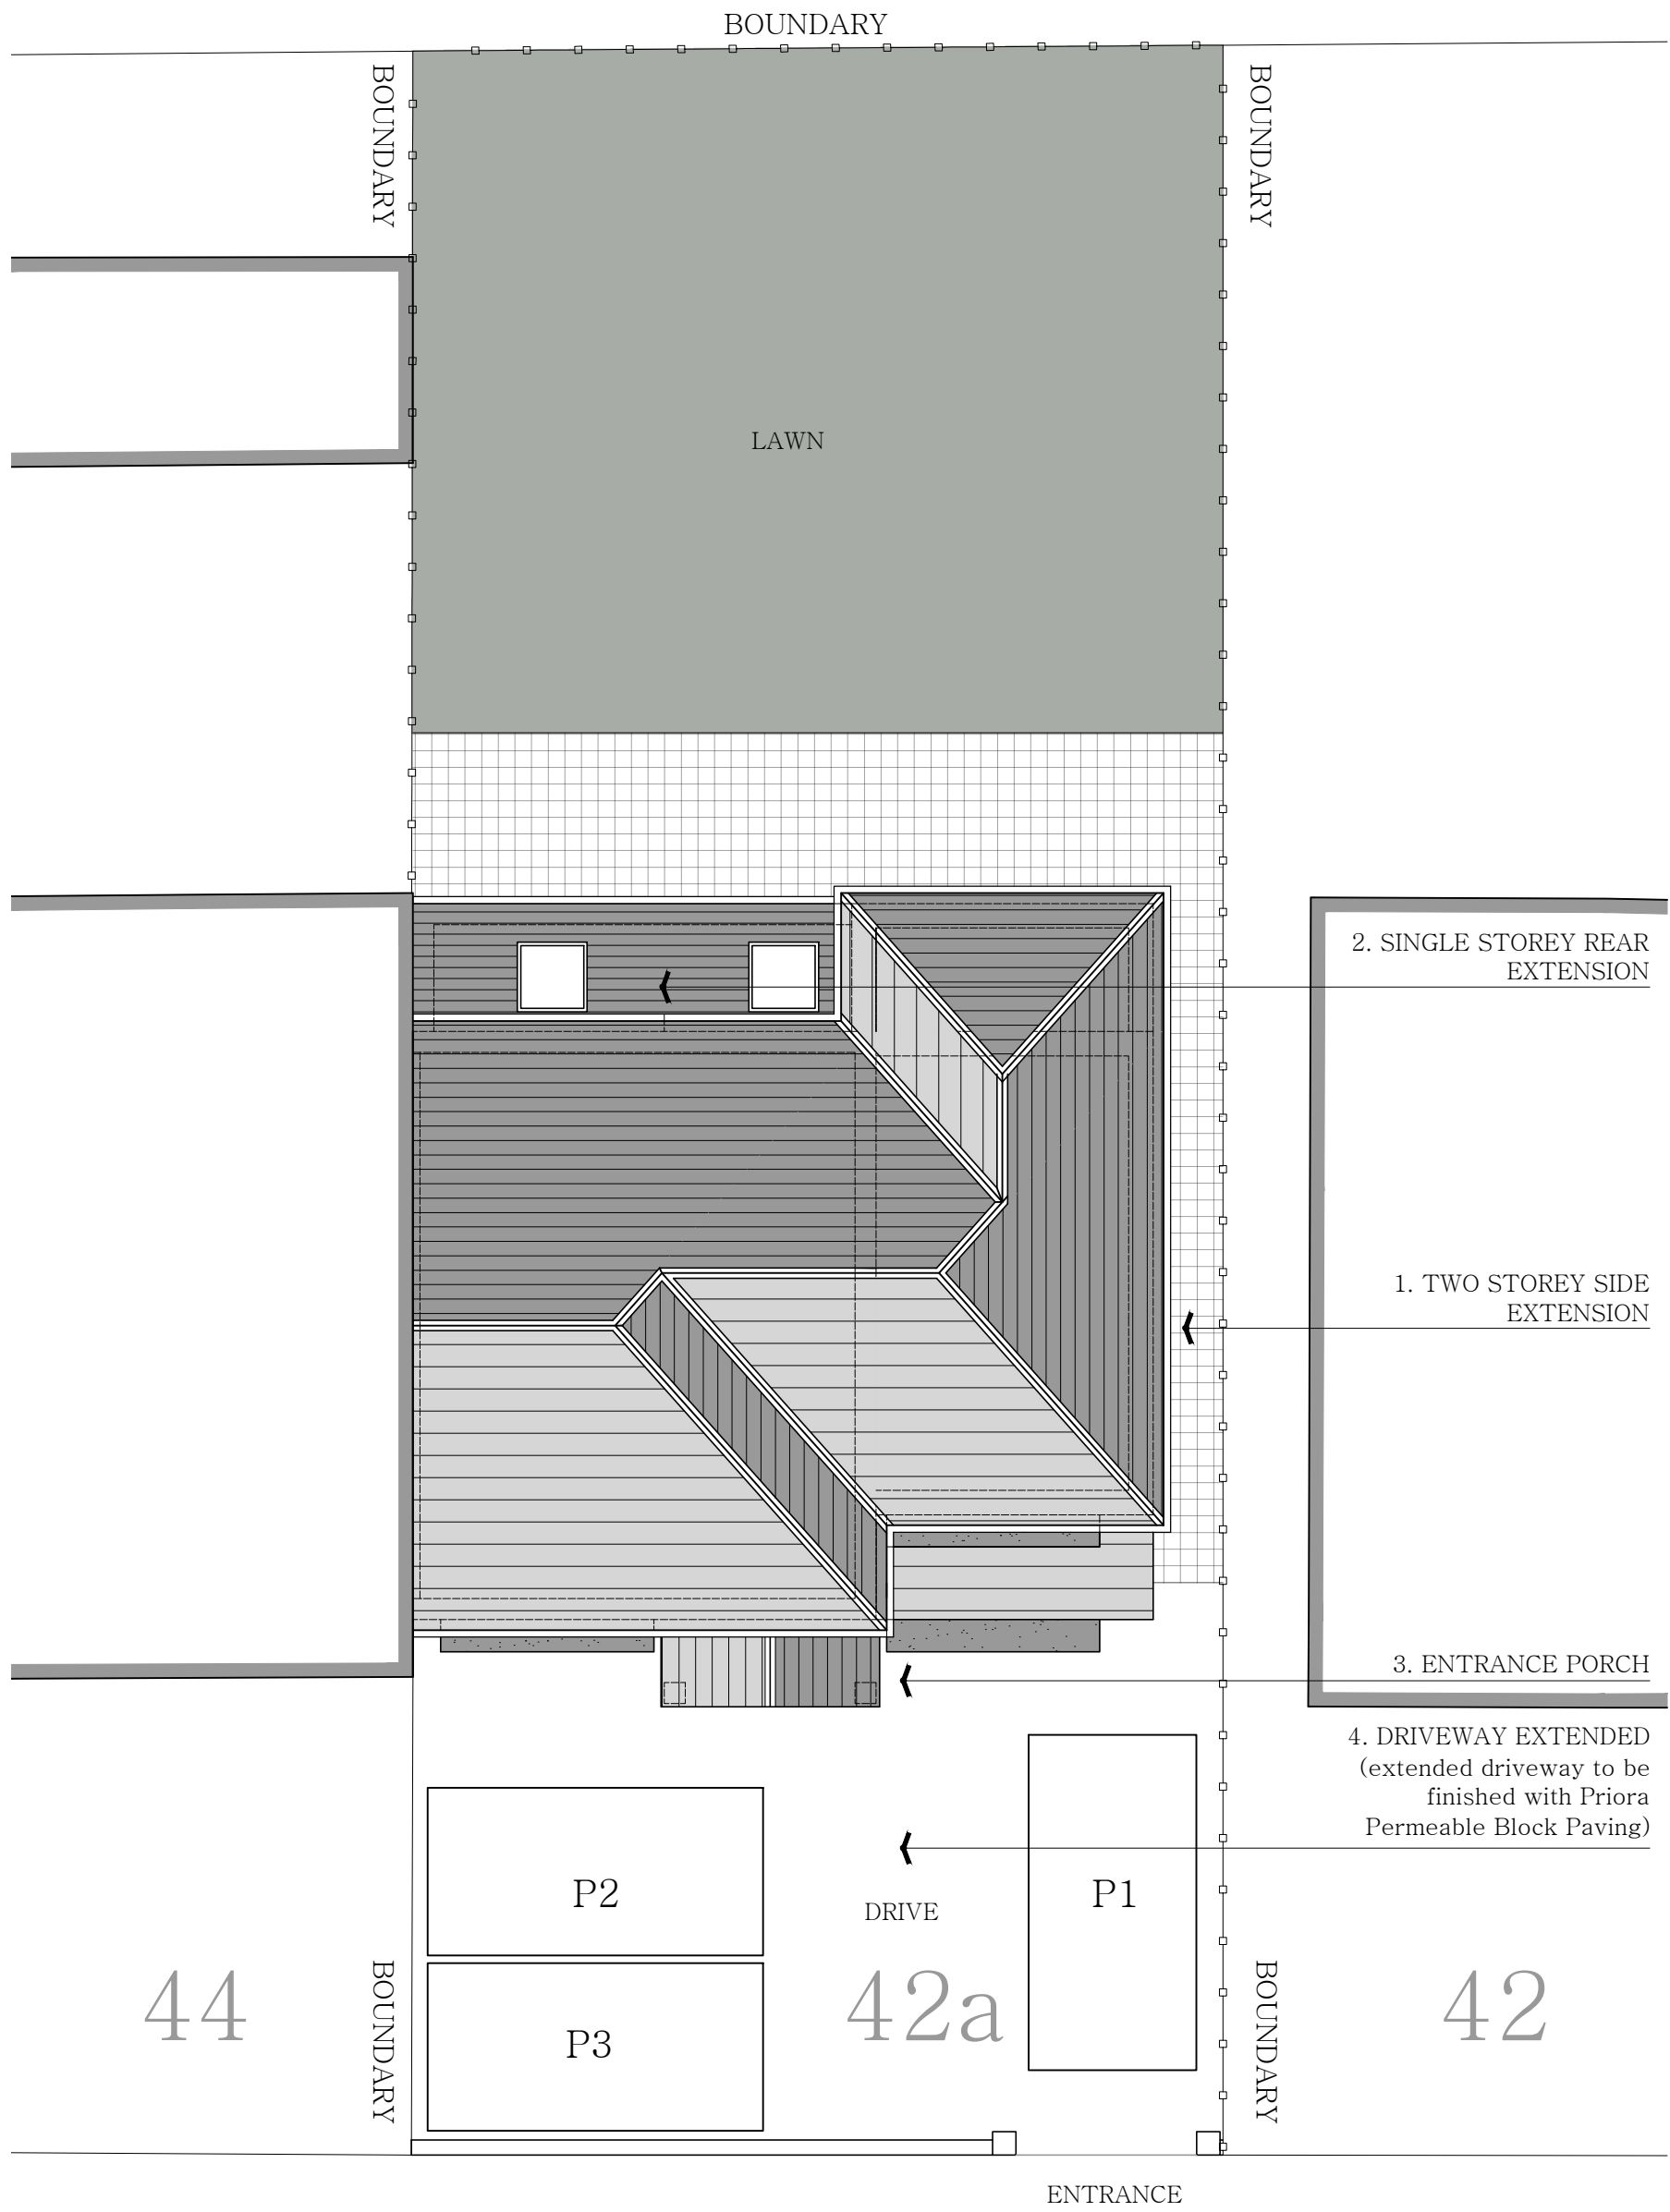


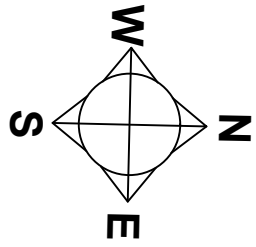


PROPOSED SITE / ROOF PLAN
1:100

 

PROPOSED GROUND FLOOR PLAN
1:100

PROPOSED FIRST FLOOR PLAN
1:100

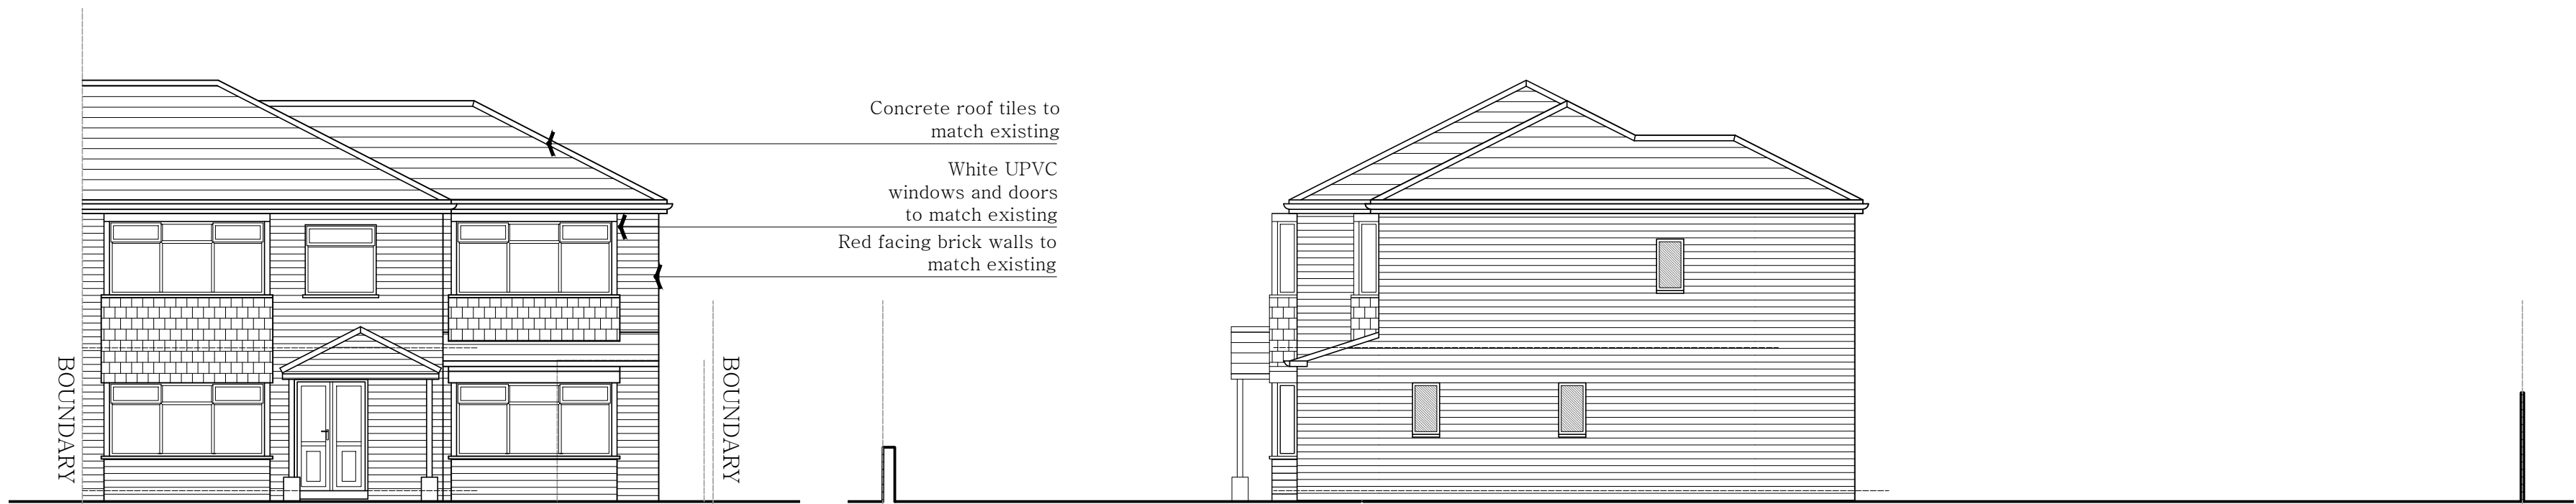

PROPOSED FRONT ELEVATION (E)
1:100

PROPOSED SIDE ELEVATION (N)
1:100



PROPOSED REAR ELEVATION (W)
1:100


PROPOSED SIDE ELEVATION (S)
1:100

LUM
LUMITEKTON

U211-P03C

Revisions

revision	date	comments
A	03.04.25	Extended drive to be in porous block paving
B	23.04.25	Extension setback following P.O comments
C	08.05.25	Extension set further following P.O comments

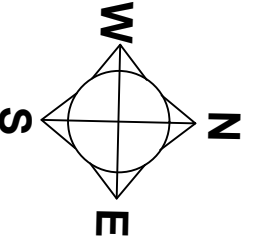

Job Title

Two storey side and single storey rear extension

Site Address

42A Alness Rd, Manchester, M16 8HQ

Drawing Title

Proposed plans

Scale

1:100 @ A1

Date

31.01.25

Drawn

uf

A. 275a Upper Brook St
Manchester
M13 0HR

T. 07894401574
E. umar@lumitekton.com